


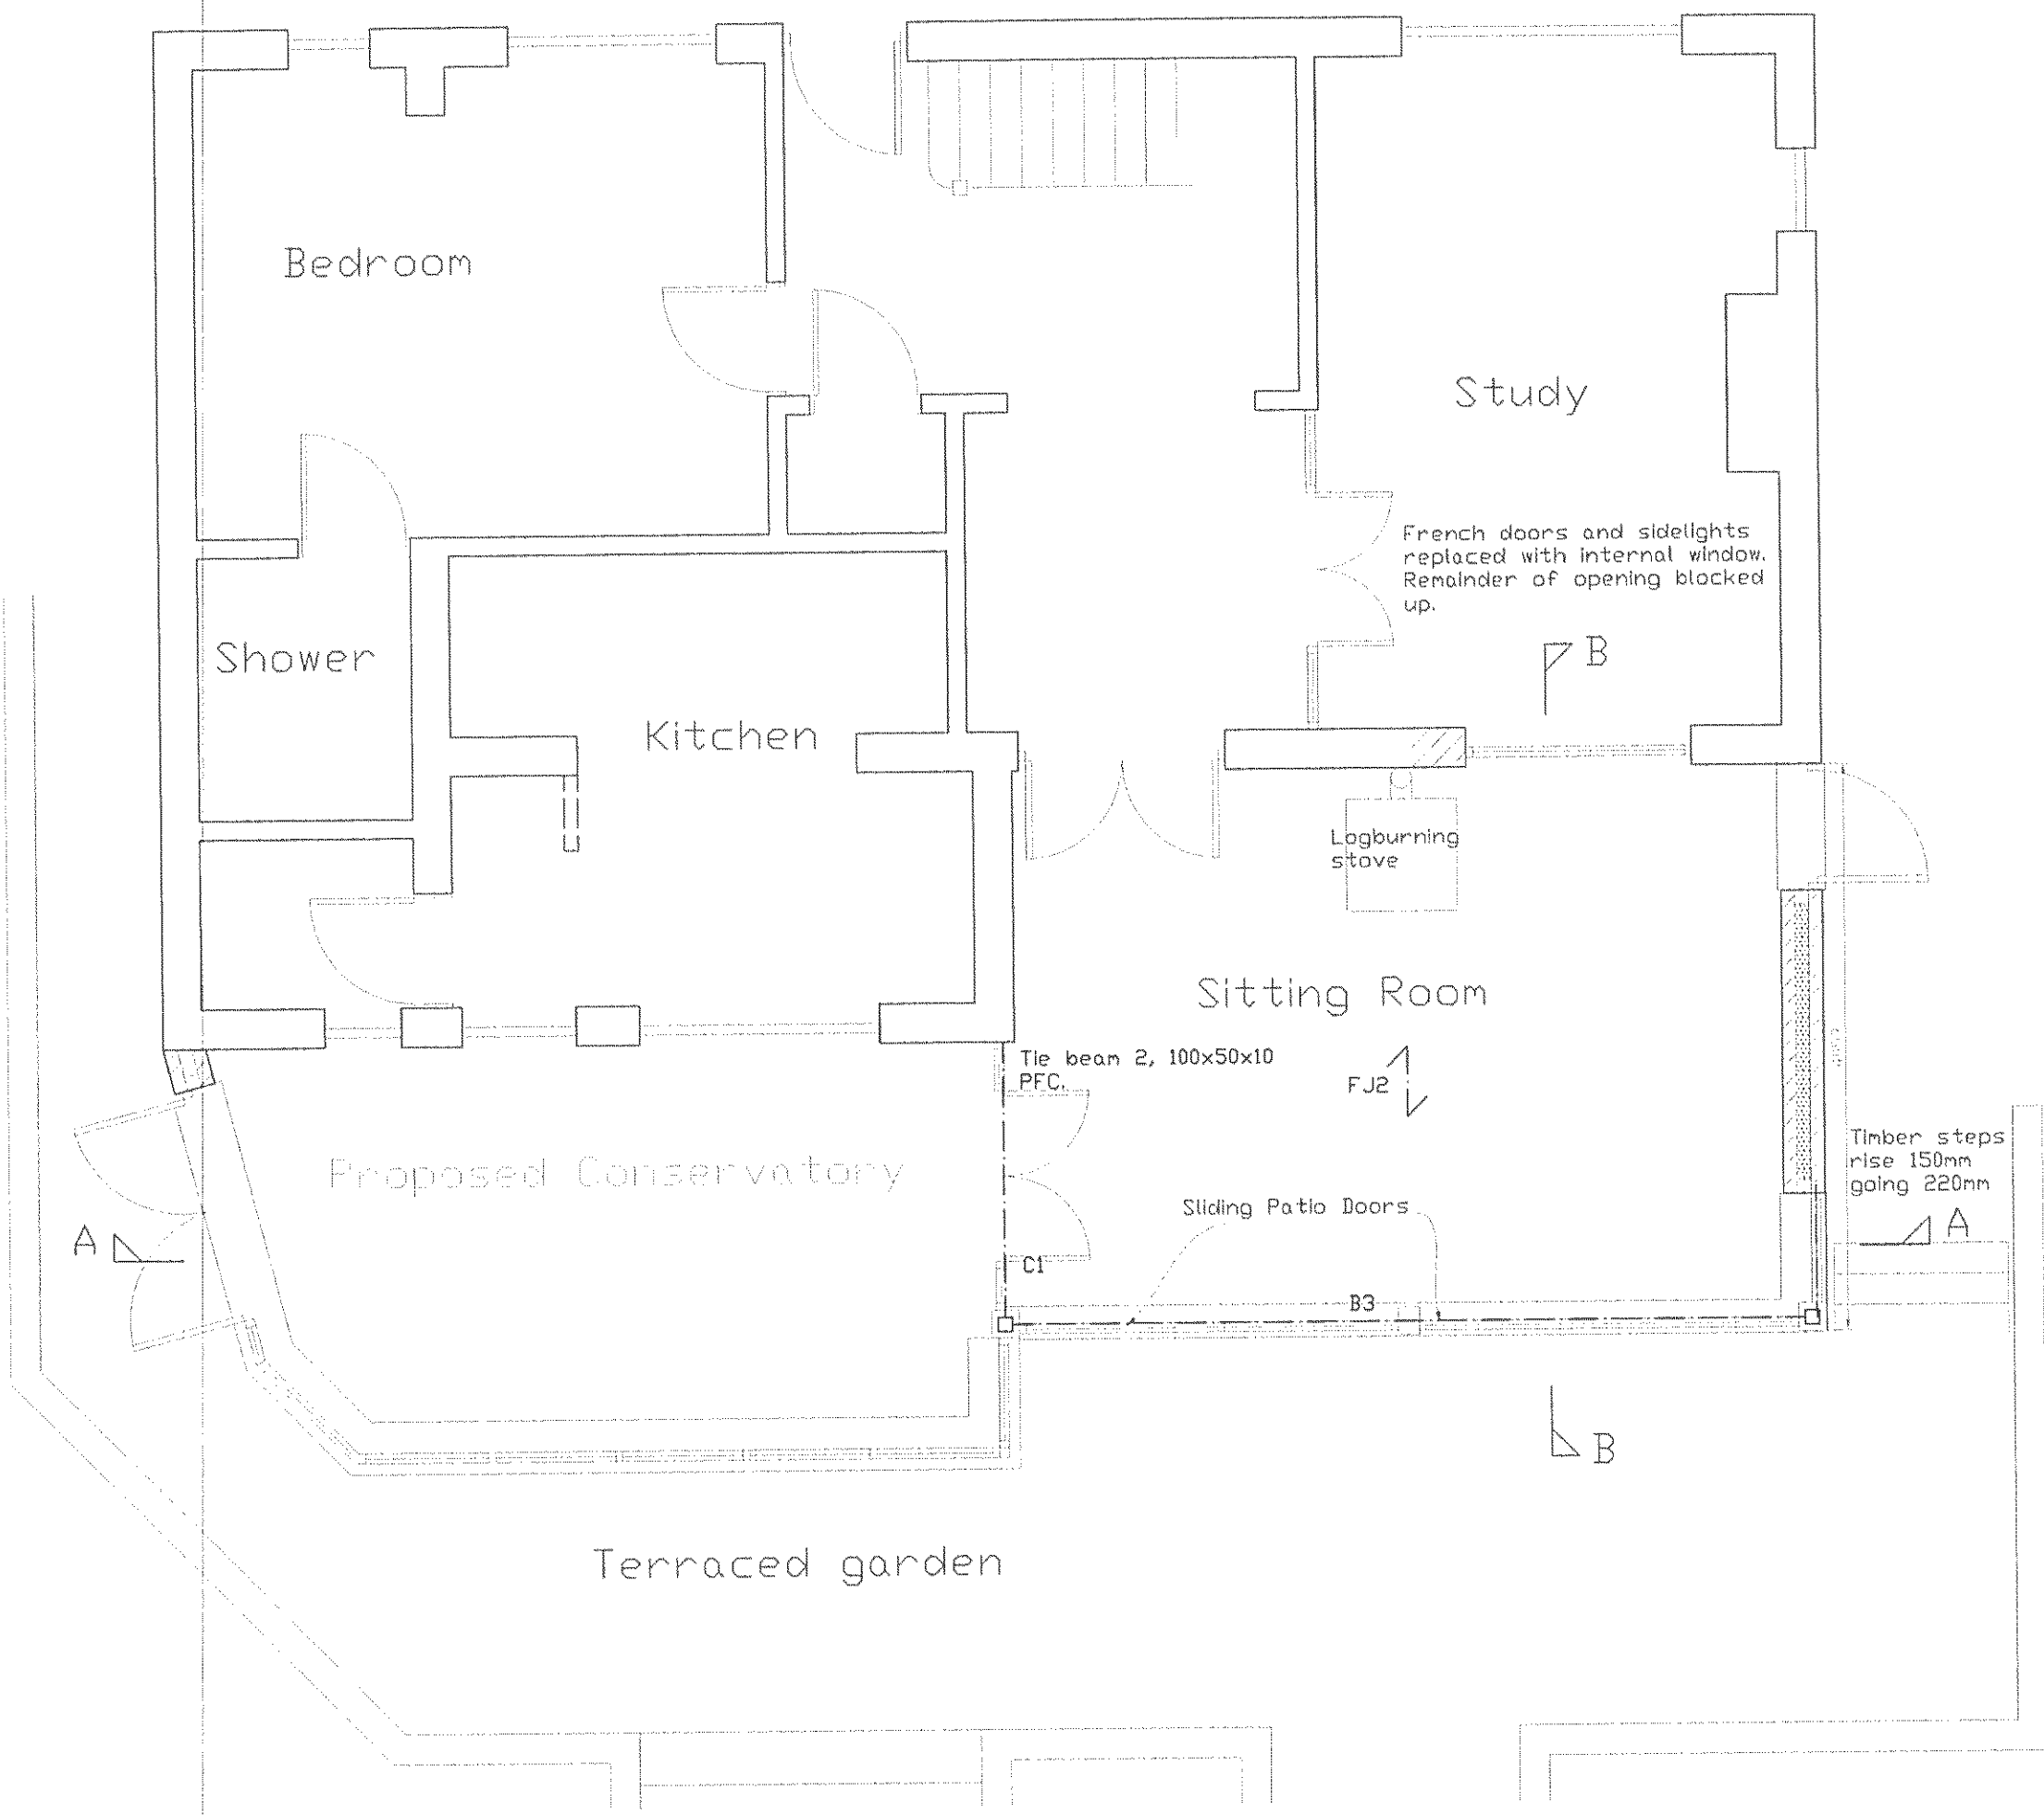

REVISIONS

Notes
1. These are computerised drawings for the purposes of obtaining planning & building regulations approvals & are based on certain overall measurements.
2. Dimensions shown must not be relied upon and must be checked on site and verified prior to commencement of work.
3. Where applicable this drawing is to be read in conjunction with other consultants' drawings & calculations.
4. Do not scale from these drawings, except for planning purposes.
5. Any Work undertaken prior to Planning and Building Regulations Approval is done so entirely at the Client/Contractors own risk.
© 2007 T. Murray



TIM MURRAY MBEng
BUILDING CONSULTANT
8 Shaw Close
Middleton - on - Sea
West Sussex, PO22 7TQ
Tel: 01243 586273

PROJECT DETAIL 18 PRIORY ROAD, ARUNDEL, WEST SUSSEX, BN18 9EN	
REAR EXTENSION FOR: MR & MRS A. OBERTELLI	
DRAWING PROPOSED GROUND FLOOR	SCALE 1/50
DATE: JANUARY 2010	
DRAWN: T. Murray	
DRAWING: 10/03/4	REVISION: