


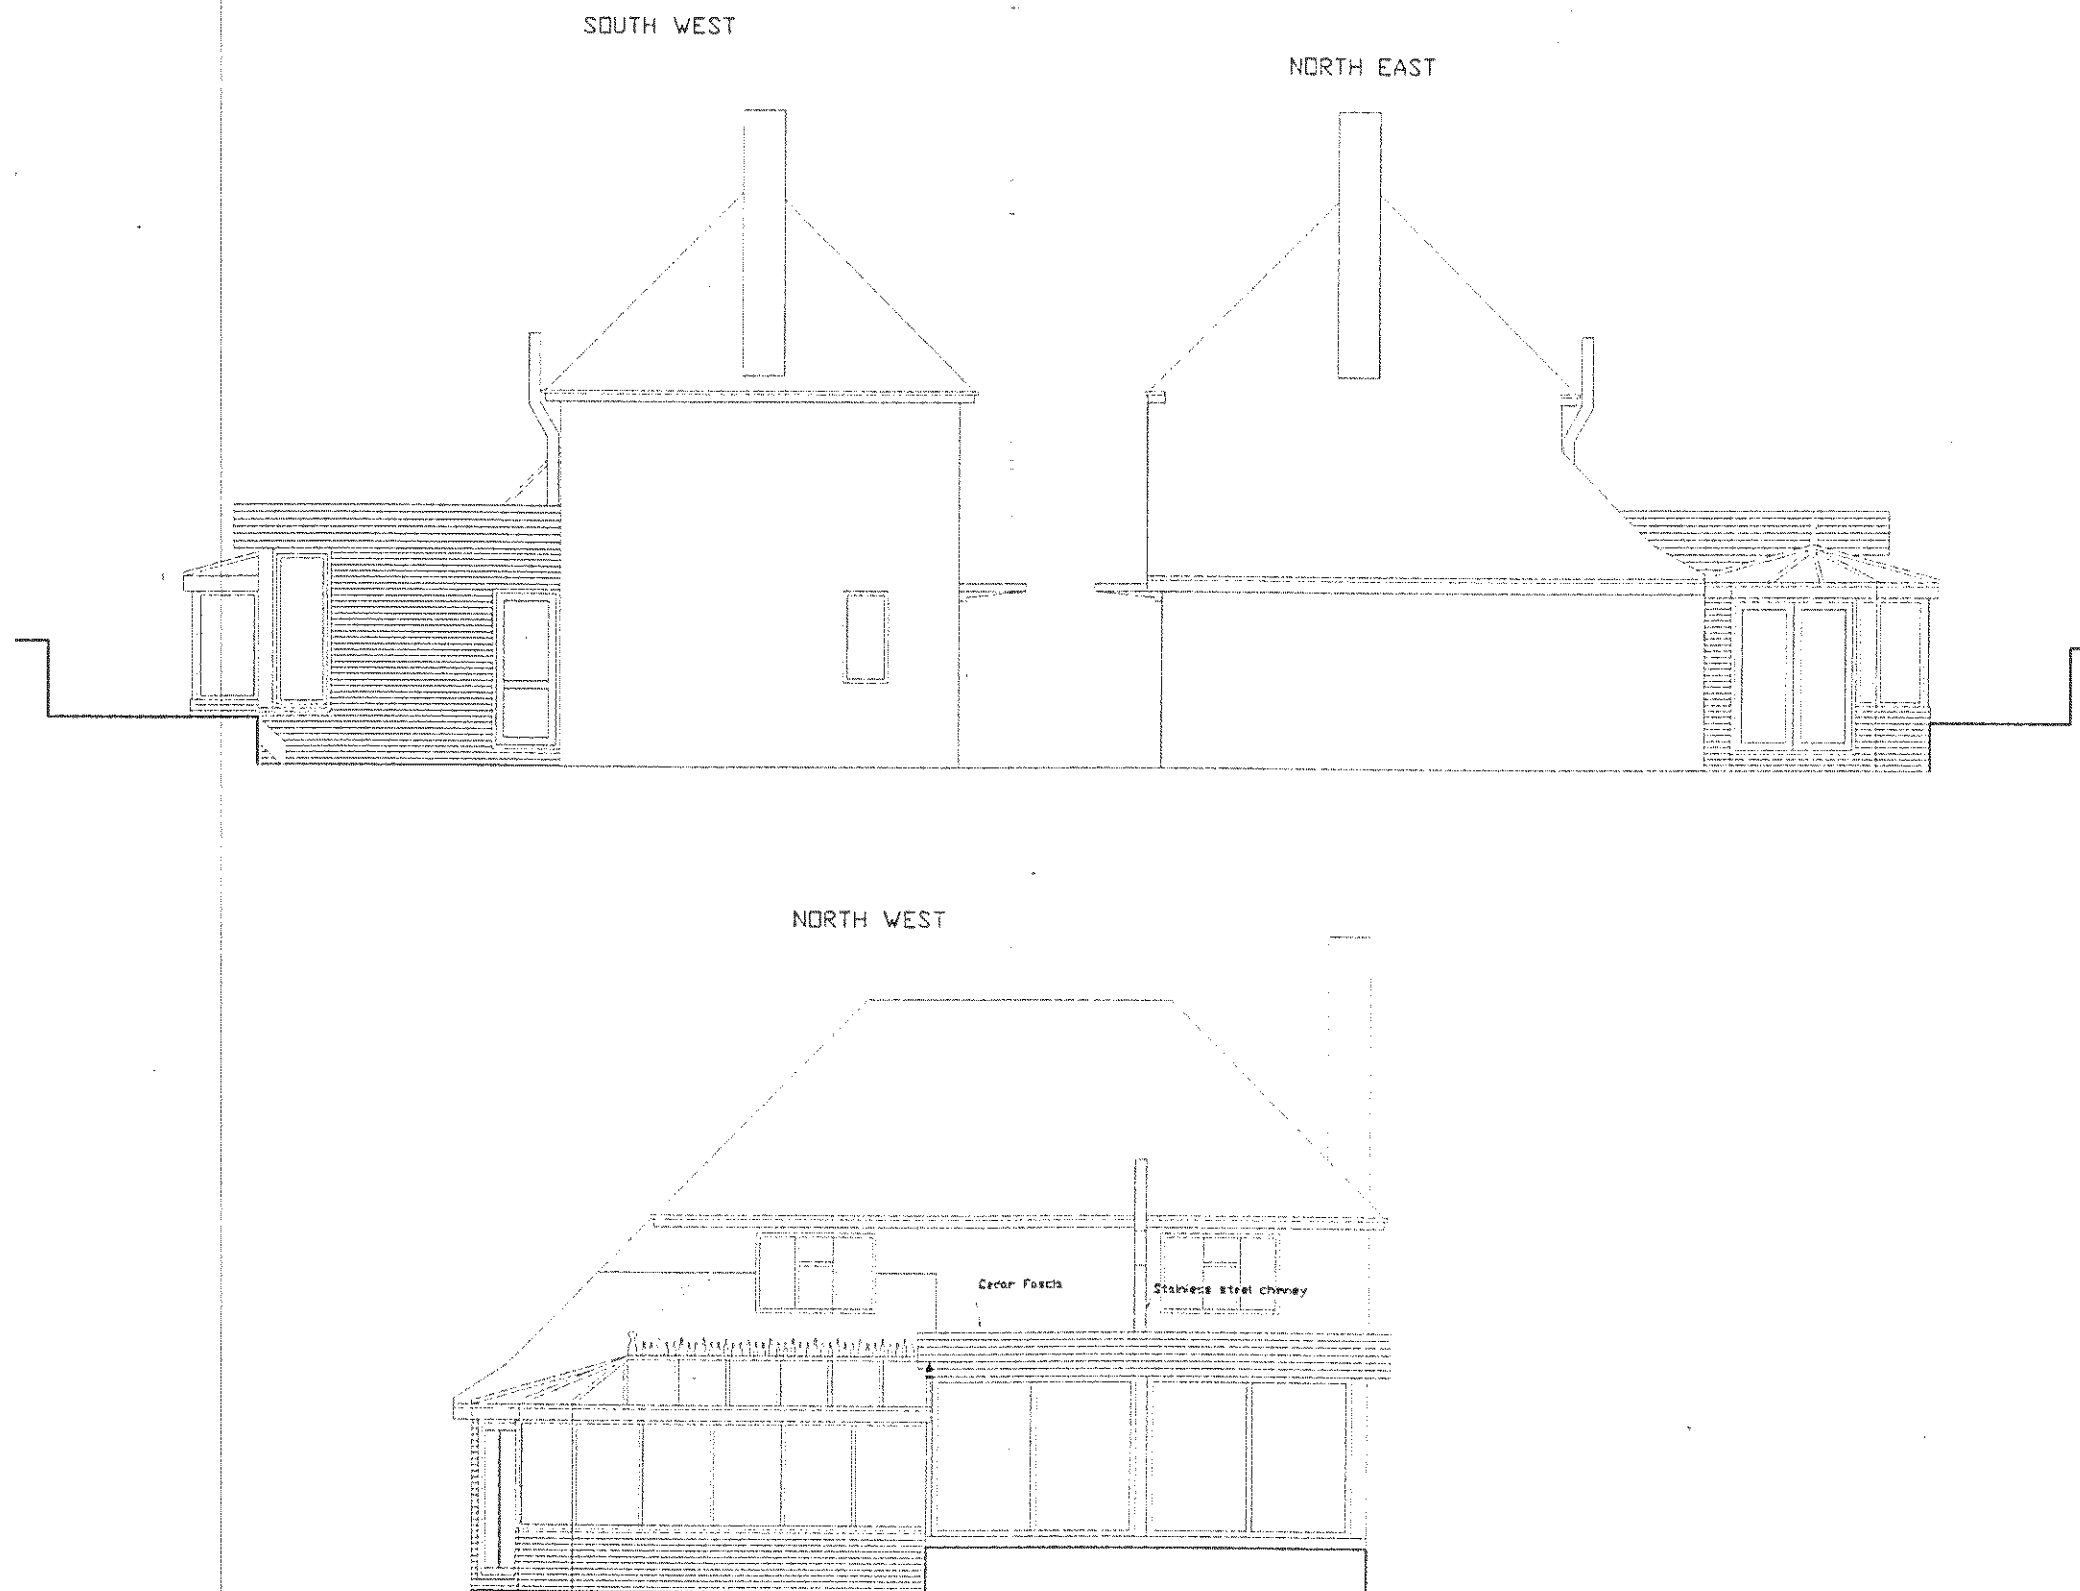

REVISIONS

Notes
 1. These are computerised drawings for the purposes of obtaining planning & building regulations approvals & are based on certain overall measurements.
 2. Dimensions shown must not be relied upon and must be checked on site and verified prior to commencement of work.
 3. Where applicable this drawing is to be read in conjunction with other consultants' drawings & calculations.
 4. Do not scale from these drawings, except for planning purposes.
 5. Any Work undertaken prior to Planning and Building Regulations Approval is done so entirely at the Client/Contractors own risk.
 © 2007 - T. Murray

TIM MURRAY MBEng
 BUILDING CONSULTANT

 8 Shaw Close
 Middleton - on - Sea
 West Sussex, PO22 7TQ
 Tel: 01243 586273

PROJECT DETAIL
 18 PRIORY ROAD, ARUNDEL,
 WEST SUSSEX, BN18 9EN

REAR EXTENSION
 FOR: MR & MRS A. OBTELLI

DRAWING	SCALE
PROPOSED ELEVATIONS	1/100
DATE: JANUARY 2010	
DRAWN: T. Murray	
DRAWING: 10/03/3	REVISION: