



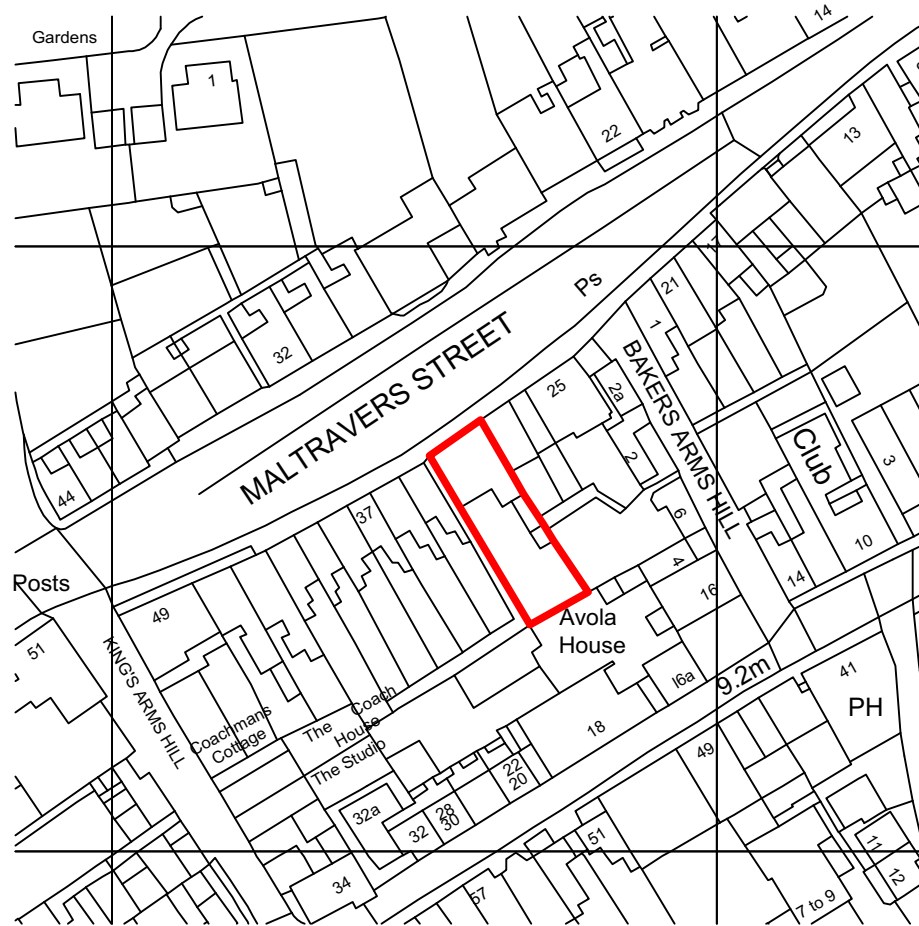

Crown Copyright and database rights 2019. OS 100031961 National Map Centre

1 Site Location Plan
Scale: 1:1250

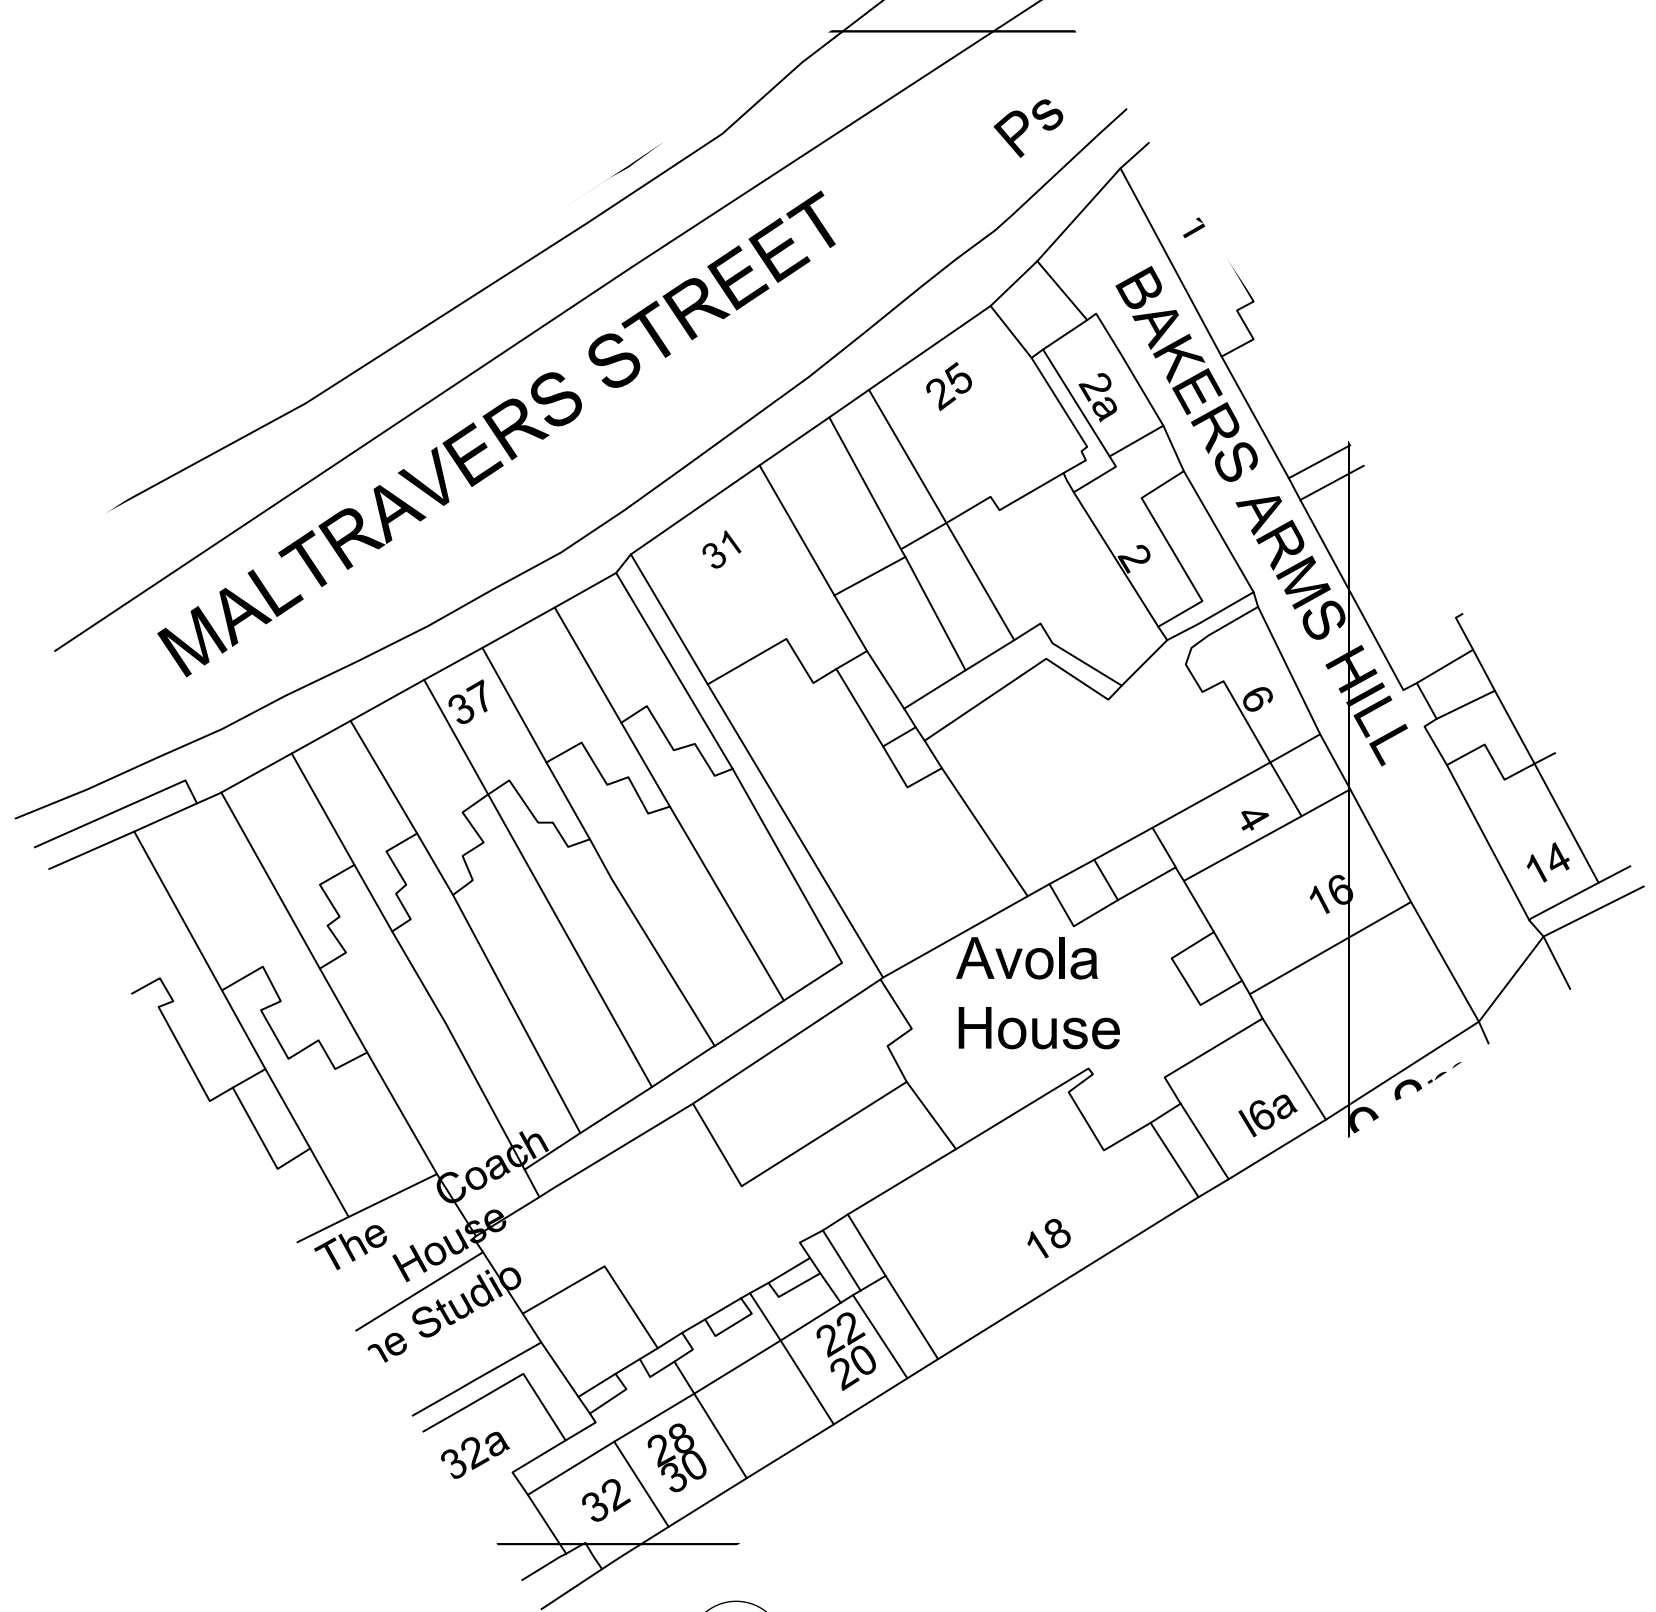

2 Site Block Plan
Scale: 1:500

GENERAL NOTES			DRAWING ISSUE STATUS		REVISIONS			JOB TITLE			
1. This drawing is the copyright of Haines Phillips Architects. 2. Do not scale from this drawing. Use figured dimensions only. 3. This drawing must not be used for land transfer purposes, or for construction purposes unless accompanied by an Architect's Instruction.			ISSUE	STATUS	COMMENT	REV		DATE	NOTES	31 Maltravers Street Arundel DRAWING TITLE Site Location and Site Block Plan	
			P	PRELIMINARY	For comment and review				DRAWN	DATE	SCALE
			PL	PLANNING	Planning/Listed Building Application				MaP	09.2019	1:1250 and 1:500
			BR	BUILDING REGS	Building Regs Application				JOB NR	DRAWING - ISSUE - REVISION	
			T	TENDER	For pricing purposes only				4120	GA001 PL	
			C	CONSTRUCTION	For procurement & construction						
			FC	FINAL CONSTRUCTION	Record drawings on completion						
			L	LEGAL	Conveyancing or other legal purposes						