
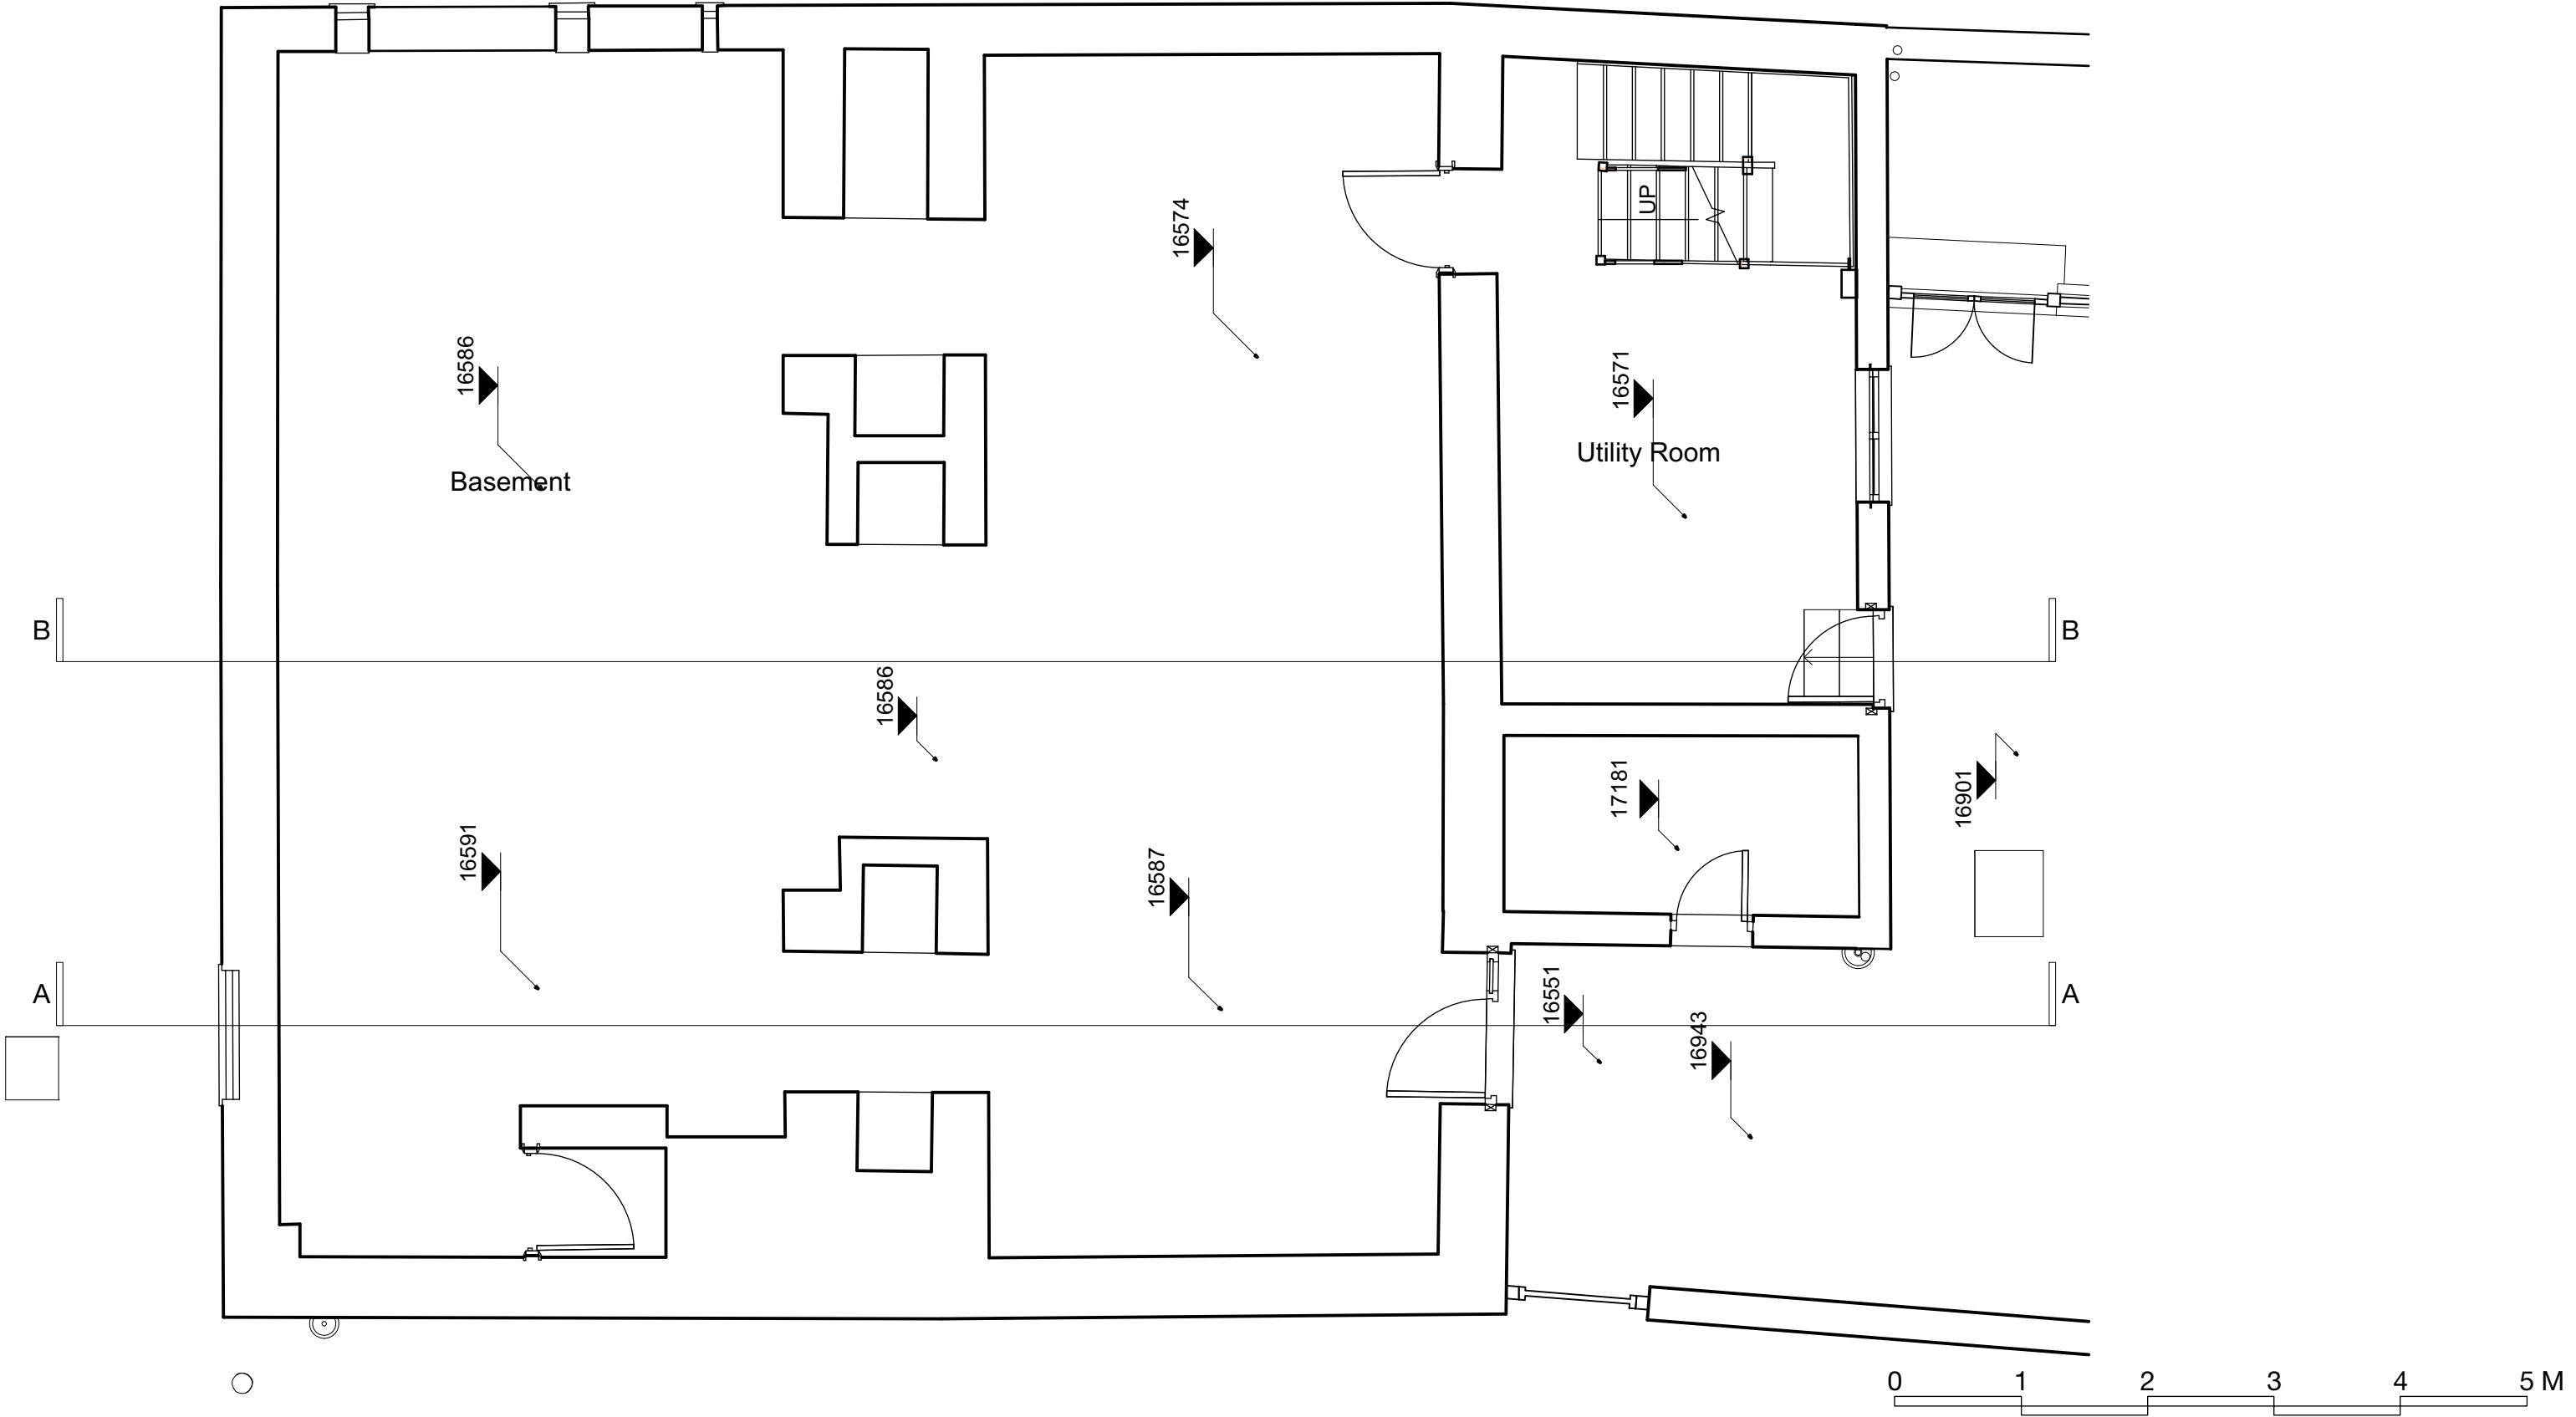


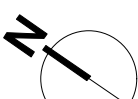

GENERAL NOTES			DRAWING ISSUE STATUS		REVISIONS		HAINES PHILLIPS ARCHITECTS Tankerton Works 12 Argyle Walk London WC1H 8HA t 020 7833 9324 f 020 7837 2864 e office@hainesphillips.co.uk	JOB TITLE																							
1. This drawing is the copyright of Haines Phillips Architects. 2. Do not scale from this drawing. Use figured dimensions only. 3. This drawing must not be used for land transfer purposes, or for construction purposes unless accompanied by an Architect's Instruction.			<table><tr><th>ISSUE</th><th>STATUS</th><th>COMMENT</th></tr><tr><td>P</td><td>PRELIMINARY</td><td>For comment and review</td></tr><tr><td>PL</td><td>PLANNING</td><td>Planning/Listed Building Application</td></tr><tr><td>BR</td><td>BUILDING REGS</td><td>Building Regs Application</td></tr><tr><td>T</td><td>TENDER</td><td>For pricing purposes only</td></tr><tr><td>C</td><td>CONSTRUCTION</td><td>For procurement & construction</td></tr><tr><td>FC</td><td>FINAL CONSTRUCTION</td><td>Record drawings on completion</td></tr><tr><td>L</td><td>LEGAL</td><td>Conveyancing or other legal purposes</td></tr></table> <table><tr><th>REV</th><th>DATE</th><th>NOTES</th></tr></table>	ISSUE	STATUS	COMMENT		P	PRELIMINARY	For comment and review	PL	PLANNING	Planning/Listed Building Application	BR	BUILDING REGS	Building Regs Application	T	TENDER	For pricing purposes only	C	CONSTRUCTION	For procurement & construction	FC	FINAL CONSTRUCTION	Record drawings on completion	L	LEGAL	Conveyancing or other legal purposes	REV	DATE	NOTES
ISSUE	STATUS	COMMENT																													
P	PRELIMINARY	For comment and review																													
PL	PLANNING	Planning/Listed Building Application																													
BR	BUILDING REGS	Building Regs Application																													
T	TENDER	For pricing purposes only																													
C	CONSTRUCTION	For procurement & construction																													
FC	FINAL CONSTRUCTION	Record drawings on completion																													
L	LEGAL	Conveyancing or other legal purposes																													
REV	DATE	NOTES																													