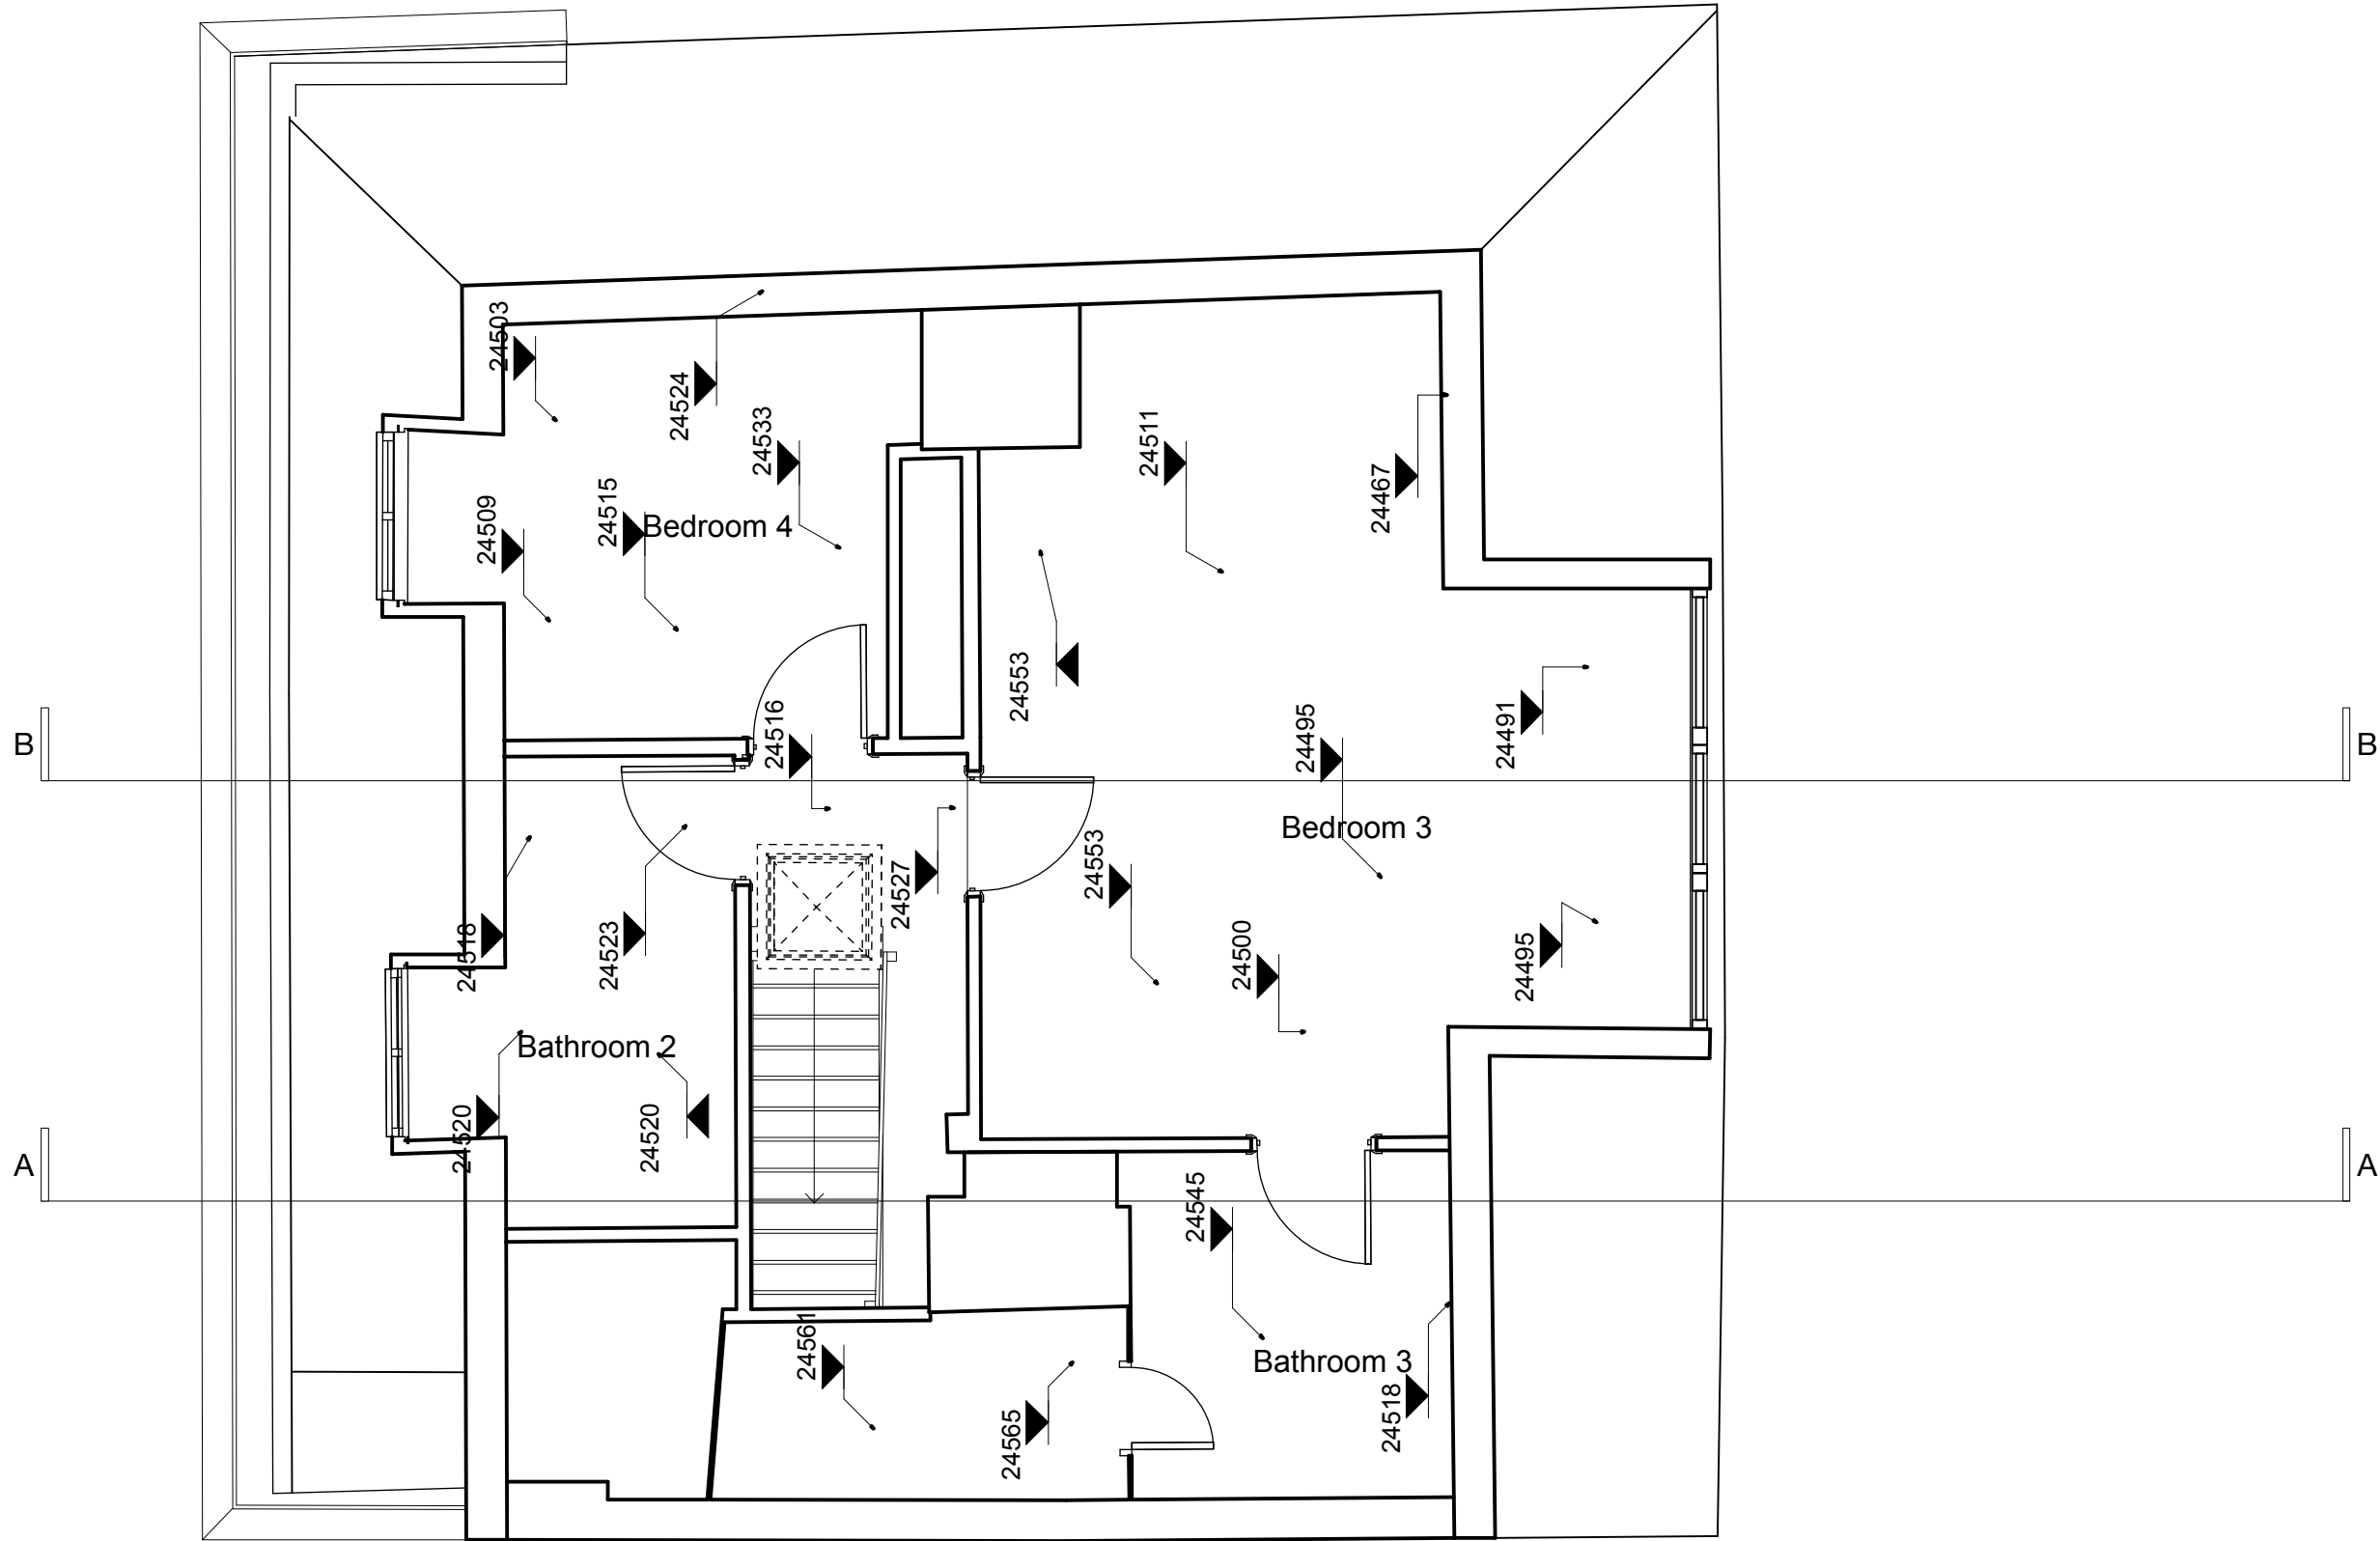


GENERAL NOTES

- This drawing is the copyright of Haines Phillips Architects.
- Do not scale from this drawing. Use figured dimensions only.
- This drawing must not be used for land transfer purposes, or for construction purposes unless accompanied by an Architect's Instruction.

DRAWING ISSUE STATUS		
ISSUE	STATUS	COMMENT
P	PRELIMINARY	For comment and review
PL	PLANNING	
BR	BUILDING REGS	Building Regs Application
T	TENDER	
C	CONSTRUCTION	For pricing purposes only
FC	FINAL CONSTRUCTION	For procurement & construction
		Record drawings on completion
L	LEGAL	Conveyancing or other legal purposes

REVISIONS		
REV	DATE	NOTES

Tankerton Works
12 Argyle Walk
London WC1H 8HA
t 020 7833 9324
f 020 7837 2864
e office@hainesphillips.co.uk

JOB TITLE

**31 Maltravers Street
Arundel**

DRAWING TITLE

**Attic Plan
As Existing**

DRAWN	DATE	SCALE
MaP	09.2019	1:50
JOB NR	DRAWING - ISSUE - REVISION	
4120	GA006 PL	