


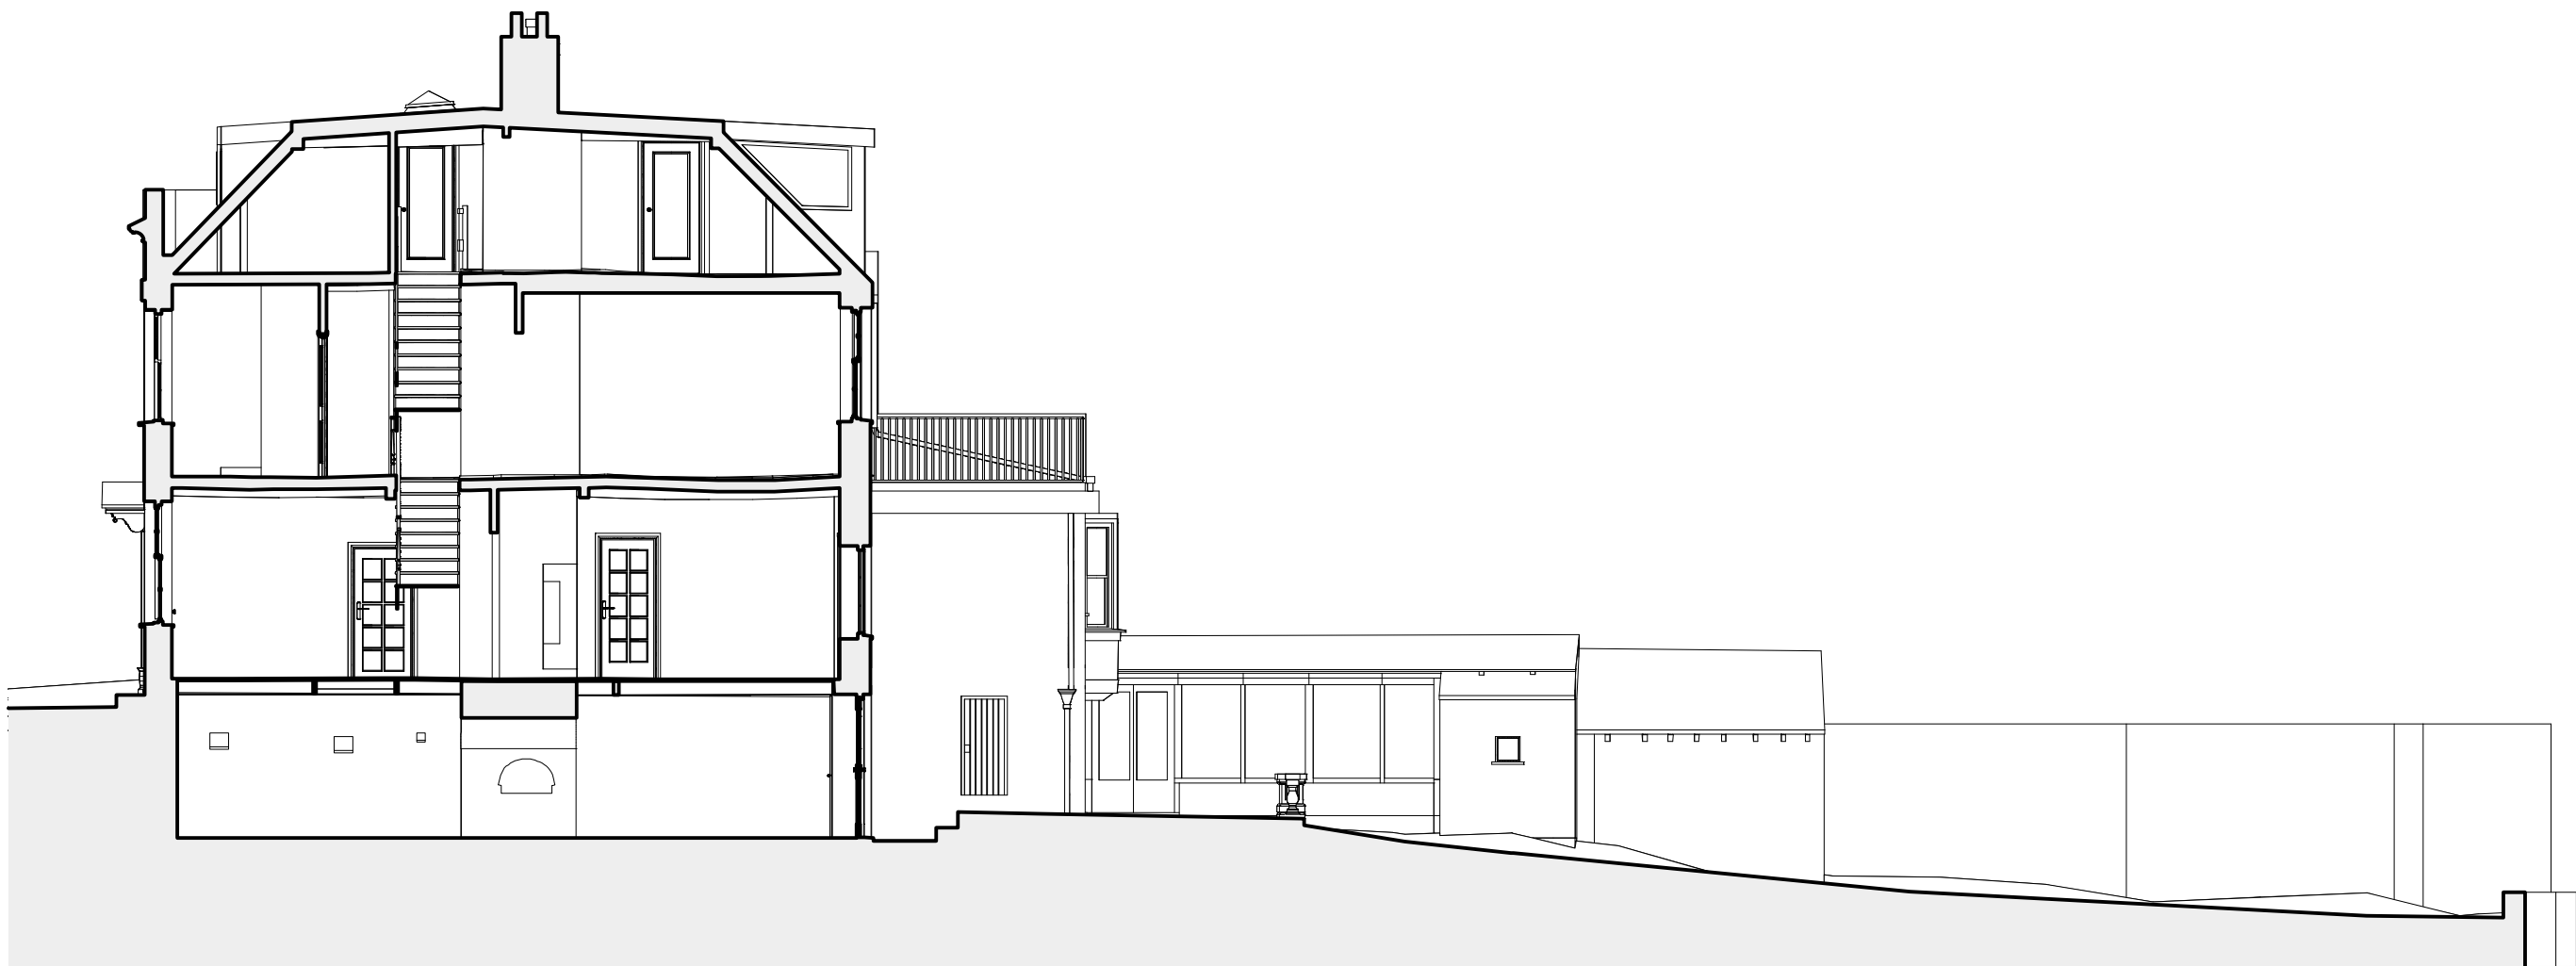

GENERAL NOTES		DRAWING ISSUE STATUS		REVISIONS		HAINES PHILLIPS ARCHITECTS Tankerton Works 12 Argyle Walk London WC1H 8HA t 020 7833 9324 f 020 7837 2864 e office@hainesphillips.co.uk		JOB TITLE 31 Maltravers Street Arundel DRAWING TITLE Section A-A As existing DRAWN MaP DATE 09.2019 SCALE 1:100 JOB NR 4120 DRAWING - ISSUE - REVISION GA008 PL	
1.	This drawing is the copyright of Haines Phillips Architects.	ISSUE	STATUS	COMMENT	REV	DATE	NOTES		
2.	Do not scale from this drawing. Use figured dimensions only.	P PL	PRELIMINARY PLANNING	For comment and review Planning/Listed Building Application					
3.	This drawing must not be used for land transfer purposes, or for construction purposes unless accompanied by an Architect's Instruction.	BR T C	BUILDING REGS TENDER CONSTRUCTION	Building Regs Application For pricing purposes only For procurement & construction					
		FC L	FINAL CONSTRUCTION LEGAL	Record drawings on completion Conveyancing or other legal purposes					