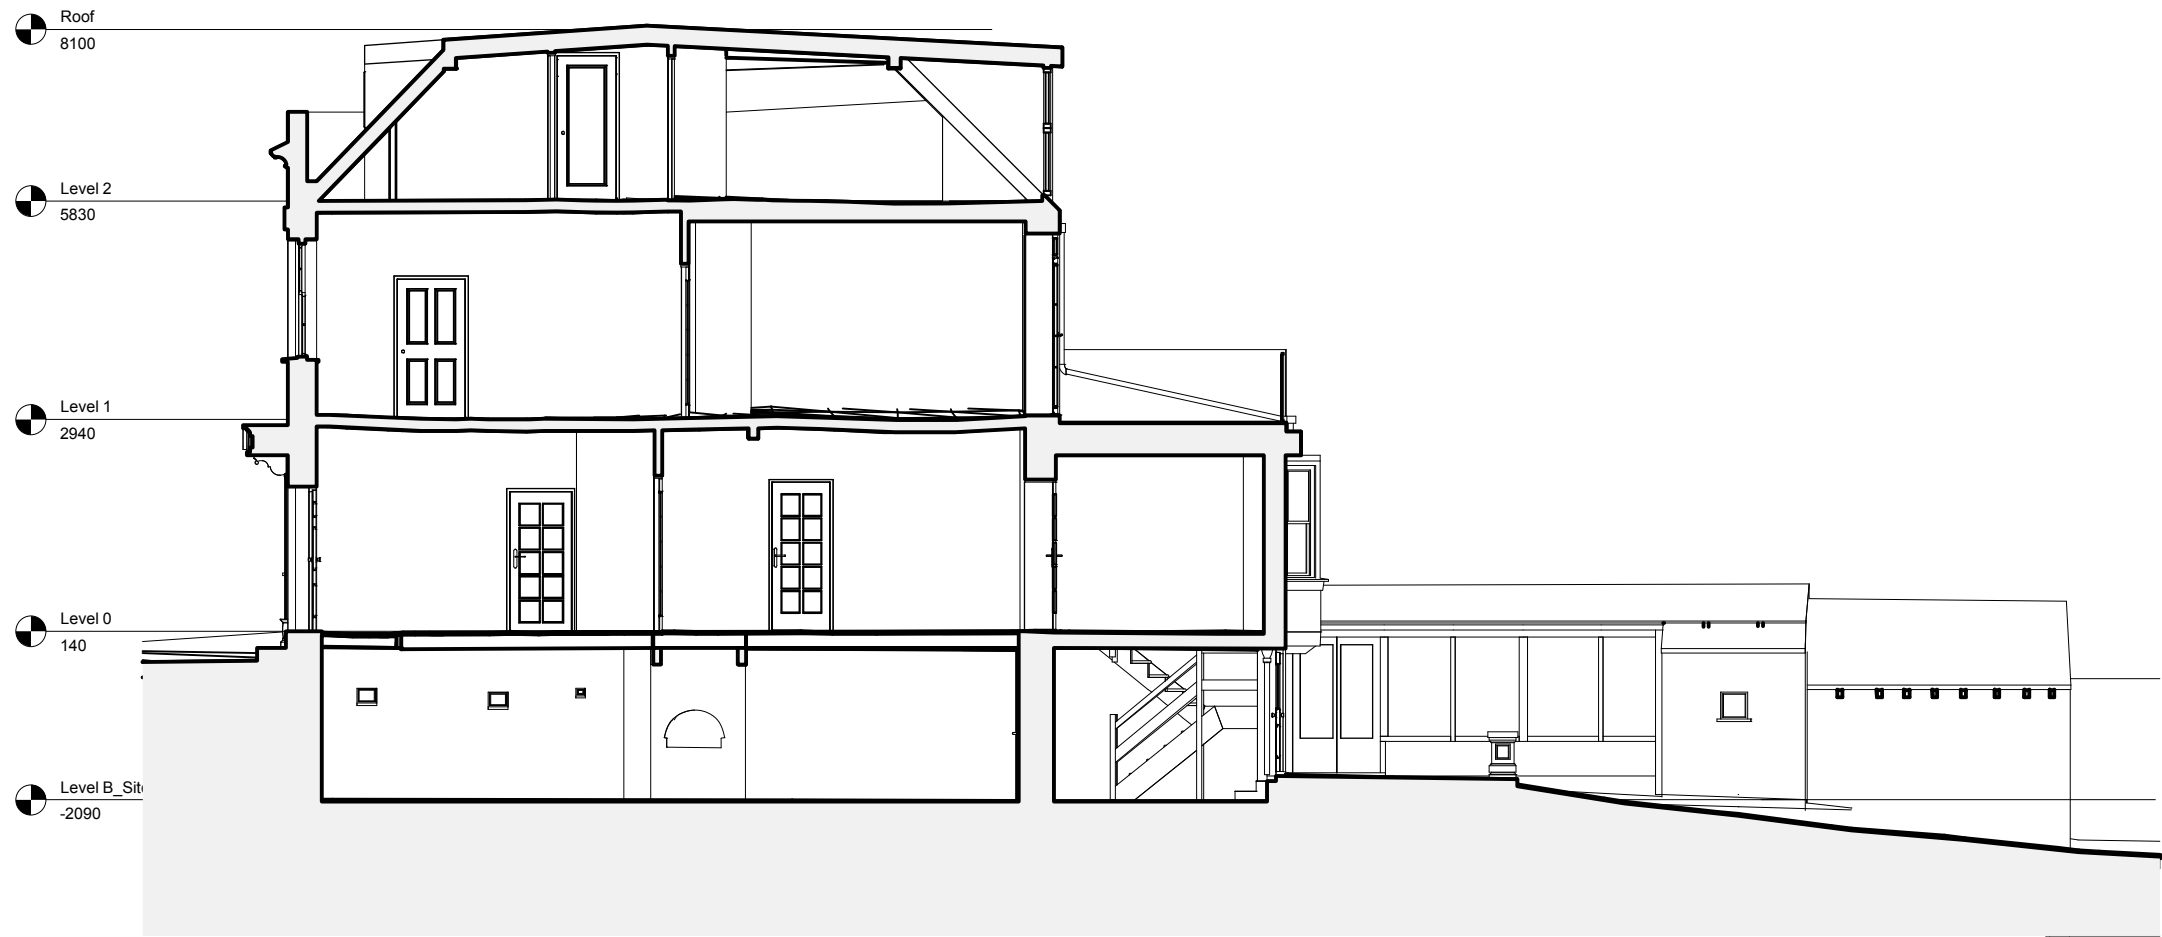


GENERAL NOTES		DRAWING ISSUE STATUS		REVISIONS		HAINES PHILLIPS ARCHITECTS Tankerton Works 12 Argyle Walk London WC1H 8HA t 020 7833 9324 f 020 7837 2864 e office@hainesphillips.co.uk		JOB TITLE 31 Maltravers Street Arundel DRAWING TITLE Section B-B As existing DRAWNDATESCALE MaP09.20191:100 JOB NRDRAWING - ISSUE - REVISION 4120GA011 PL	
1. This drawing is the copyright of Haines Phillips Architects. 2. Do not scale from this drawing. Use figured dimensions only. 3. This drawing must not be used for land transfer purposes, or for construction purposes unless accompanied by an Architect's Instruction.		ISSUESTATUSCOMMENT PPLPRELIMINARY PLANNINGFor comment and review Planning/Listed Building Application BRBTENDERCONSTRUCTIONBuilding Regs Application For pricing purposes only FCLEGALFINAL CONSTRUCTIONRecord drawings on completion Conveyancing or other legal purposes		REVDATENOTES					