



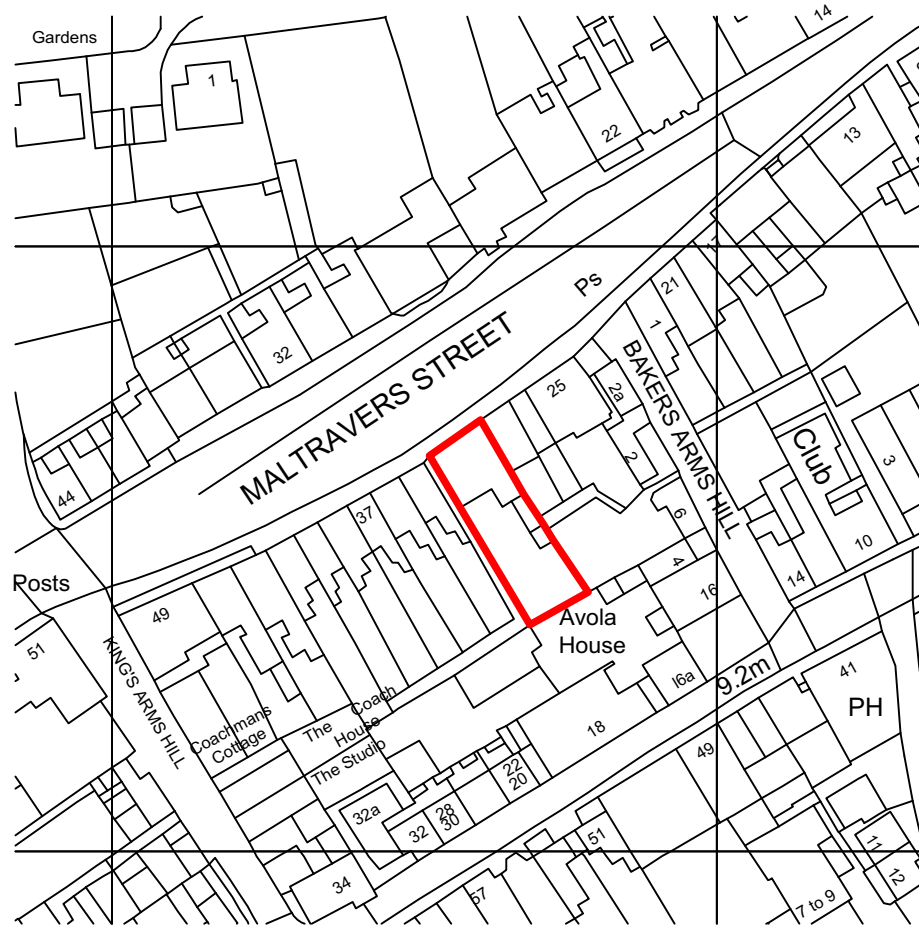


Crown Copyright and database rights 2019. OS 100031961 National Map Centre

1 Site Location Plan
Scale: 1:1250

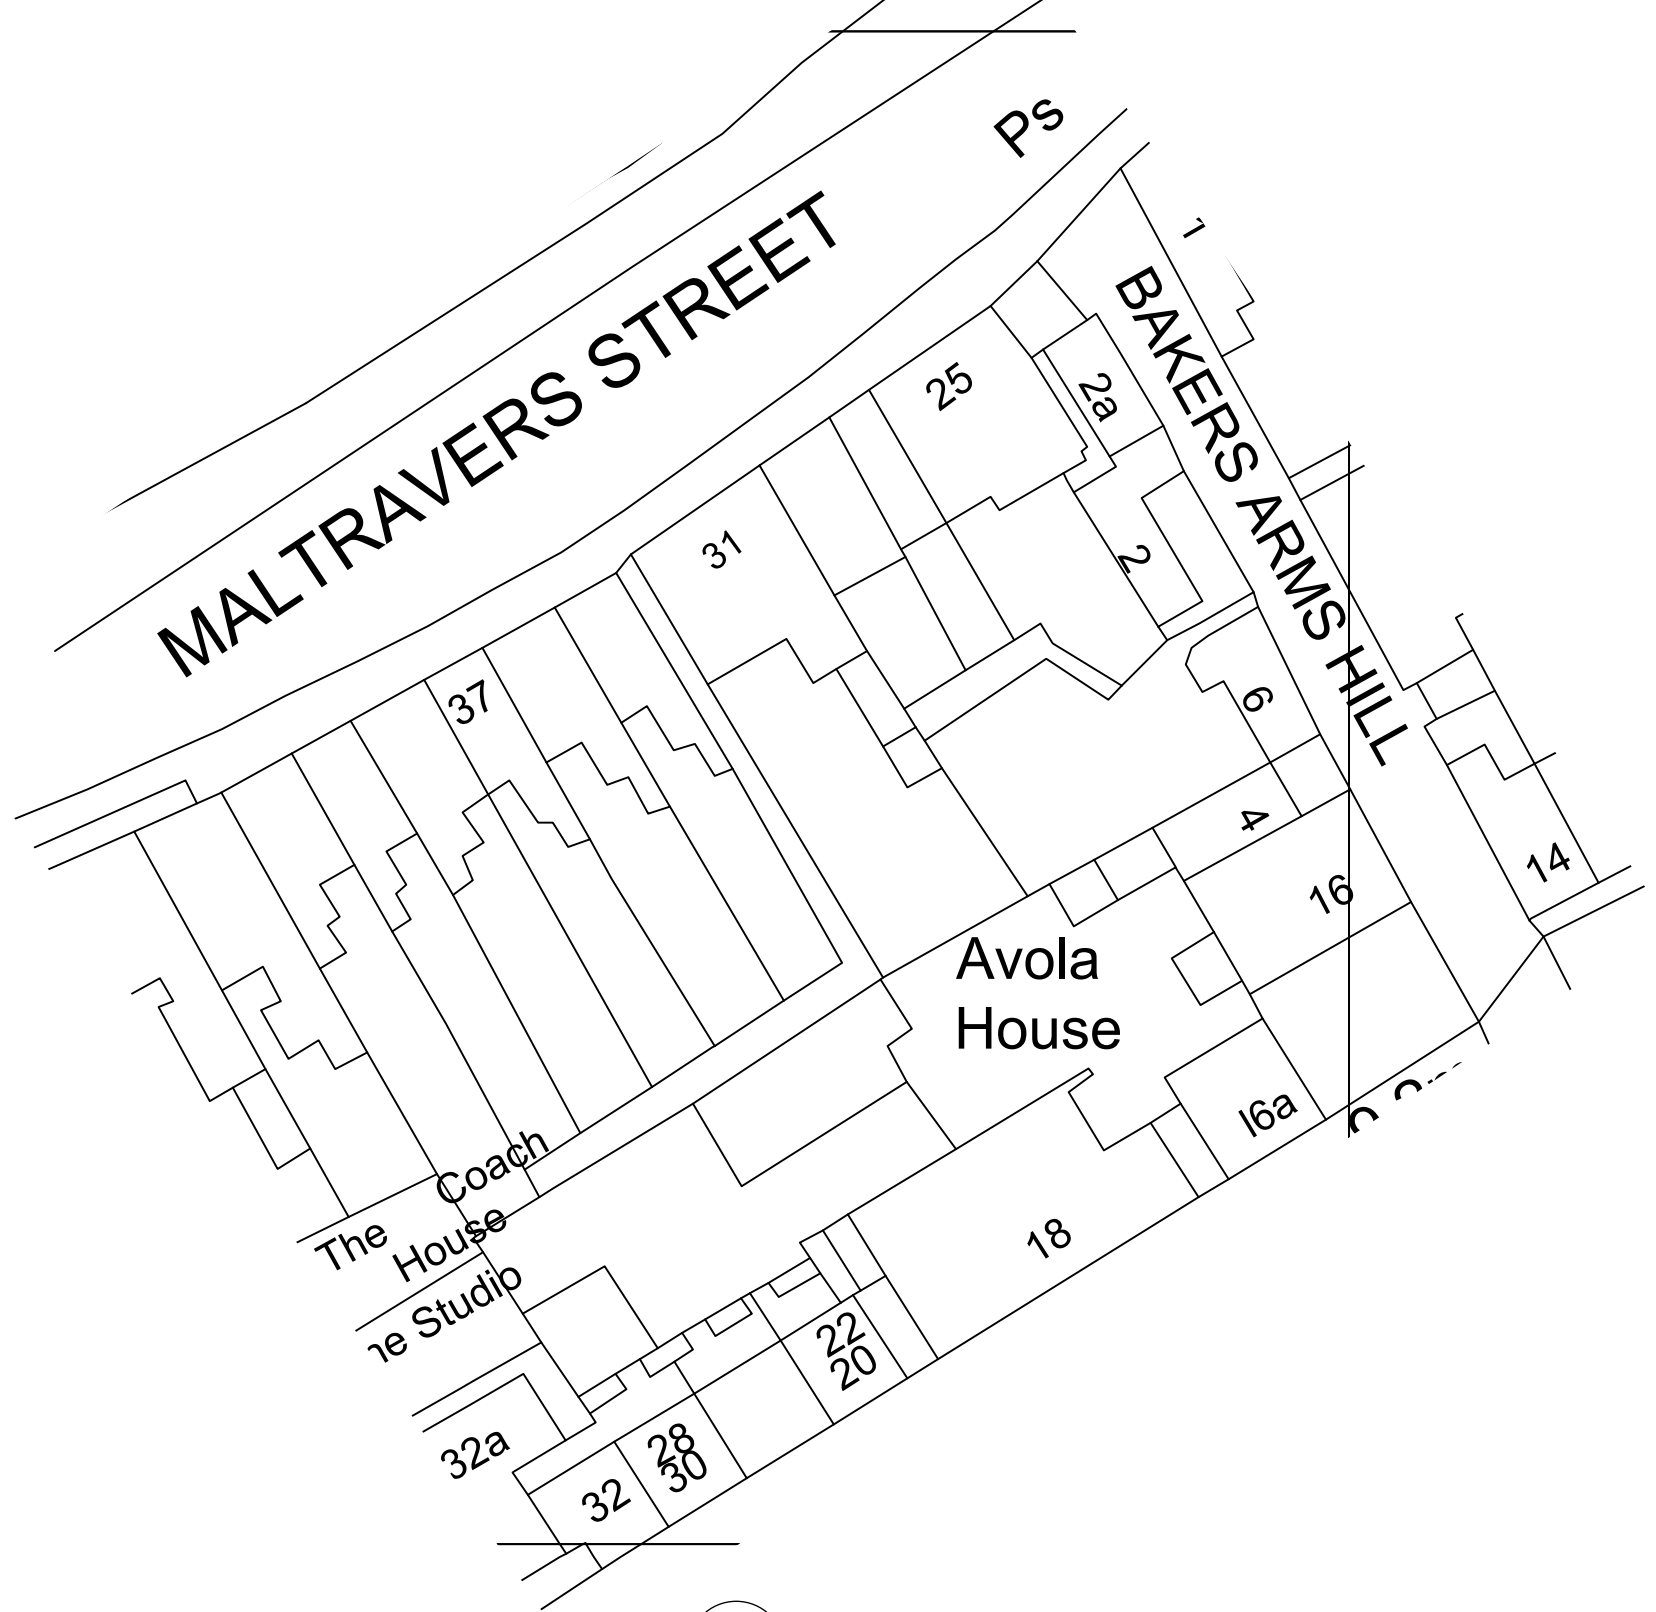

2 Site Block Plan
Scale: 1:500

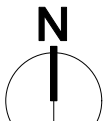GENERAL NOTES			DRAWING ISSUE STATUS		REVISIONS		 Tankerton Works 12 Argyle Walk London WC1H 8HA  020 7833 9324  020 7837 2864  office@hainesphillips.co.uk	JOB TITLE		
1. This drawing is the copyright of Haines Phillips Architects.			ISSUE	STATUS	COMMENT	REV		DATE	NOTES	31 Maltravers Street Arundel DRAWING TITLE Site Location and Site Block Plan
2. Do not scale from this drawing. Use figured dimensions only.		P	PRELIMINARY	For comment and review Planning/Listed Building Application Building Regs Application For pricing purposes only For procurement & construction Record drawings on completion Conveyancing or other legal purposes			DRAWN		DATE	SCALE
3. This drawing must not be used for land transfer purposes, or for construction purposes unless accompanied by an Architect's Instruction.		PL	PLANNING				MaP		09.2019	1:1250 and 1:500
		BR	BUILDING REGS				JOB NR		DRAWING - ISSUE - REVISION	
		T	TENDER				4120		GA001 PL	
		C	CONSTRUCTION							
		FC	FINAL CONSTRUCTION							
		L	LEGAL							