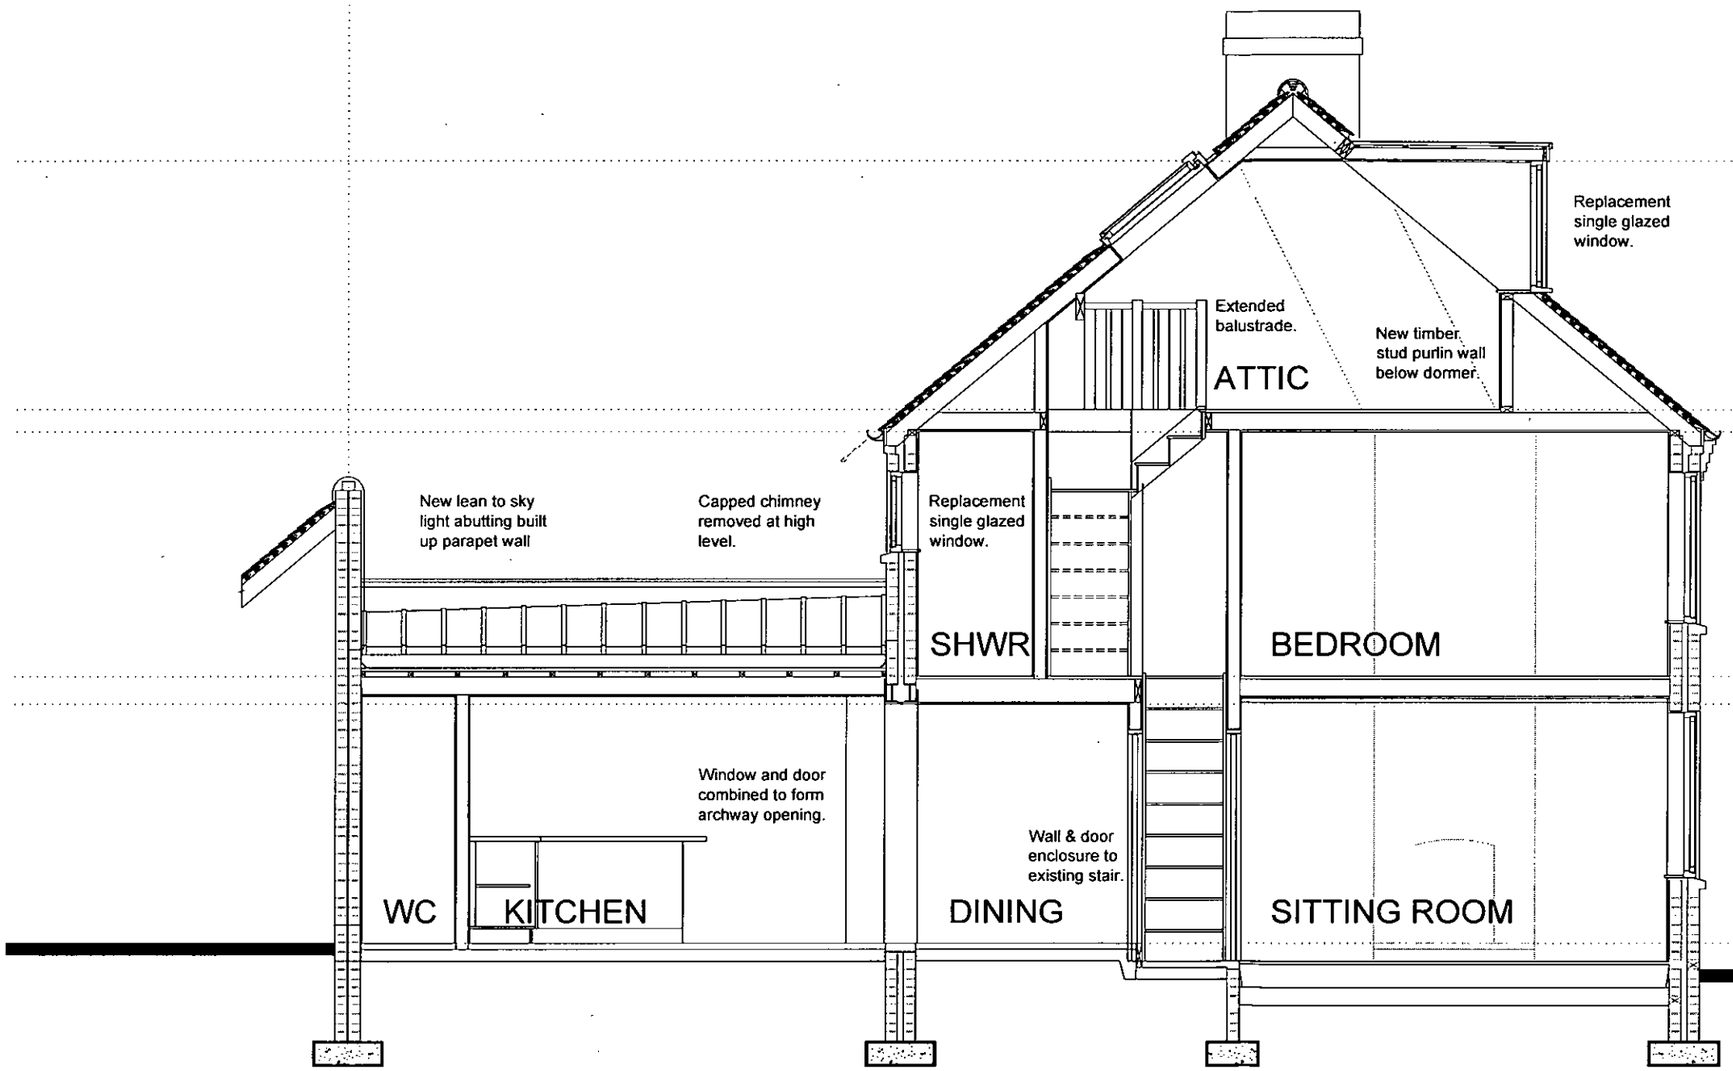


SECTION A-A

0m 1m 2.5m 5m
Scale Bar

Thornton
architecture + design

NOTES

COPYRIGHT
This drawing is the copyright of Robert N Thornton and may not be altered or reproduced in any way without written authority.

QUALIFICATION
Written dimensions supersede scale dimensions. All dimensions to be checked on site before work is put in hand. This drawing is to be used only for the work intended as described on the title panel. All works or materials indicated on this drawing are to be the latest relevant British Standard and carried out in accordance with the relevant British Standards Code of Practice or recognised Institute or trade association recommendations and publications. This drawing is to be read in conjunction with all other Consultants drawings as applicable to the project.

r	date	amendment
A	25.01.13	Amended to remove double glazing.

No. AB 137 17.
25.1.13

client
MRS H MICKLETHWAITE

project
MOUNT PLEASANT
ARUNDEL

title
PROPOSED
SECTION

drawn	date
CAD/RNT	15.01.13
scale	number
1:50@A3	1212.402A

Thornton
architecture + design
Telephone: 07773 245612
Email: info@thornton-design.com
Website: www.thornton-desgn.com