



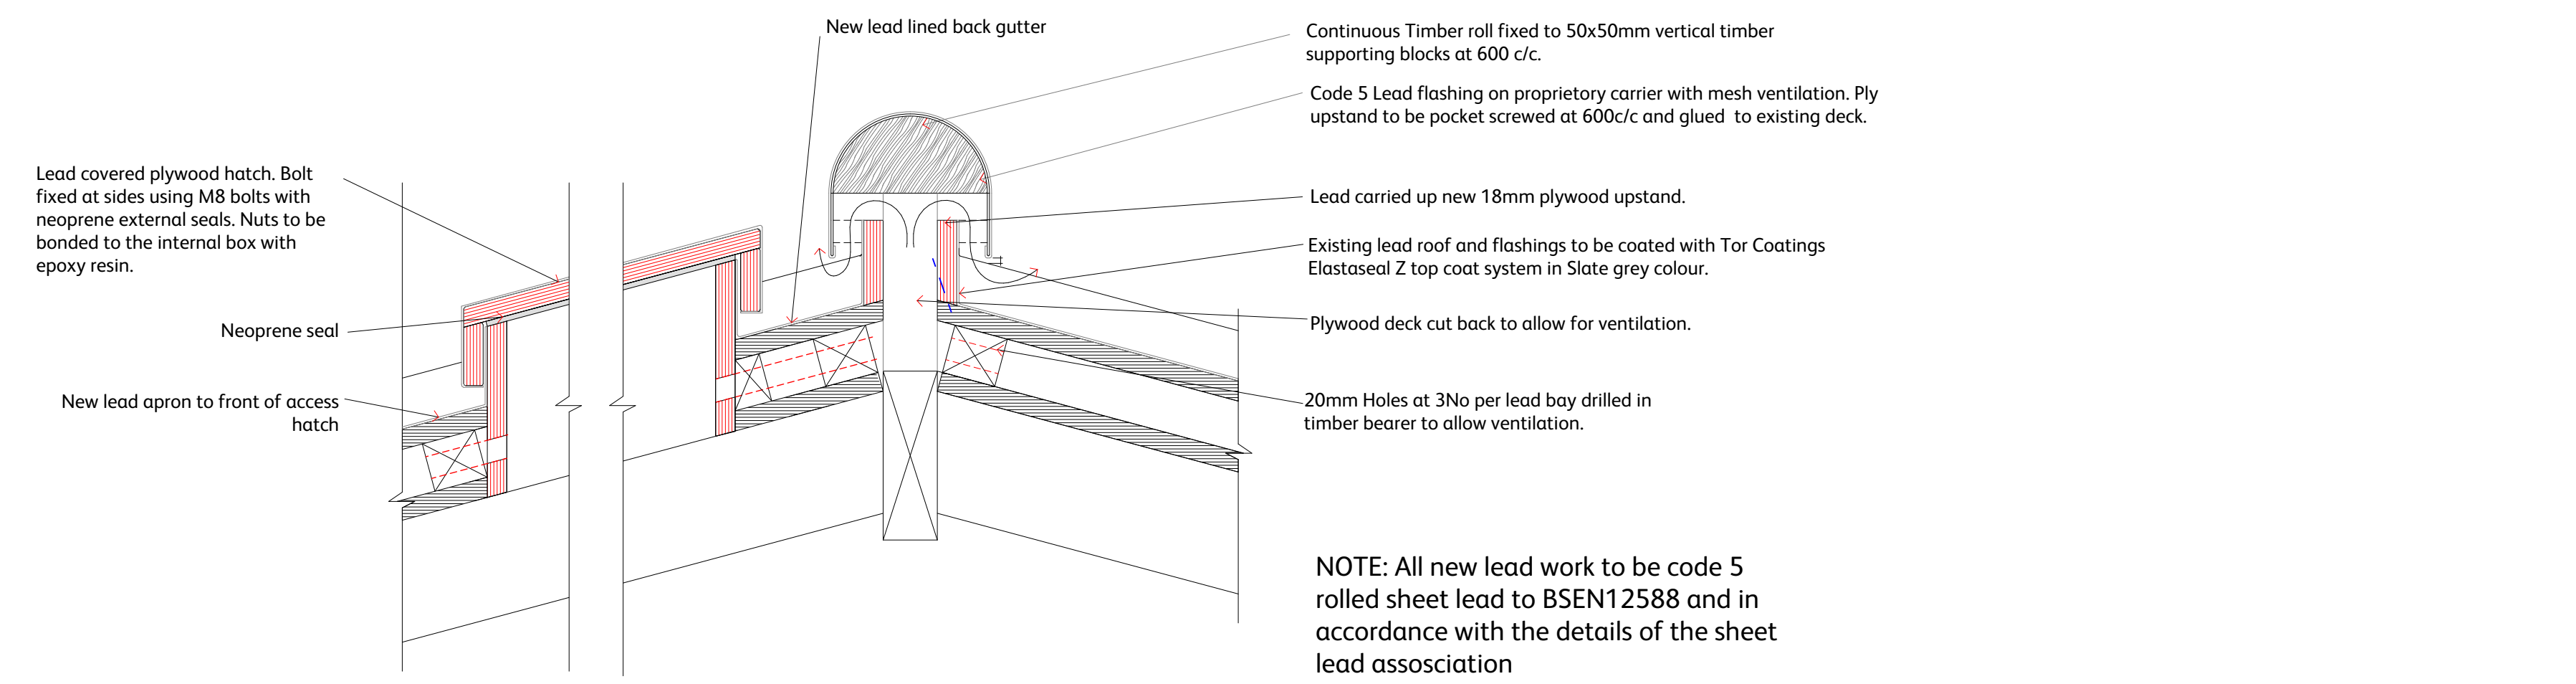


ACCESS HATCH DETAIL
SECTION D--D

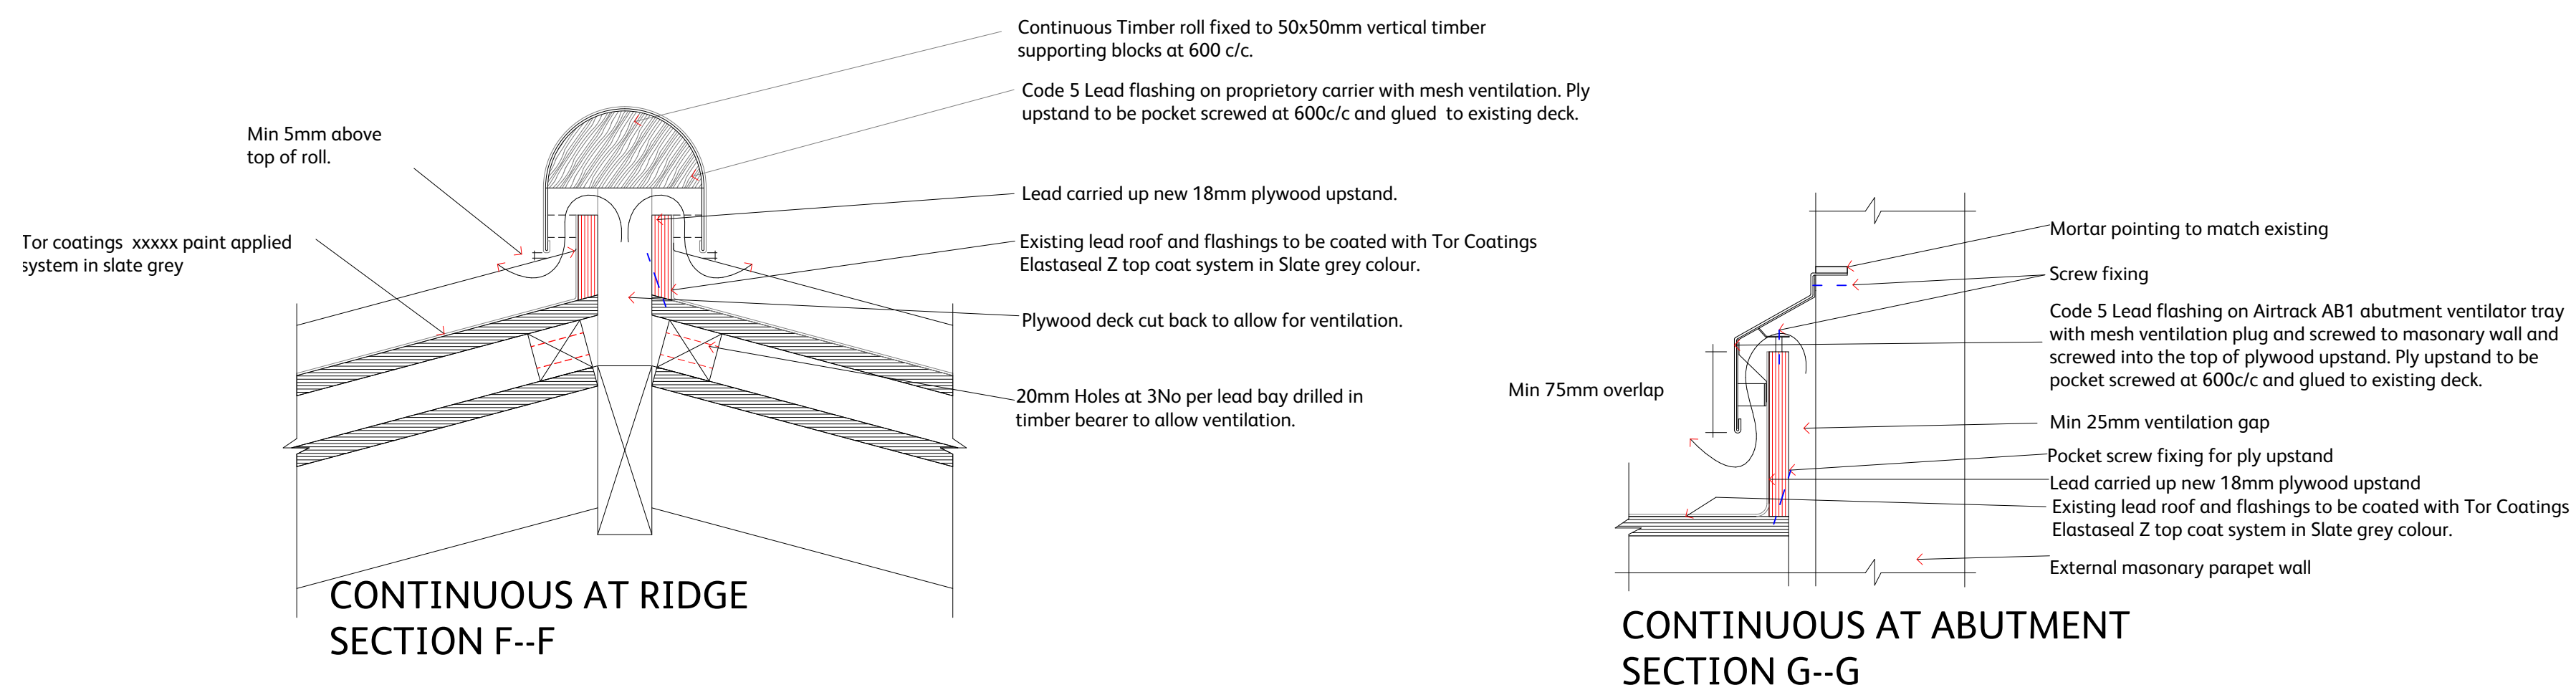

CONTINUOUS AT RIDGE
SECTION F--F

CONTINUOUS AT ABUTMENT
SECTION G--G

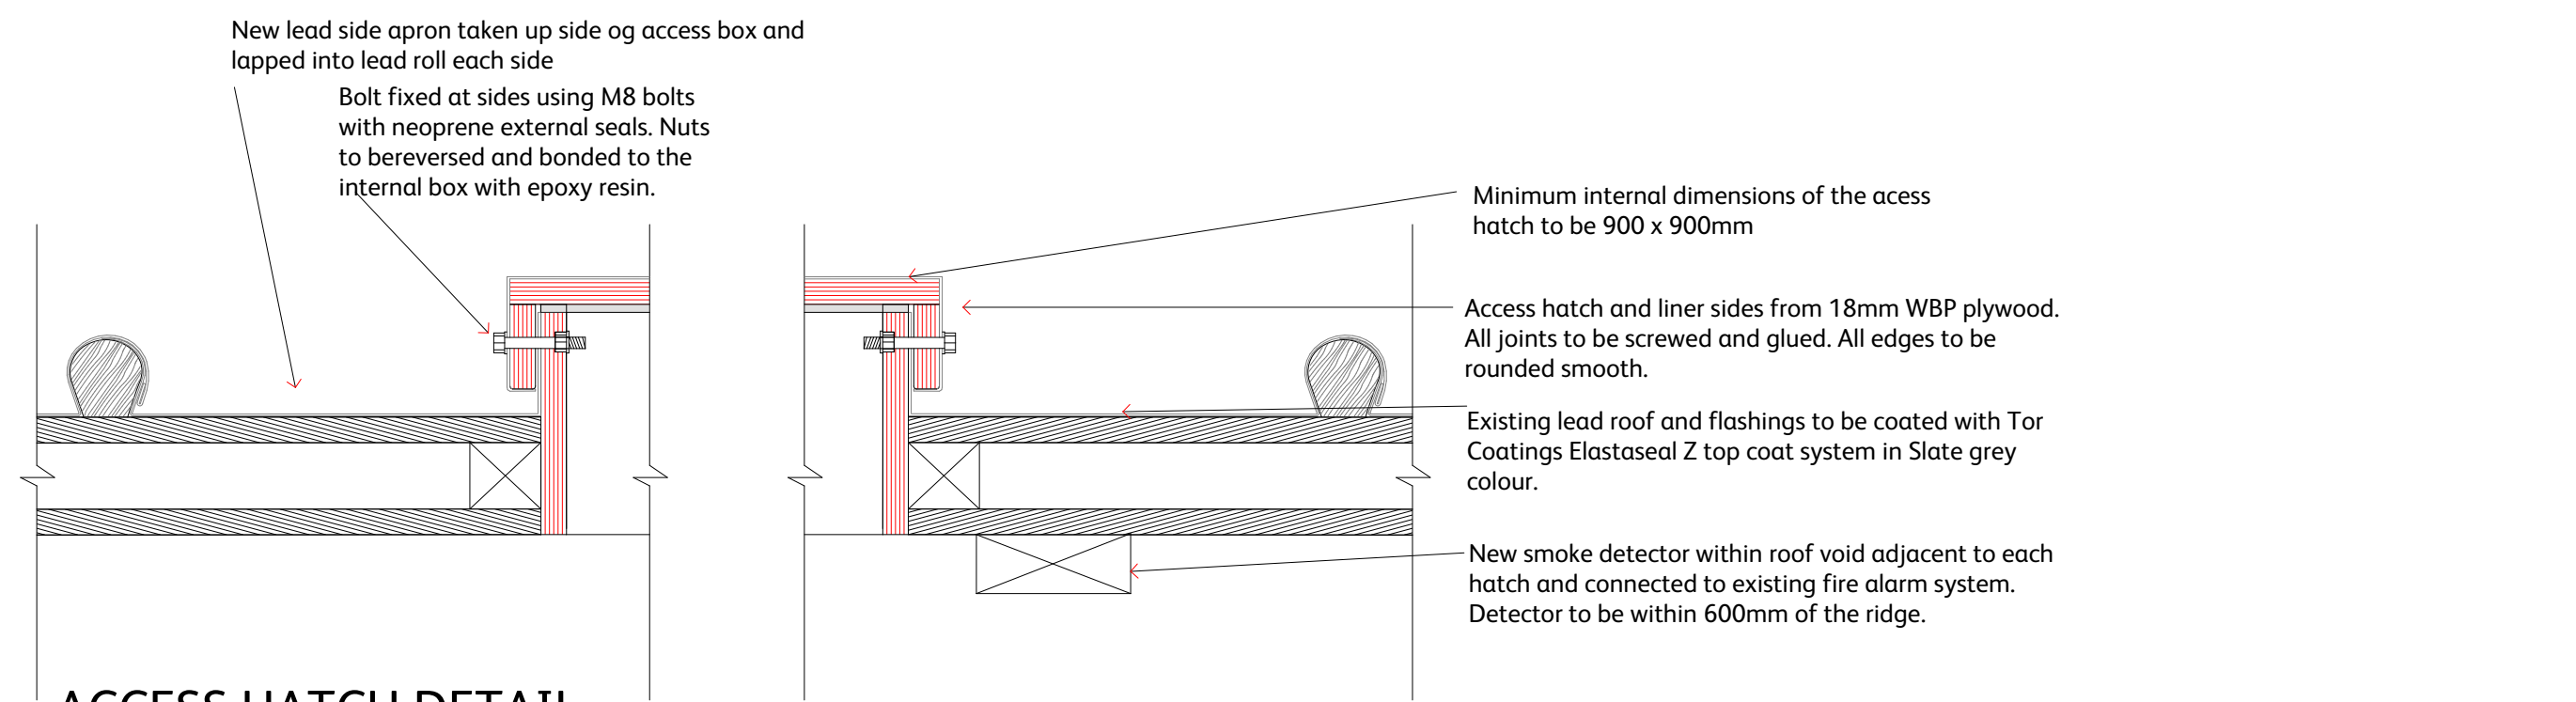

ACCESS HATCH DETAIL
SECTION E--E

NOTES

This document and its design content is copyright © and is the property of Savills. It may not be reproduced without their expressed permission. It shall be read in conjunction with all other associated project information including models, specifications, schedules and related consultants drawings and documentation. Do not scale from this drawing unless for Planning purposes. Figured dimensions only are to be used. All dimensions must be checked on site by the Contractor prior to the commencement of any fabrication or building works. Immediately report any discrepancies, errors or omissions to Savills prior to the commencement of any fabrication or building works. If in doubt please ASK.

REVISIONS

REV	DESCRIPTION	BY	CHECK	DATE

HEALTH, SAFETY & ENVIRONMENTAL INFO.

In addition to the hazard/risks normally associated with the types of work detailed on this drawing take note of the below. It is assumed that all works on this drawing will be carried out by a competent contractor working, where appropriate, to an appropriate method statement.

RED LIST	AMBER LIST	GREEN LIST

NORTH POINT, SCALE BARS & CDM 2015

Used to warn of significant design risks and site hazards

Used to avoid or prevent a particular action

Used to encourage a particular action

Used to convey some relevant CDM Information

PROJECT TITLE

455947_AURNDEL TOWN HALL

AURNDEL TOWN HALL, ARUNDEL

CLIENT

ARUNDEL TOWN COUNCIL

DRAWING TITLE

PROPOSED SECTIONS

SCALES @ A2

1:50

INSTRUCTION _DWG_ REV

455947_402

WORK STAGE

4-TECHNICAL DESIGN

ISSUE STATUS

INFORMATION/PLANNING

DRAWN BY

CET

CHECKED BY

DWS

DATE

AUG 2021

BIM ISSUE REFERENCE

AUR -SAV- - - -A-455947_402

1 Jewry Street
Winchester
Hampshire
SO23 8RZ
t: 01962 857413
f: 01962 857401
w: www.savills.co.uk

RIBA

Chartered Practice

Exchange House,
Petworth,
West Sussex,
GU28 0BF
t: 01798 345980
f: 01798 345998
w: www.savills.co.uk

ARUN DISTRICT COUNCIL AB/138/21/L