ARUN DISTRICT COUNCIL:AB/139/06/ 11/10/20



Existing South Elevation scale 1:100

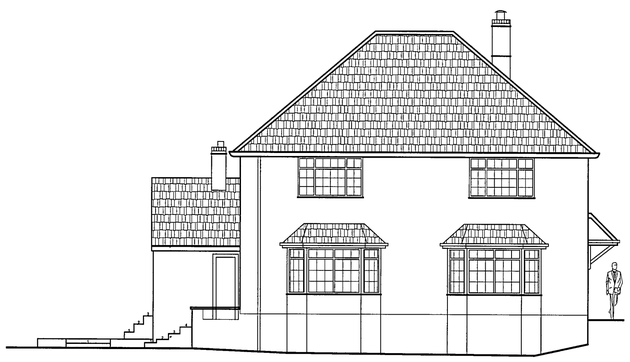

Existing East Elevation scale 1:100



Existing North Elevation scale 1:100



Existing West Elevation scale 1:100

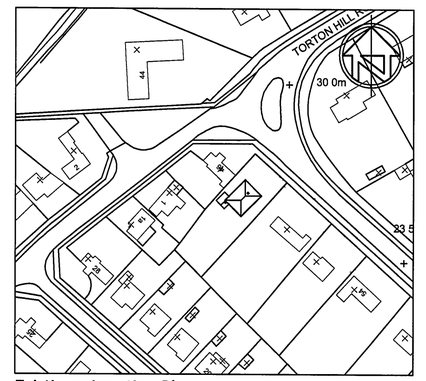

Existing - Location Plan scale 1:1250

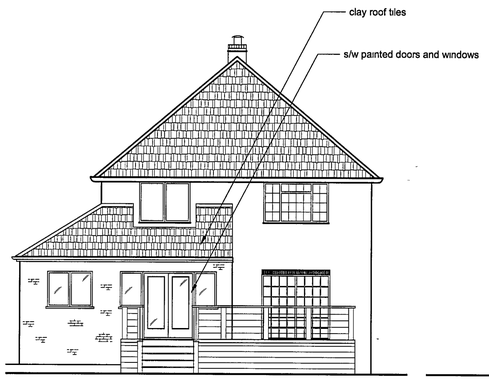

Proposed South Elevation scale 1:100

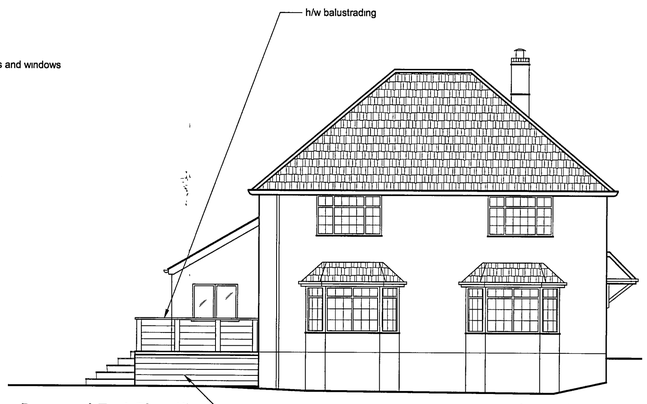

Proposed East Elevation scale 1:100



Proposed North Elevation scale 1:100

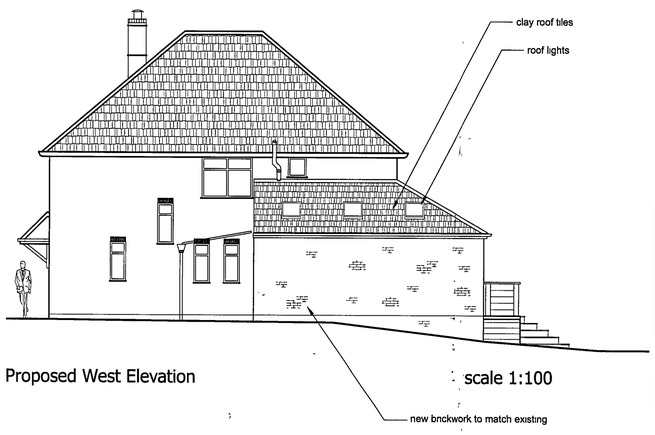

Proposed West Elevation scale 1:100

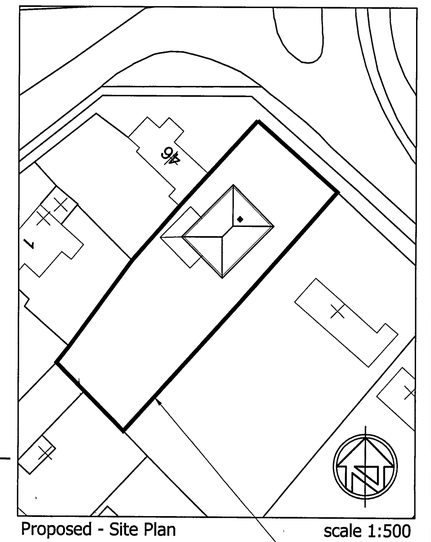

Proposed - Site Plan scale 1:500

Existing Ground Floor Plan
scale 1:50

Proposed Ground Floor Plan
scale 1:50

ARUN DISTRICT COUNCIL
No. AB 139 06
RECEIVED 11 10 06

Rev.	Notes	Date

JBA Ltd.
The Bncks, Manor Farm Barns,
Selsey Road, Donnington,
Chichester, W Sussex, PO20 7PL
Tel 01243 536 416
Fax 01243 536 556
E-mail admin@jbarch co uk
Web www johnbrownarchitecture com

Project
48 Torton Hill Road
Arundel, BN18 9HH

Drawing
Proposed Rear Extension
Plans & Elevations
Location & Site Plan

Drawn By	Scale
NSE	as shown
Date	Revision
July 06	C

Drawing No
0713 - DPA 01