




notes	
Permission is granted to scale from this drawing for the purpose of Local Authority Planning Approval only. In all other cases DO NOT scale from this drawing. Please contact this office for any additional information required.	
Contractors, Sub-Contractors and Suppliers are to check all relevant dimensions, levels and details of the site and any existing buildings before commencing any site drawings or building work. Any discrepancies should be reported to this office.	
This drawing must be read in conjunction with all related drawings and documents relevant to this project, including those prepared by appointed consultants, specialists and sub-consultants etc.	
This drawing is the copyright of RDV a Design	
revisions	14/12/2018
A minor alterations	

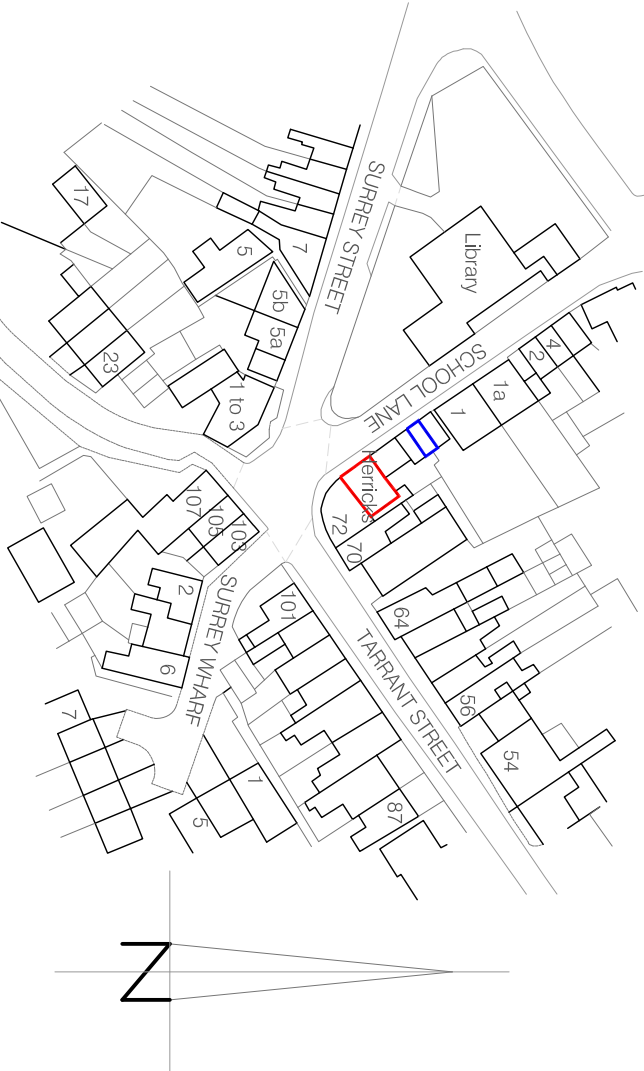

Ordnance Survey (c) Crown Copyright 2018. All rights reserved. Licence number 100022432

Location Plan: Scale 1:1250



RDV a Design

9 Oak End | Arundel | West Sussex
Tel: 01903 884013

project	Herricks, School Lane	
	Arundel	
	West Sussex	
drawing	Location and Site/Block Plan	
	As Existing	
-		

scale	date	
1:1250, 1:200 @ A3	November 2018	
job no	drawing no	rev
18140	00.01	A

Site/Block Plan: Scale 1:200

