
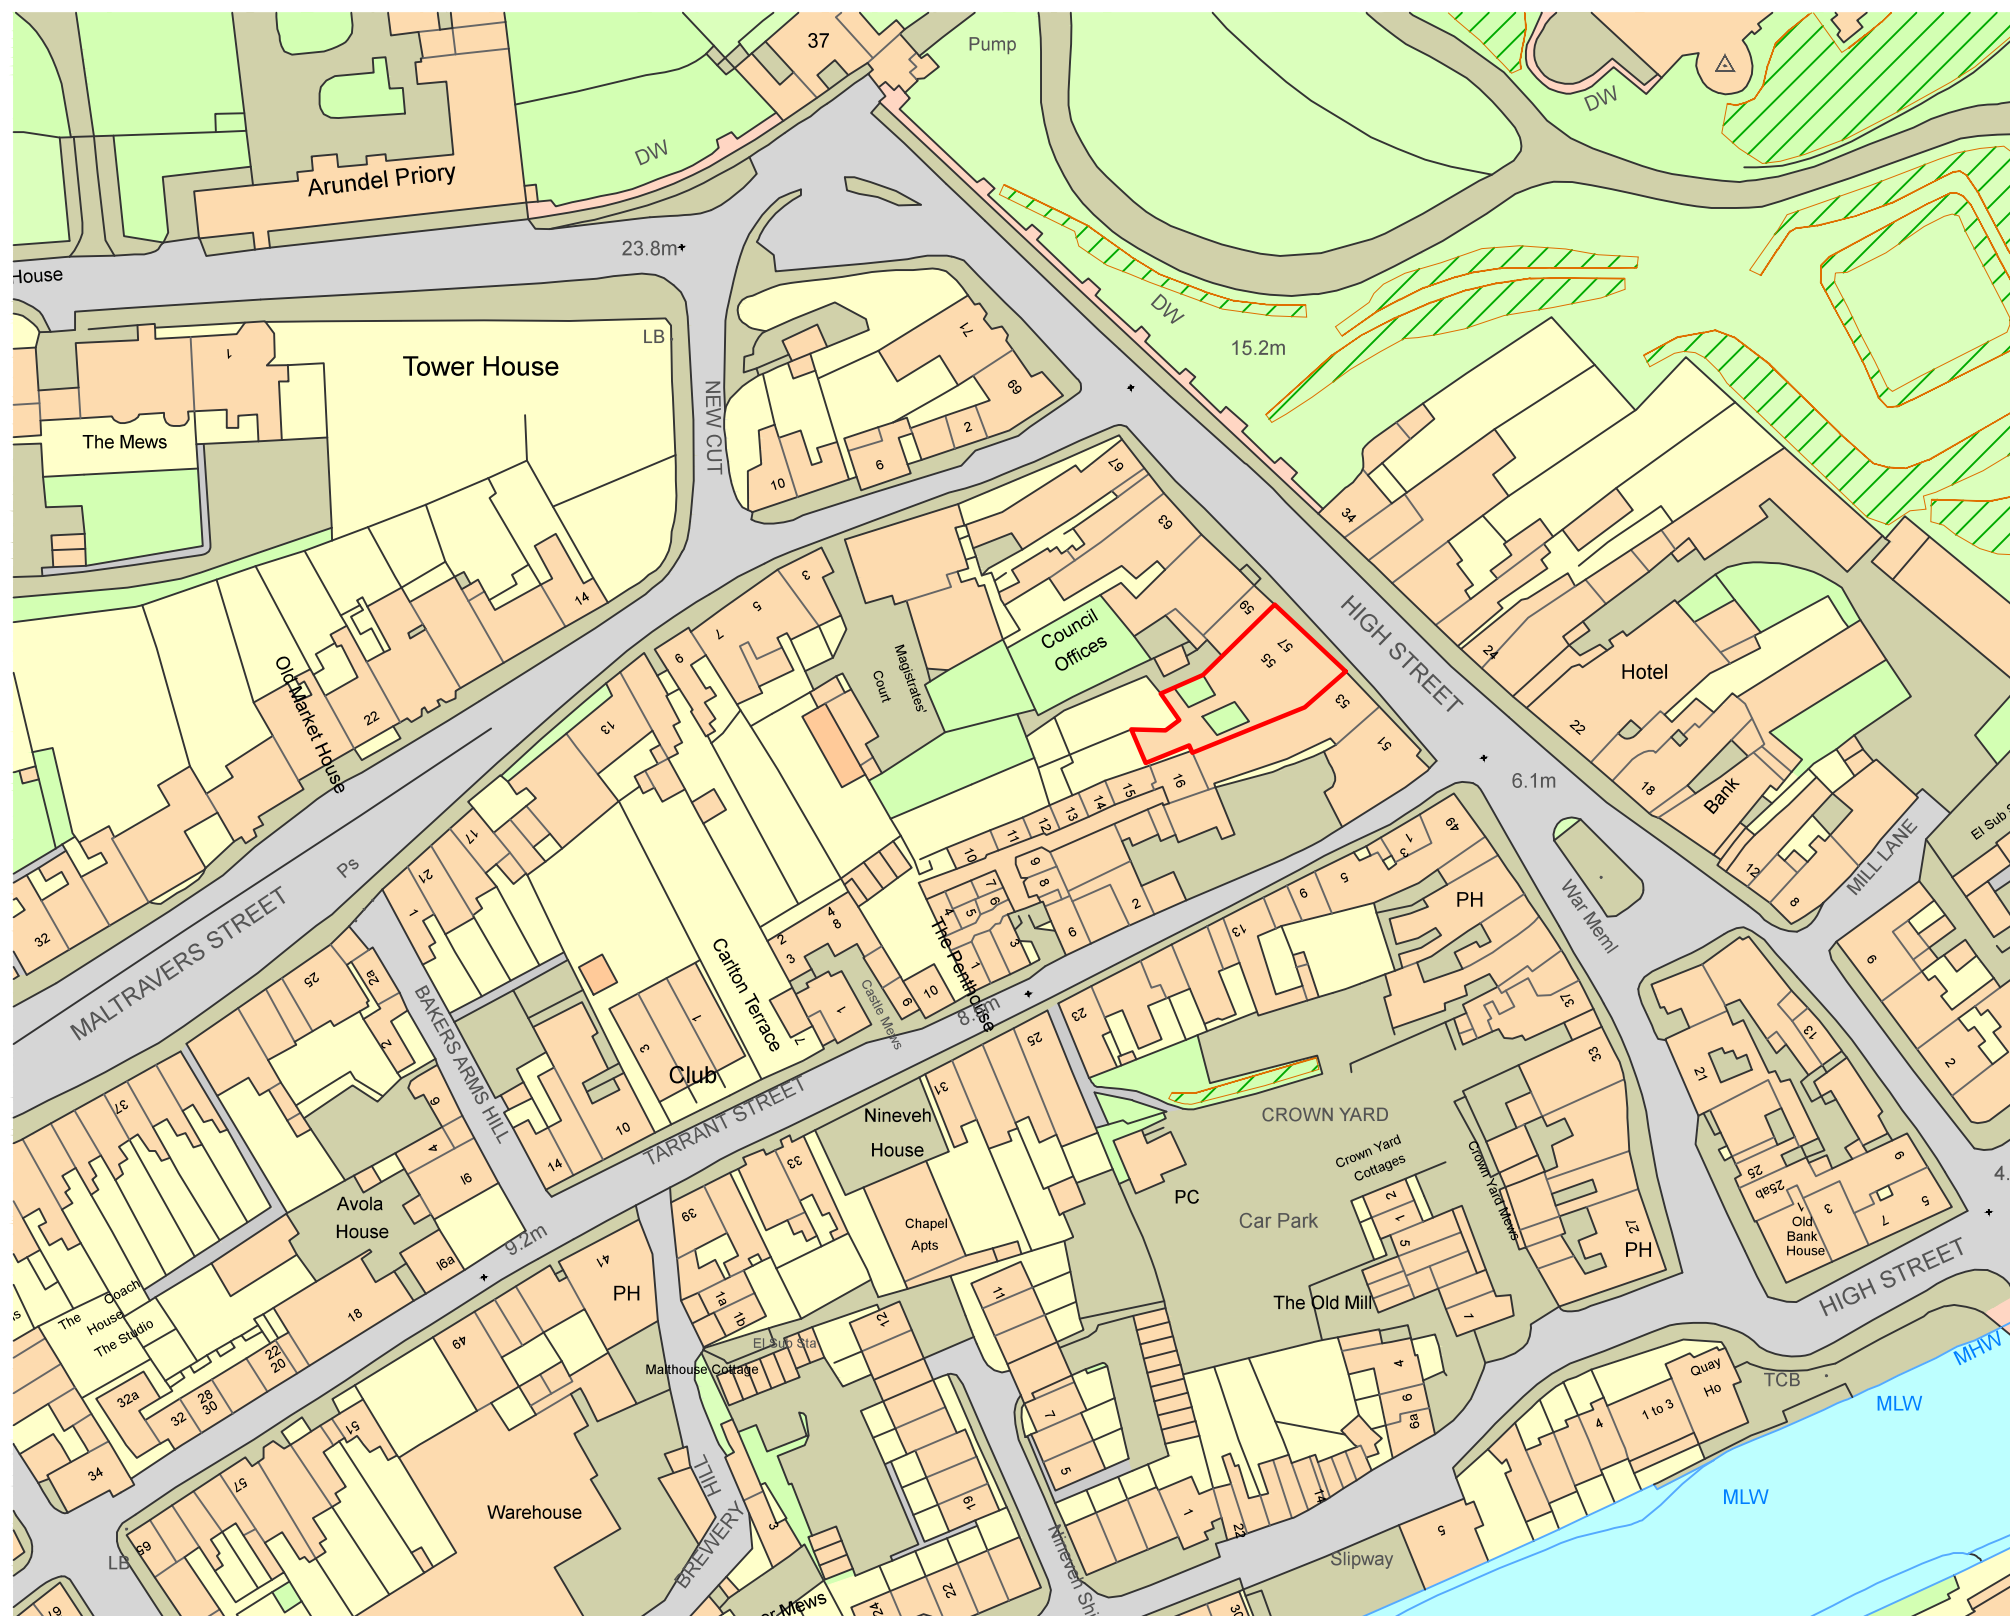


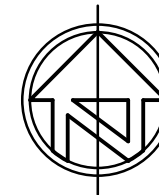

LOCATION PLAN

1:1250 @ A3

© jbarchitecture, all rights reserved.
Use figured dimensions only.
All dimensions are to be checked on site before
any work is carried out. Please contact the
Architect immediately regarding any
discrepancies discovered on site.

Rev.	Notes	Date
 JB ARCHITECTURE The Bricks, Manor Farm Barns Chichester, West Sussex, PO20 7PL T: 01243 785342 E: admin@jbarch.co.uk W: www.jbarch.co.uk		
Project 55-57 High St Arundel BN18 9AJ		
Drawing Location Plan		
Drawn By CD		Scale 1:1250 @ A
Date May 2017		Revision
Drawing No. 10064 - LBC - 01		