



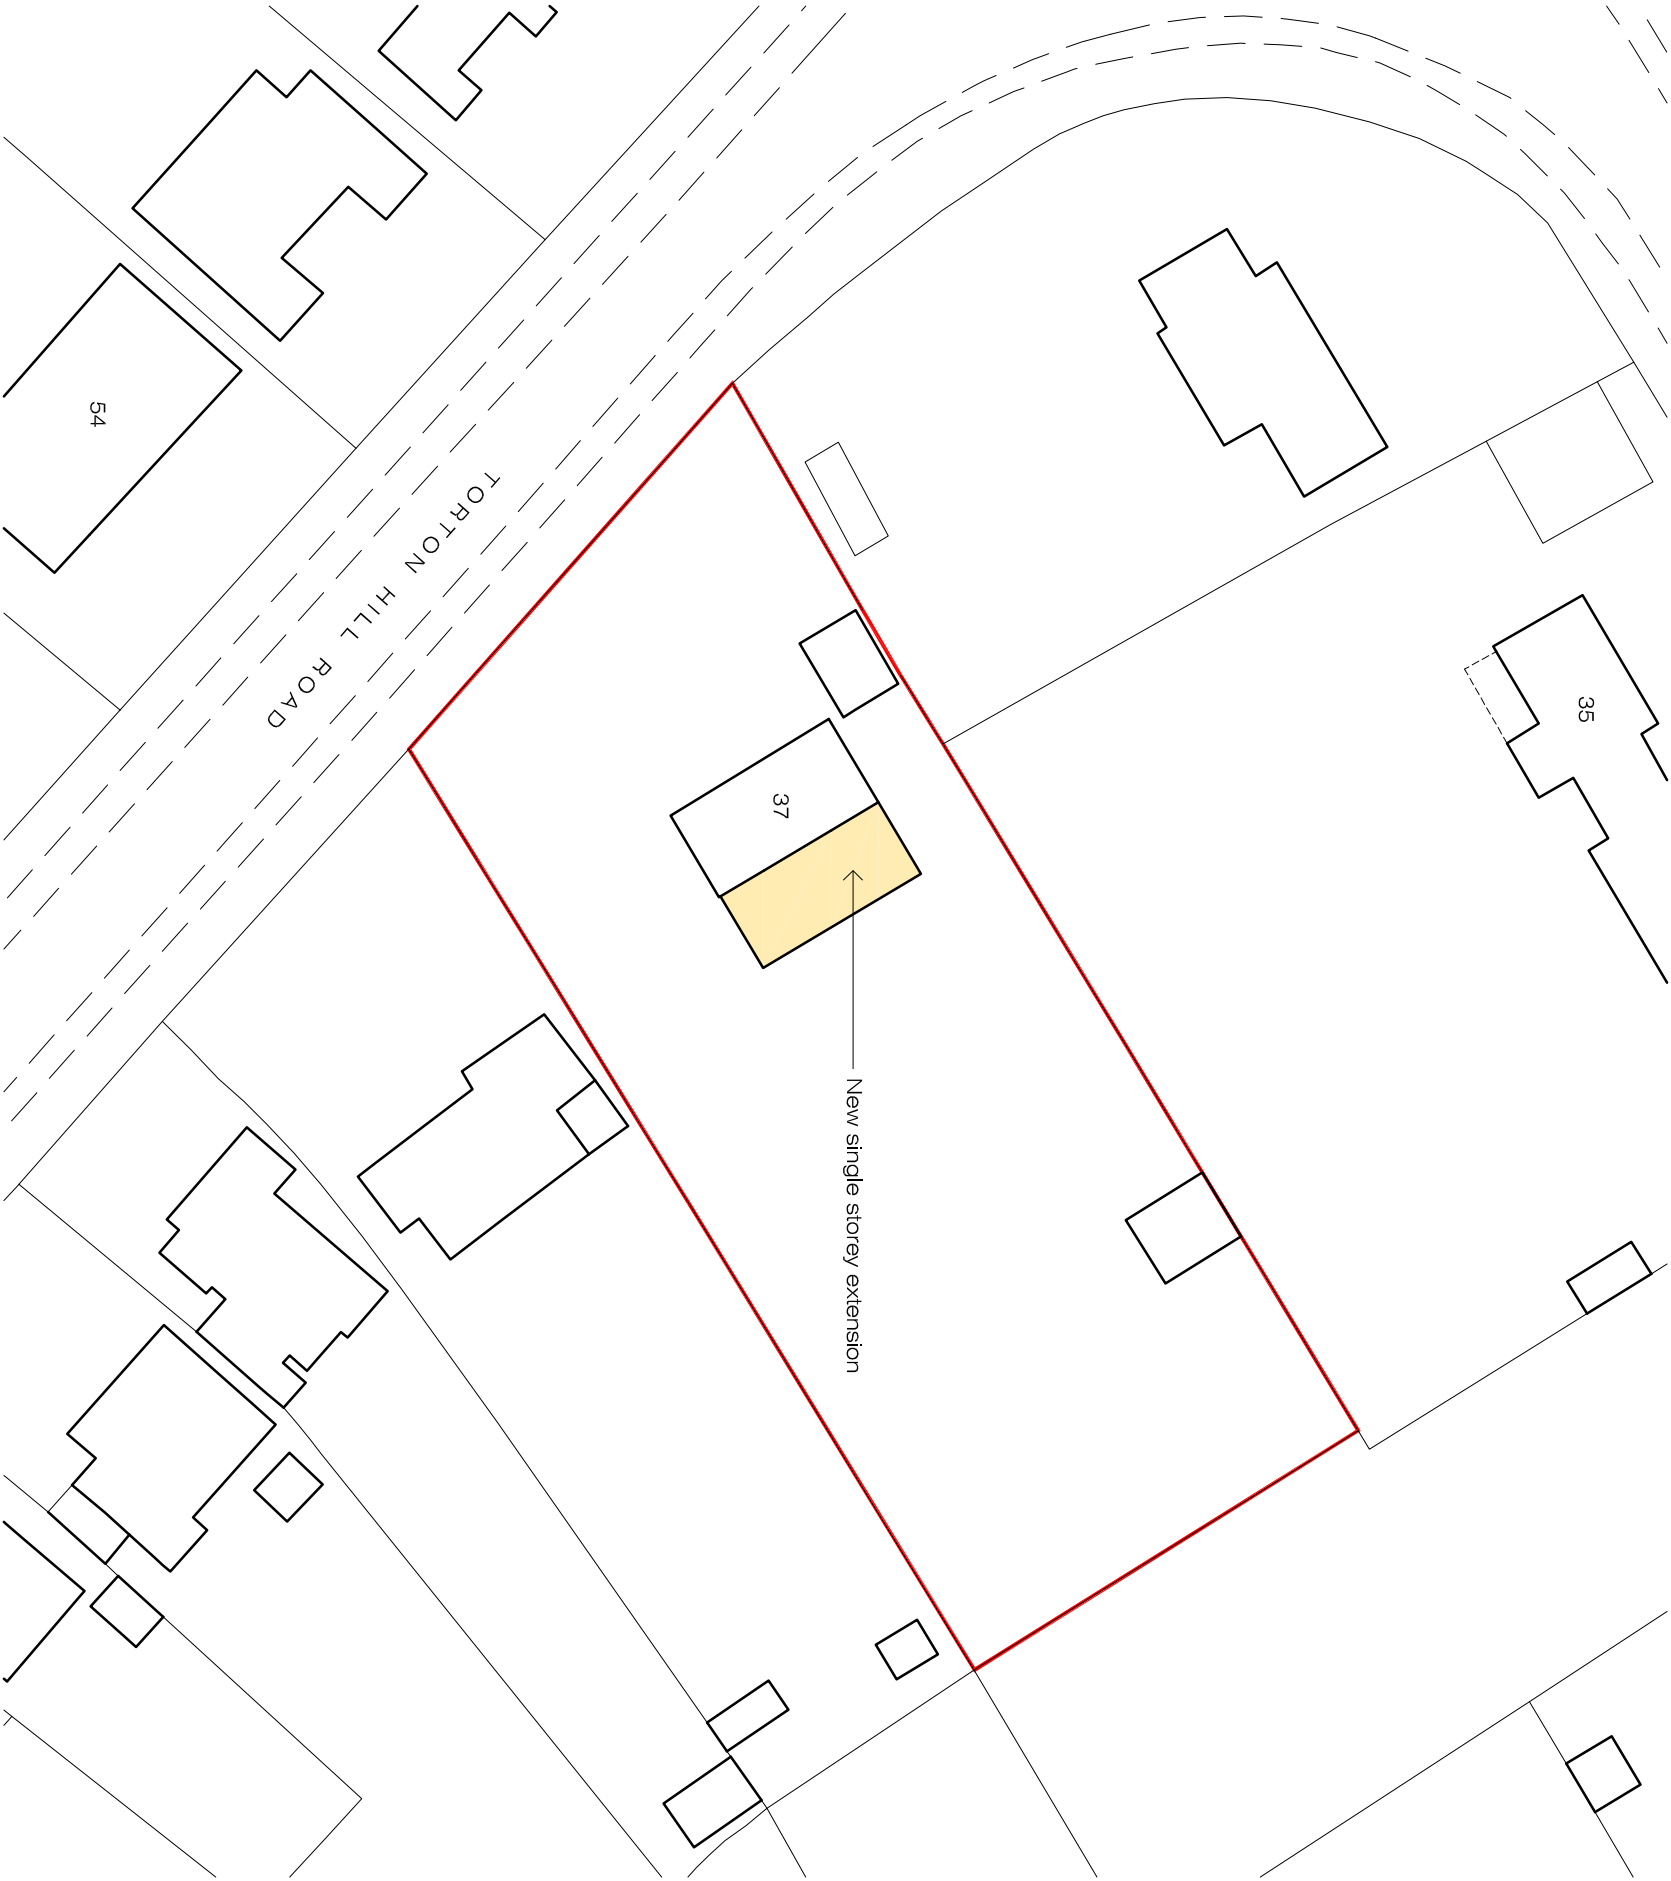

Block Plan

Scale 1:500

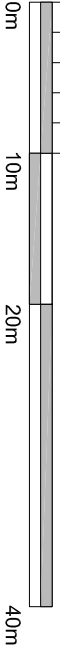

Extension & Alterations - 37 Torton Hill Road, Arundel

		Prior Notification Works	
Client:		Nick Carter & Natasha Peskin	
Project:		37 Torton Hill Road, Arundel	
Drawing:		Block Plan	
		ETCHINGHAM ARCHITECTURE LTD www.etchingham.ltd	
PO Box 9799 Christchurch Dorset BH23 9PB Tel: 01202 148118 Email: frontdesk@etchingham.ltd			
Date:	Feb 2026	Dwg No:	
Scale:	1:100 @ A3	EA139-14	