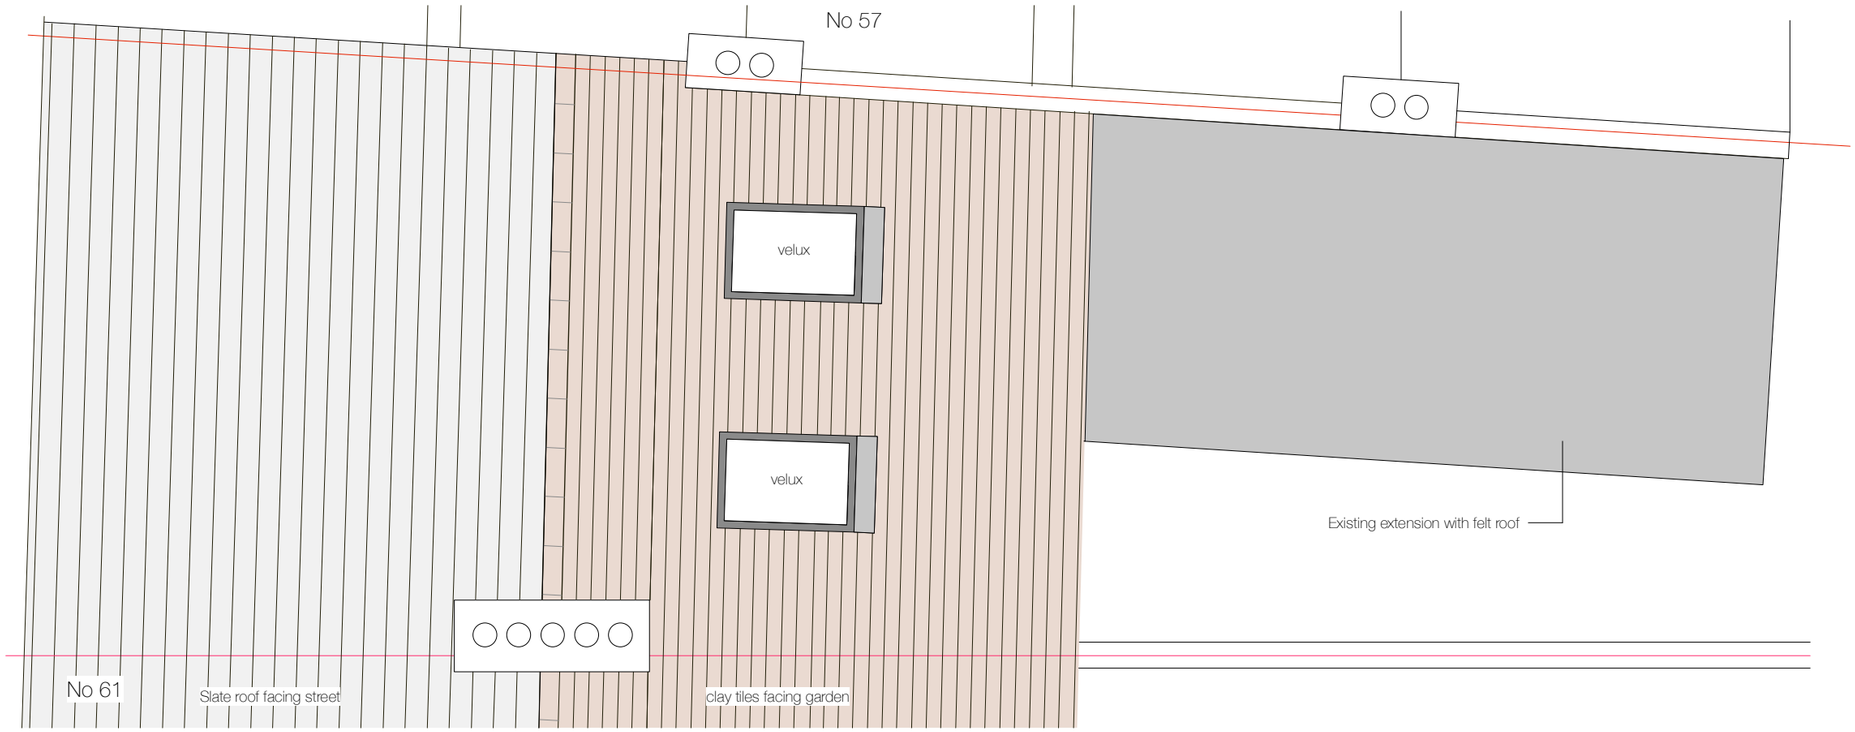


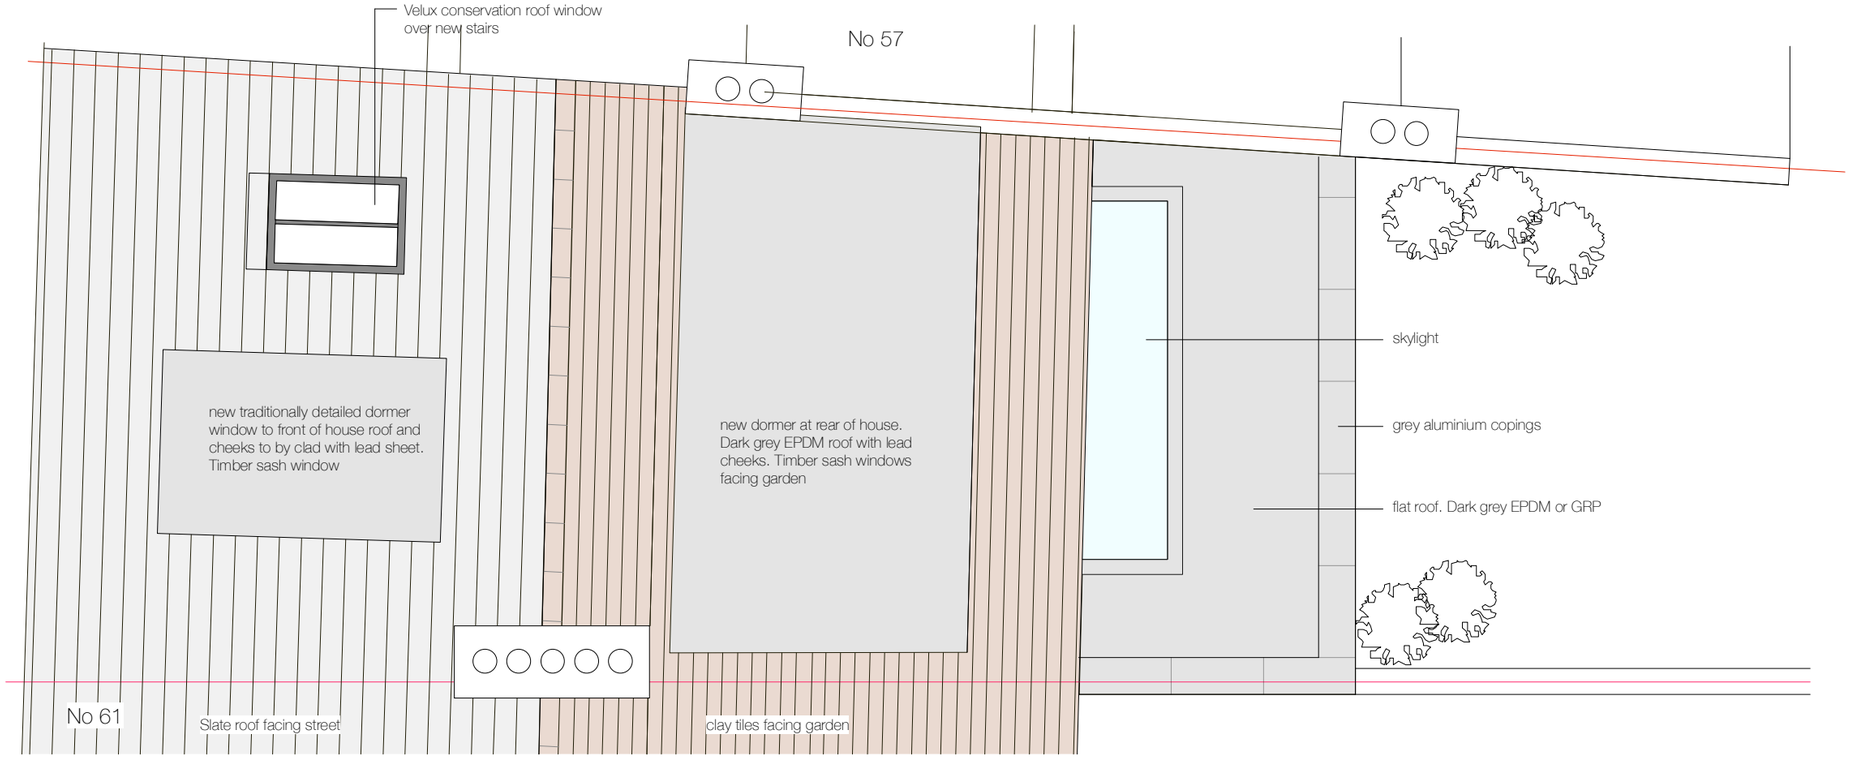


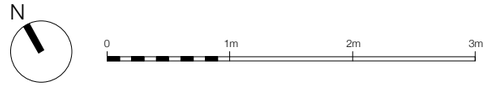


David Rose
Interior Architecture and Design
david@davidrose.eu 0044 7713 244085

client Joanne Bennett
project 59 Tarrant Street, Arundel. BN18 9DJ
drawing Roof Plan - Existing and Proposed

scale 1:50 @ A3
date 20.10.25

TS 05