


AB/143/12/1

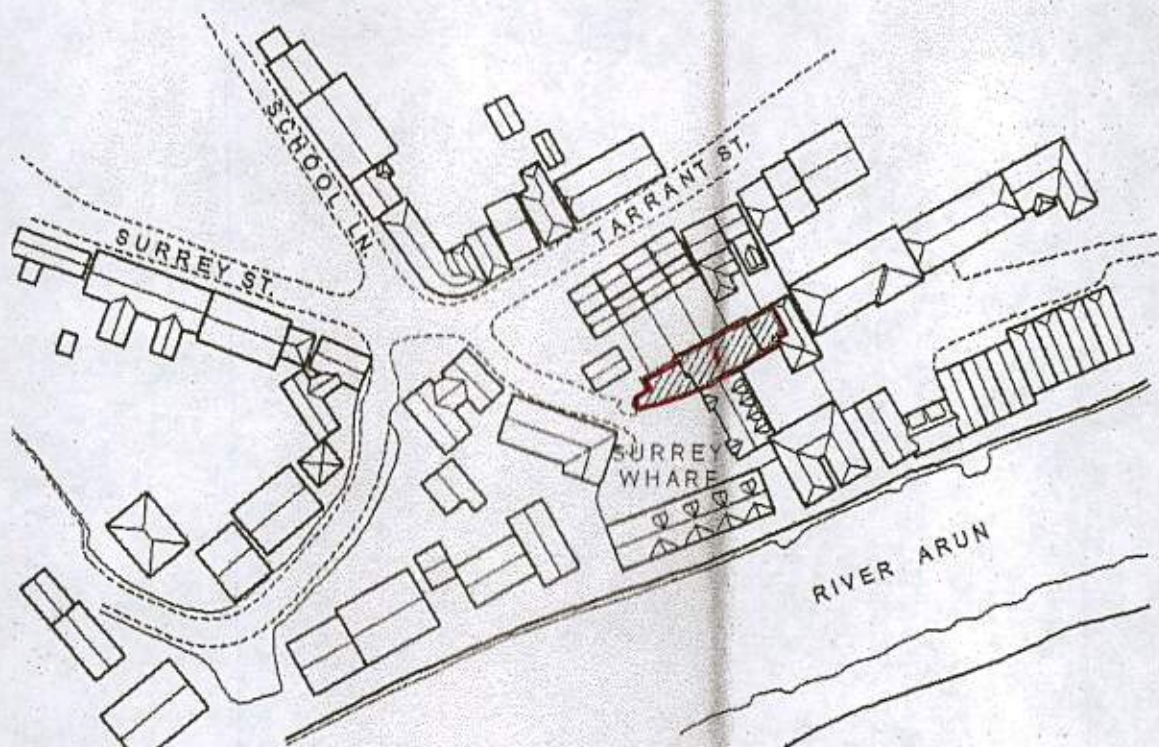

site location plan scale 1:1250



revisions

drawn

planning issue

project

1 Surrey Wharf, Arundel, W.Sussex
for Mr & Mrs I.Benn
Proposed loft conversion

title

Existing plans, elevations and
site location and layout plans

scale of all

various

date

Oct '12

job number

100/005

drawing number

101

revision

-