

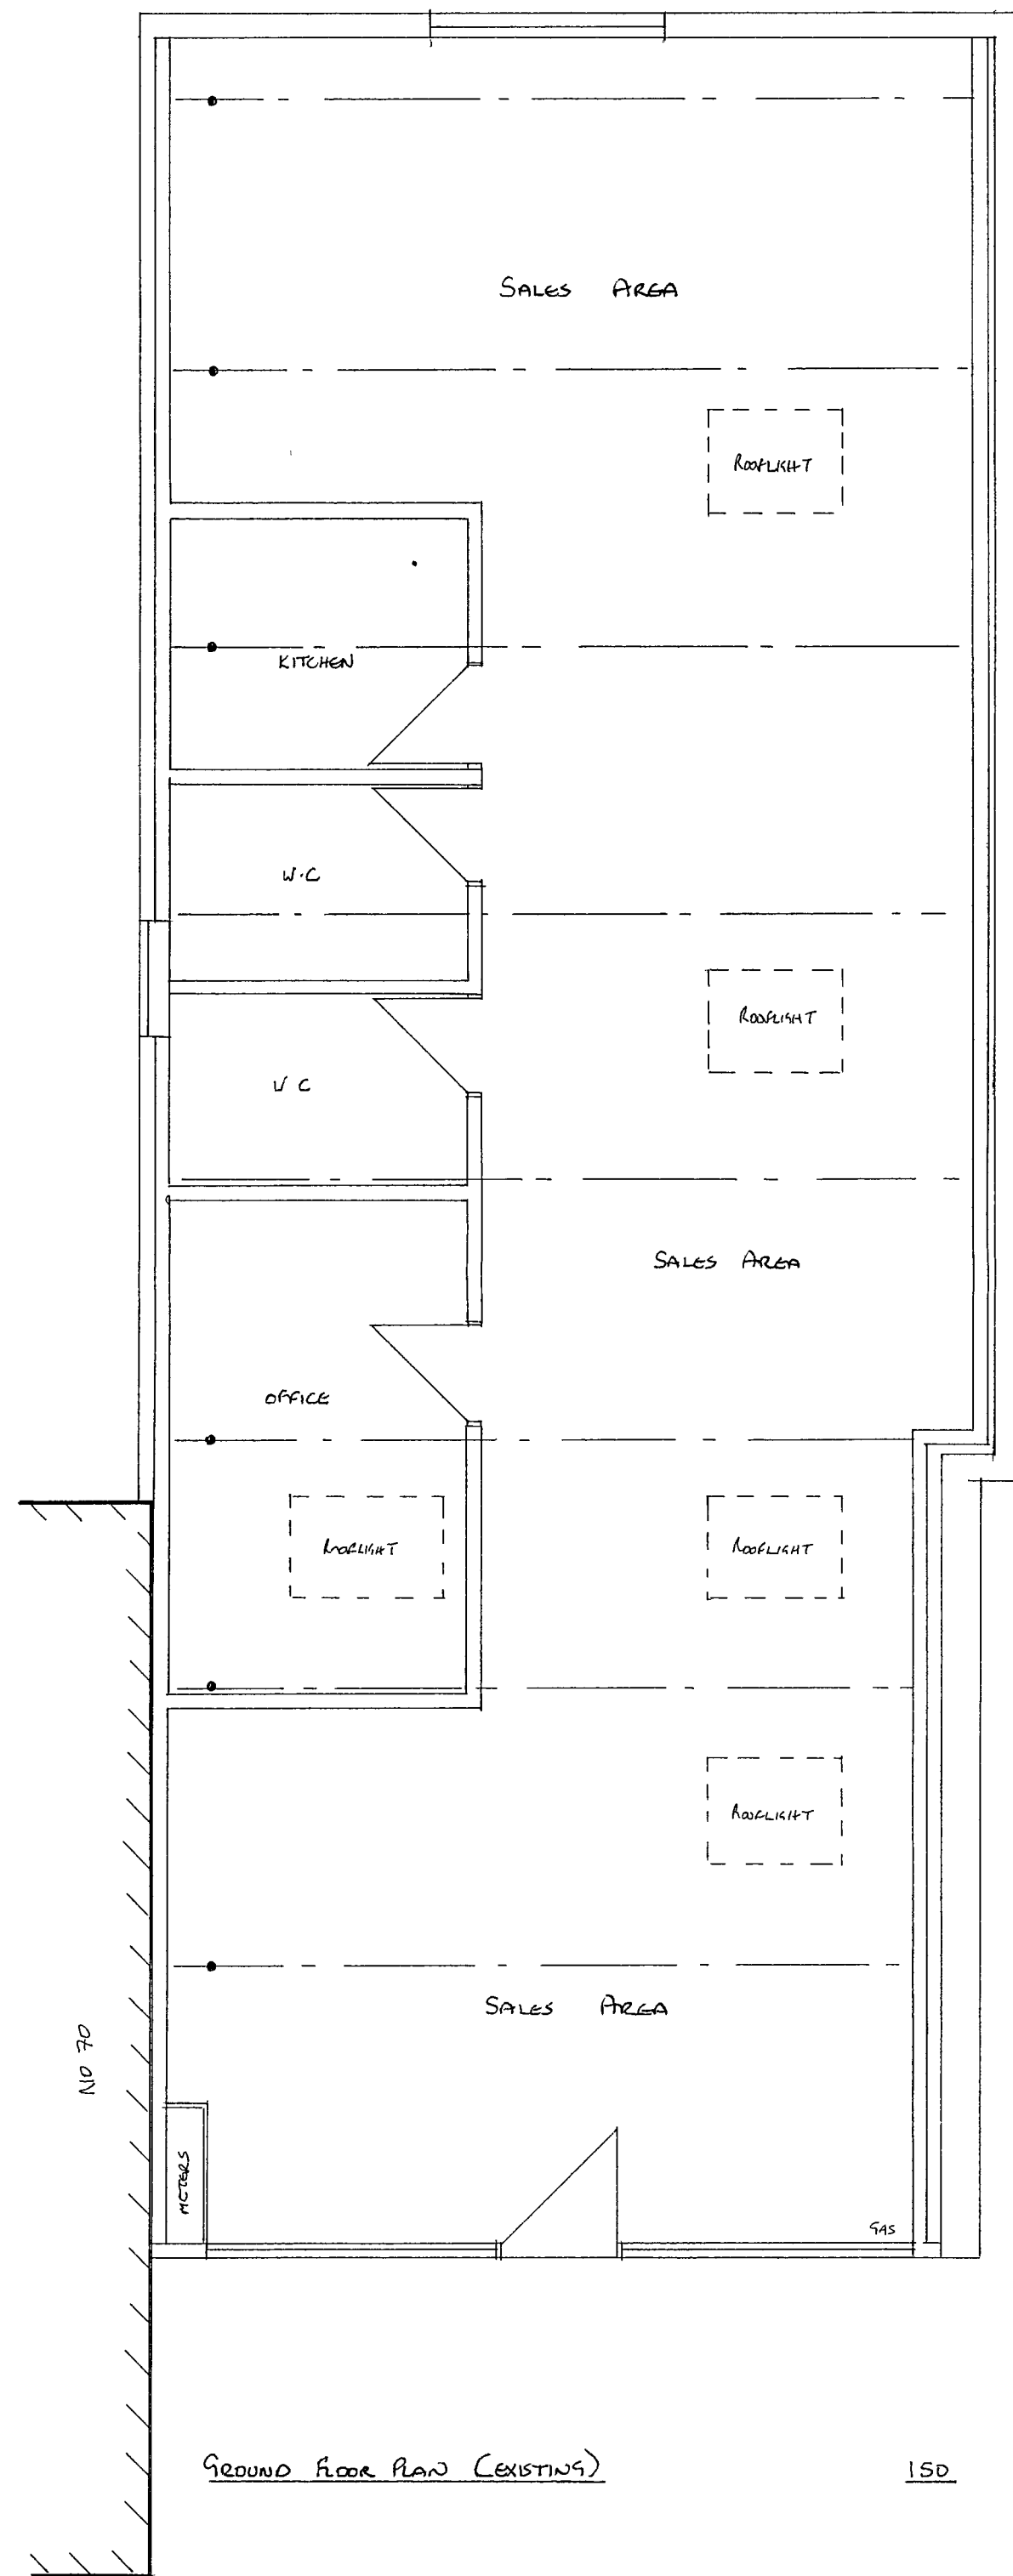
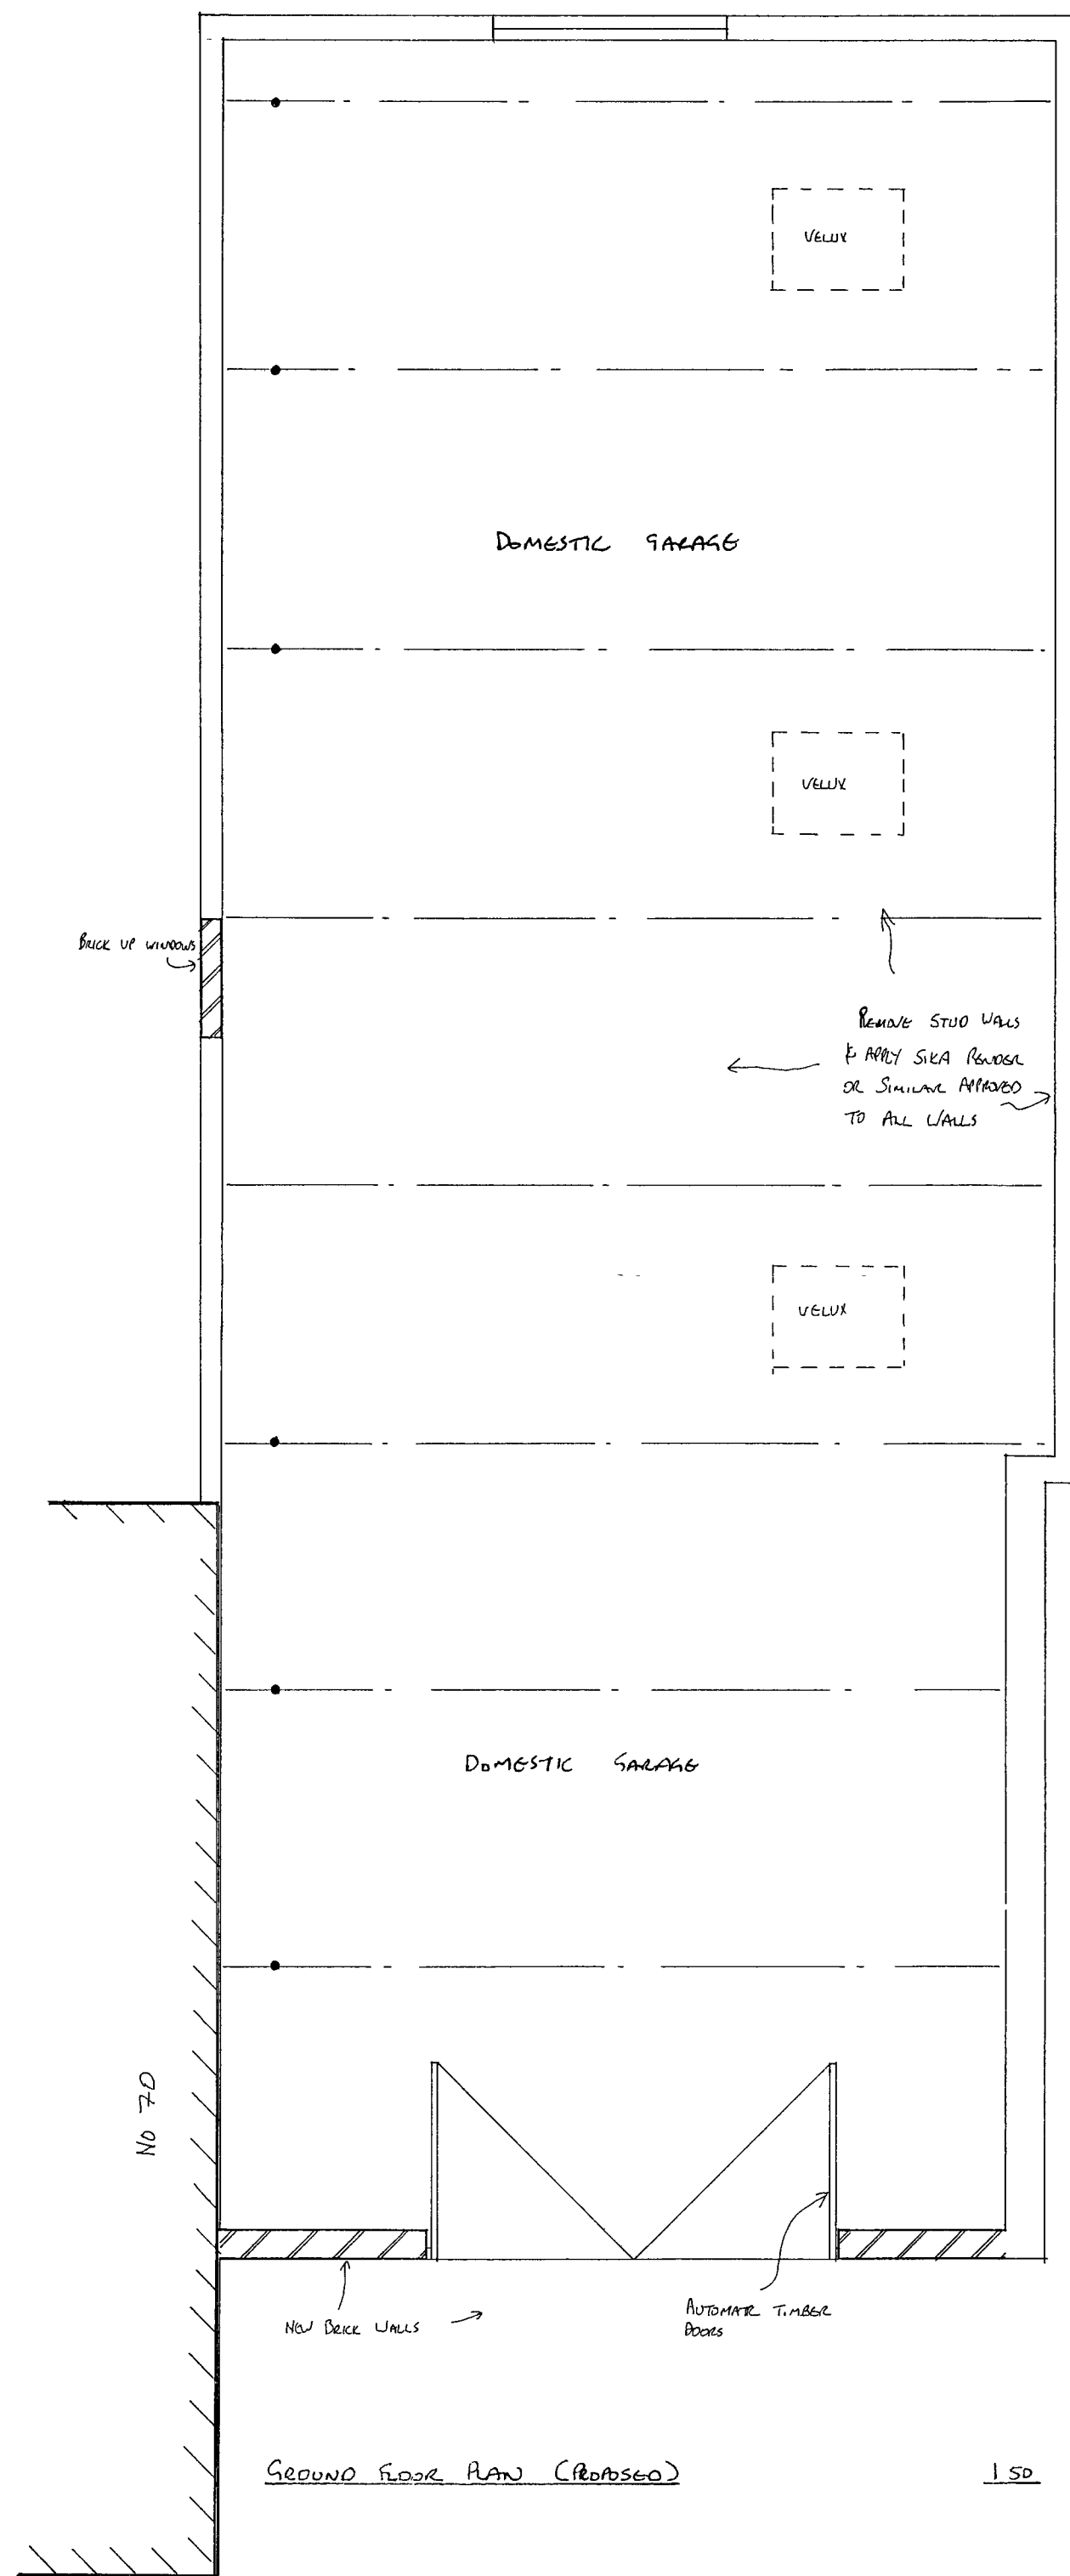


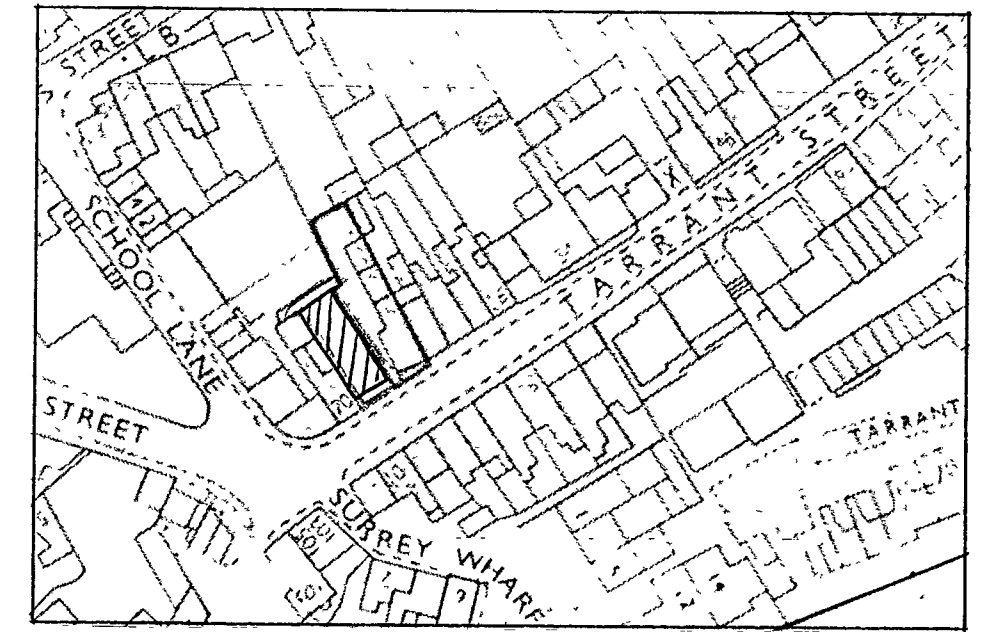

LOCATION PLAN

1:1250

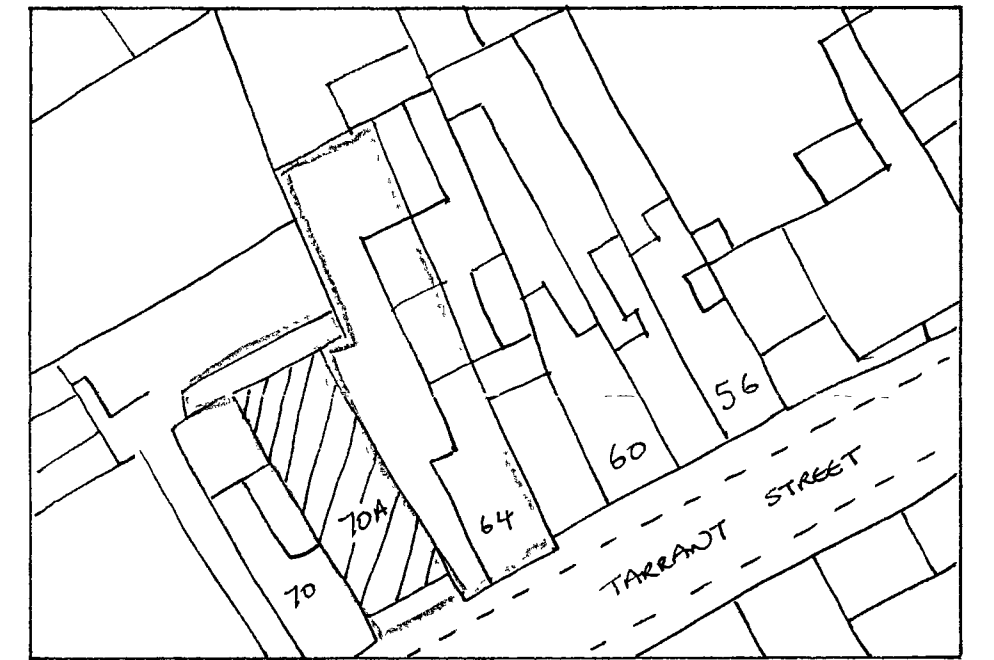

BLOCK PLAN

1:500

ARUN DISTRICT COUNCIL			
No.	AB	147	08

BARRVELL LTD

ARCHITECTURAL &
PARTY WALL SERVICES

153, South Street, Lancing,

West Sussex BN15 8BD

01903 751927

e-mail: barrvell@yahoo.co.uk

Drawing Title

70A TARRANT STREET

ARUNDEL

CHANGE OF USE

Scale 1:50 1:500 1:1250

Date 01/08/08 Drawn by SB

MR KILDAL

Drg No. Rev.

BAR/08/070

AS