based on visual survey only

Key to Materials

1. Aluminum Top-hung casement window (black)
2. Aluminum Top-hung casement window (black)
3. Timber vertical sliding sash window (black)

Side (South) elevation 1:50

0 1 2 3 4 5 6 7 8 9 10

Scale In Metres

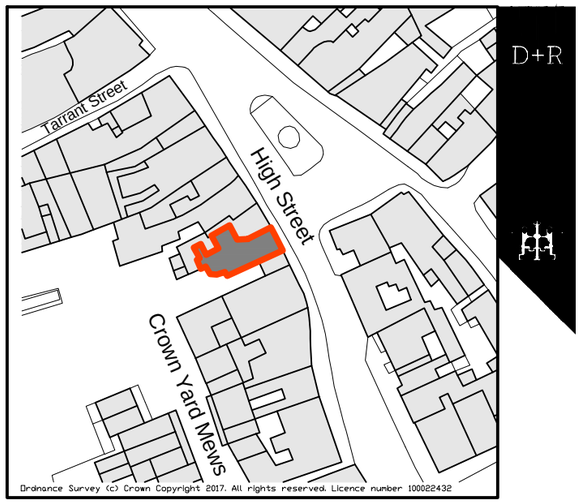

Location Plan 1:250

0 25 50 75 100

Scale In Metres

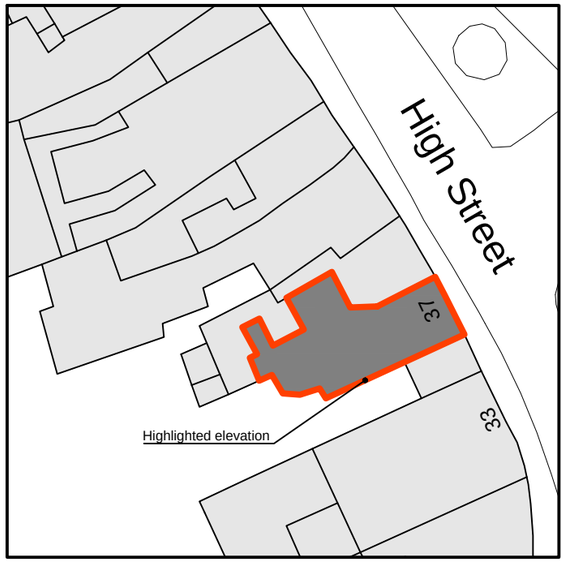

Block Plan 1:500

0 10 20 30 40

Scale In Metres

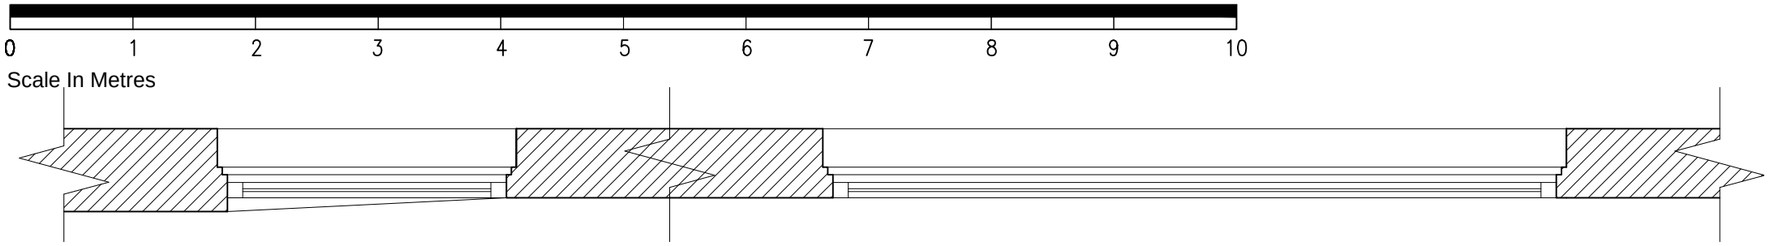

Window 1 plan 1:20

Window 2 plan 1:20

0 0.5 1 1.5

Scale In Metres

DEACON + RICHARDSON ARCHITECTS
email: design@drltd.co.uk
web: www.drltd.co.uk
tel: 01273 888080
253 Ditchling Road
Brighton
BN1 6JD

Do not scale off drawing except for Planning purposes. Check all dimensions on site before work is commenced. All goods materials workmanship to conform with current regulations BSS & COP.

drawn	checked	RIBA stage					
CW	CR	MS	-	dd.mm.yy	Issue.	-	-
			rev.	date	comment	auth.	chkd.

©Copyright Deacon and Richardson Ltd.

client/job
Louise Pittock
Crown House, Crown Yard
West Sussex BN18 9JW

drawing title
Drawing showing replacement windows
EXISTING

scale/sheet size
Varies @ A3

drawing number
3661.EX.01

revision
-