
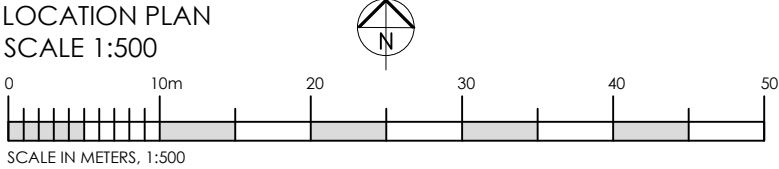


This drawing has been prepared for the purpose of gaining planning permission only and does not purport to be a working or contractual drawing and should not be used for any building or contractual purposes.
This drawing has been prepared based on survey drawings and information prepared by others. All dimensions and levels on all drawings must be checked and verified on site before commencement of works

© VICTORIA HOLLAND ARCHITECTURE LTD 2021

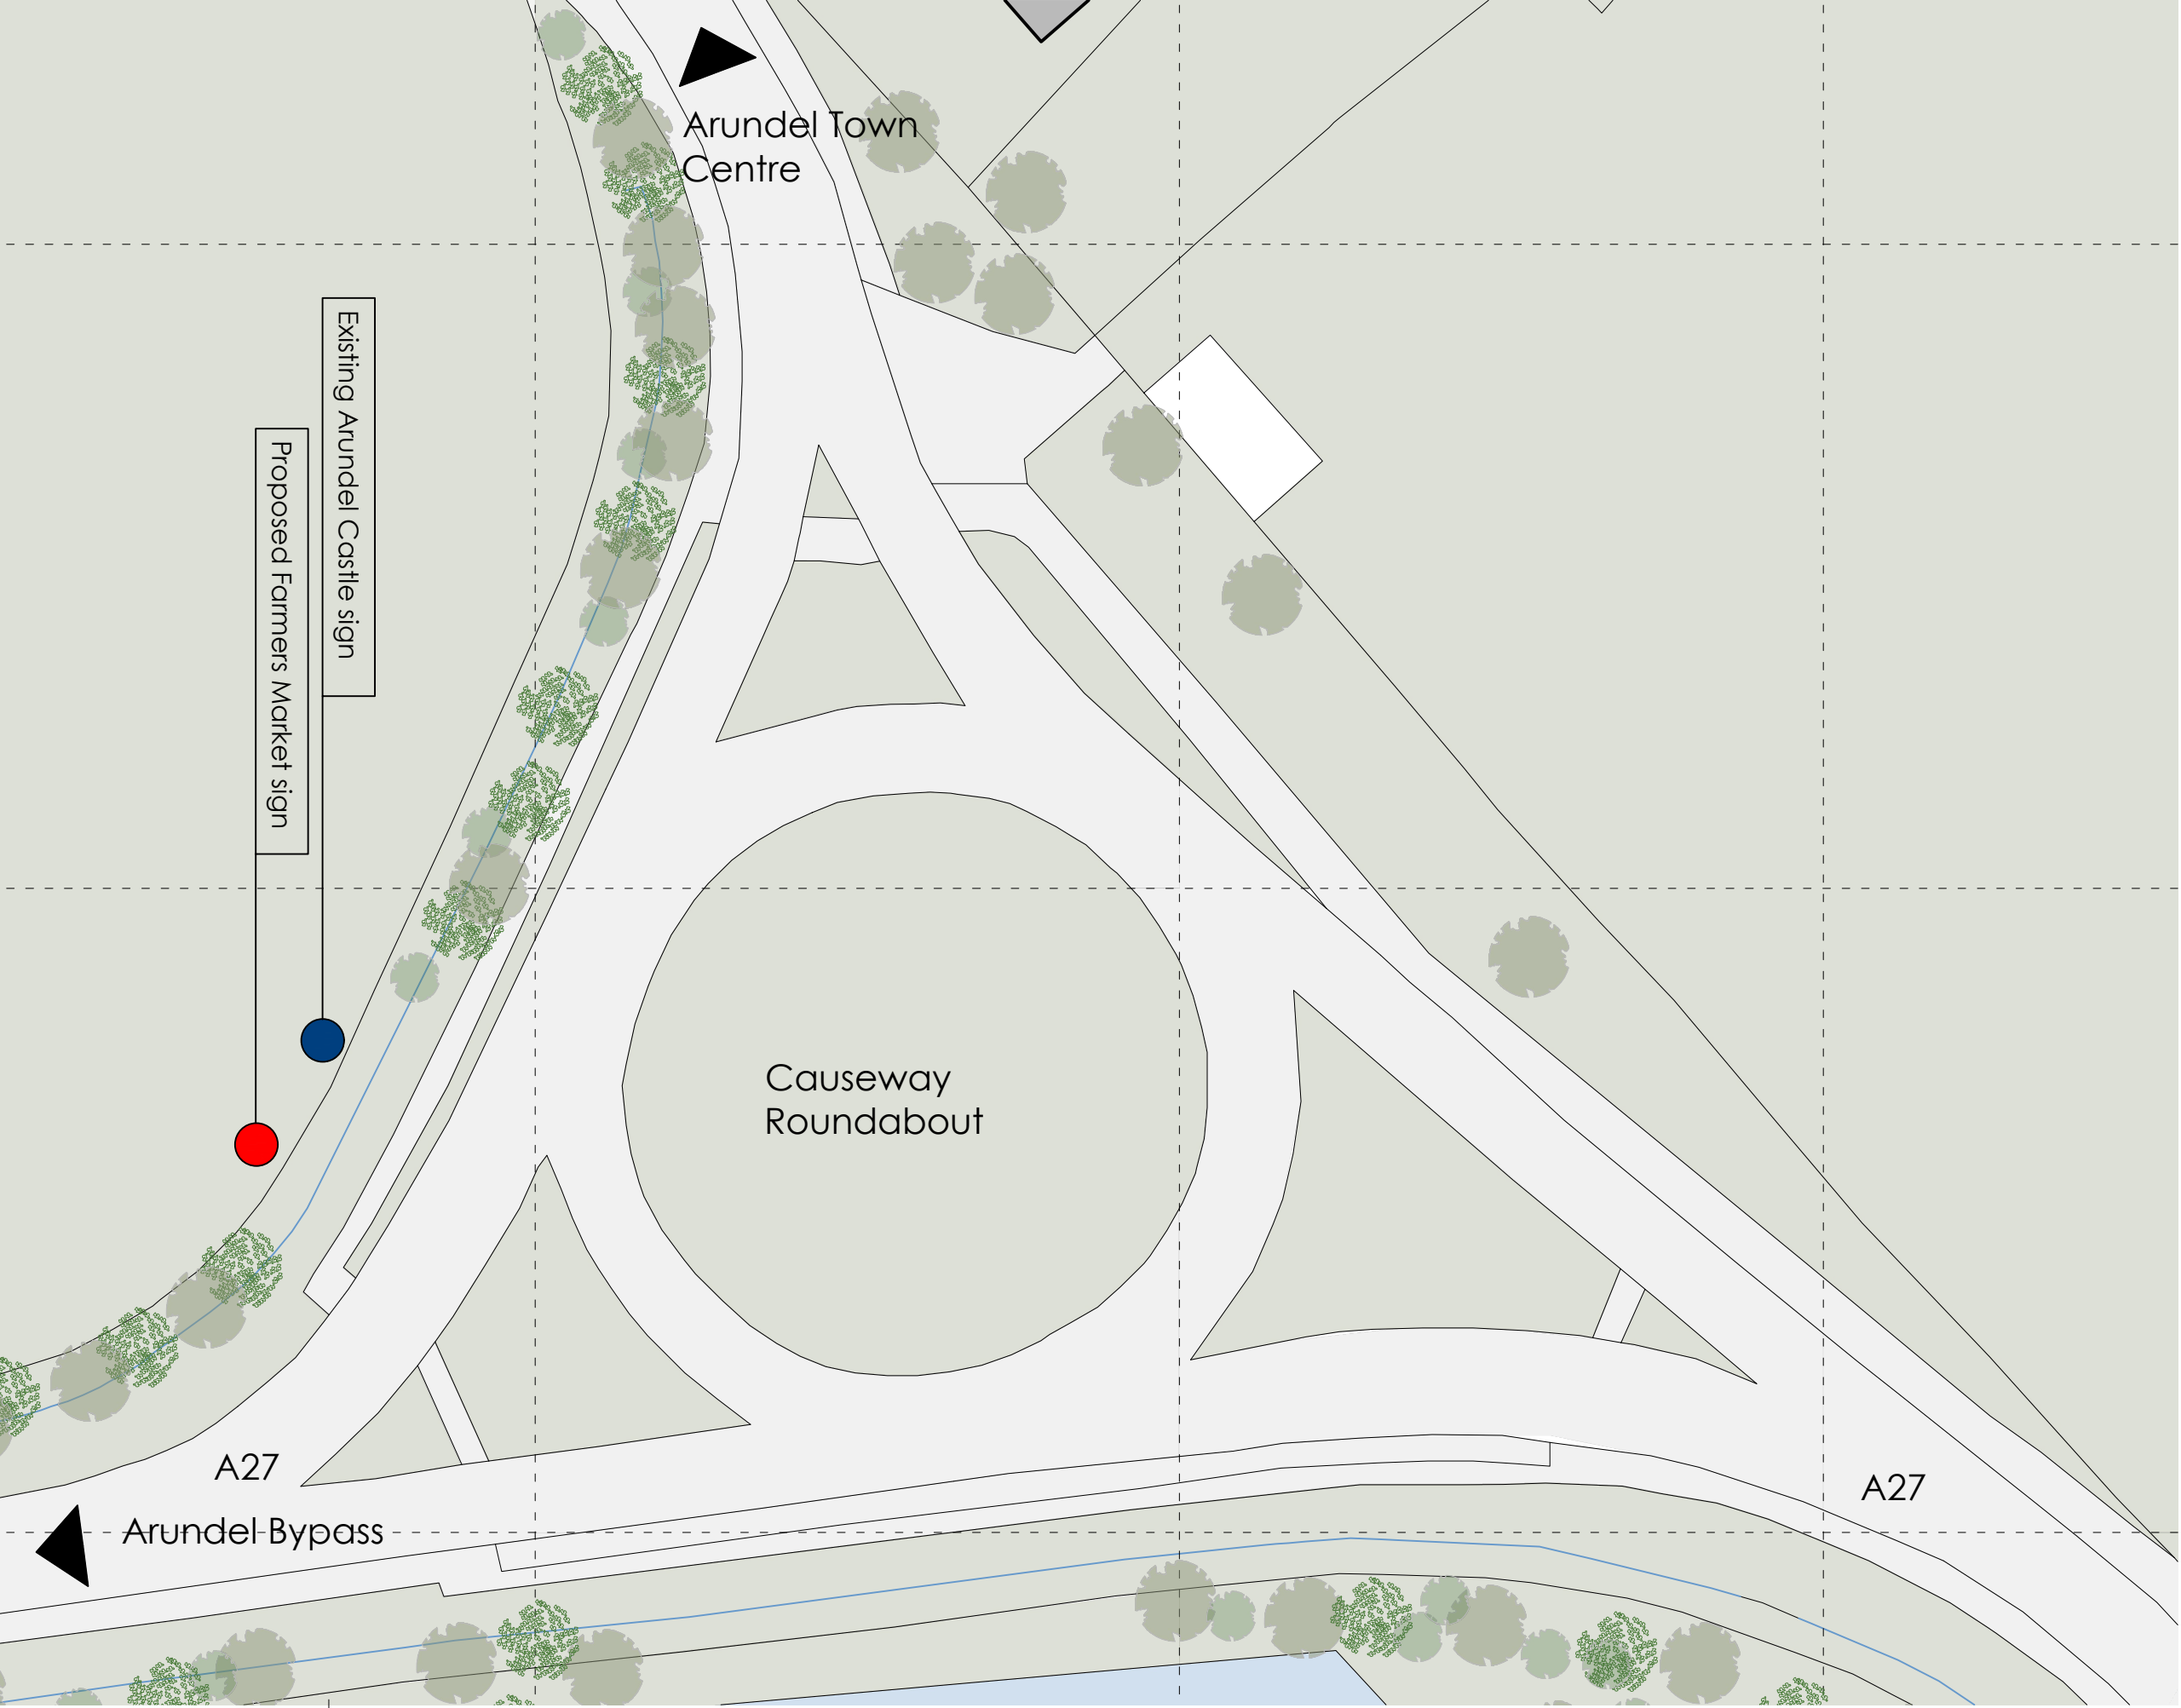

**SIGN FOR
FARMERS
MARKET
CAUSEWAY
ROUNDAABOUT
ARUNDEL**

PLANNING

PROPOSED BLOCK PLAN

DATE. DECEMBER 2021
SCALE. 1:500 @ A3
JOB No. 1124
DRWG No. 101 Rev./



Victoria Holland RIBA
71 Peppering High Barn · Burpham
Arundel · West Sussex · BN18 9RN
Tel 01903 882923