



This drawing has been prepared for the purpose of gaining planning permission only and does not purport to be a working or contractual drawing and should not be used for any building or contractual purposes.
This drawing has been prepared based on survey drawings and information prepared by others. All dimensions and levels on all drawings must be checked and verified on site before commencement of works

© VICTORIA HOLLAND ARCHITECTURE LTD 2021

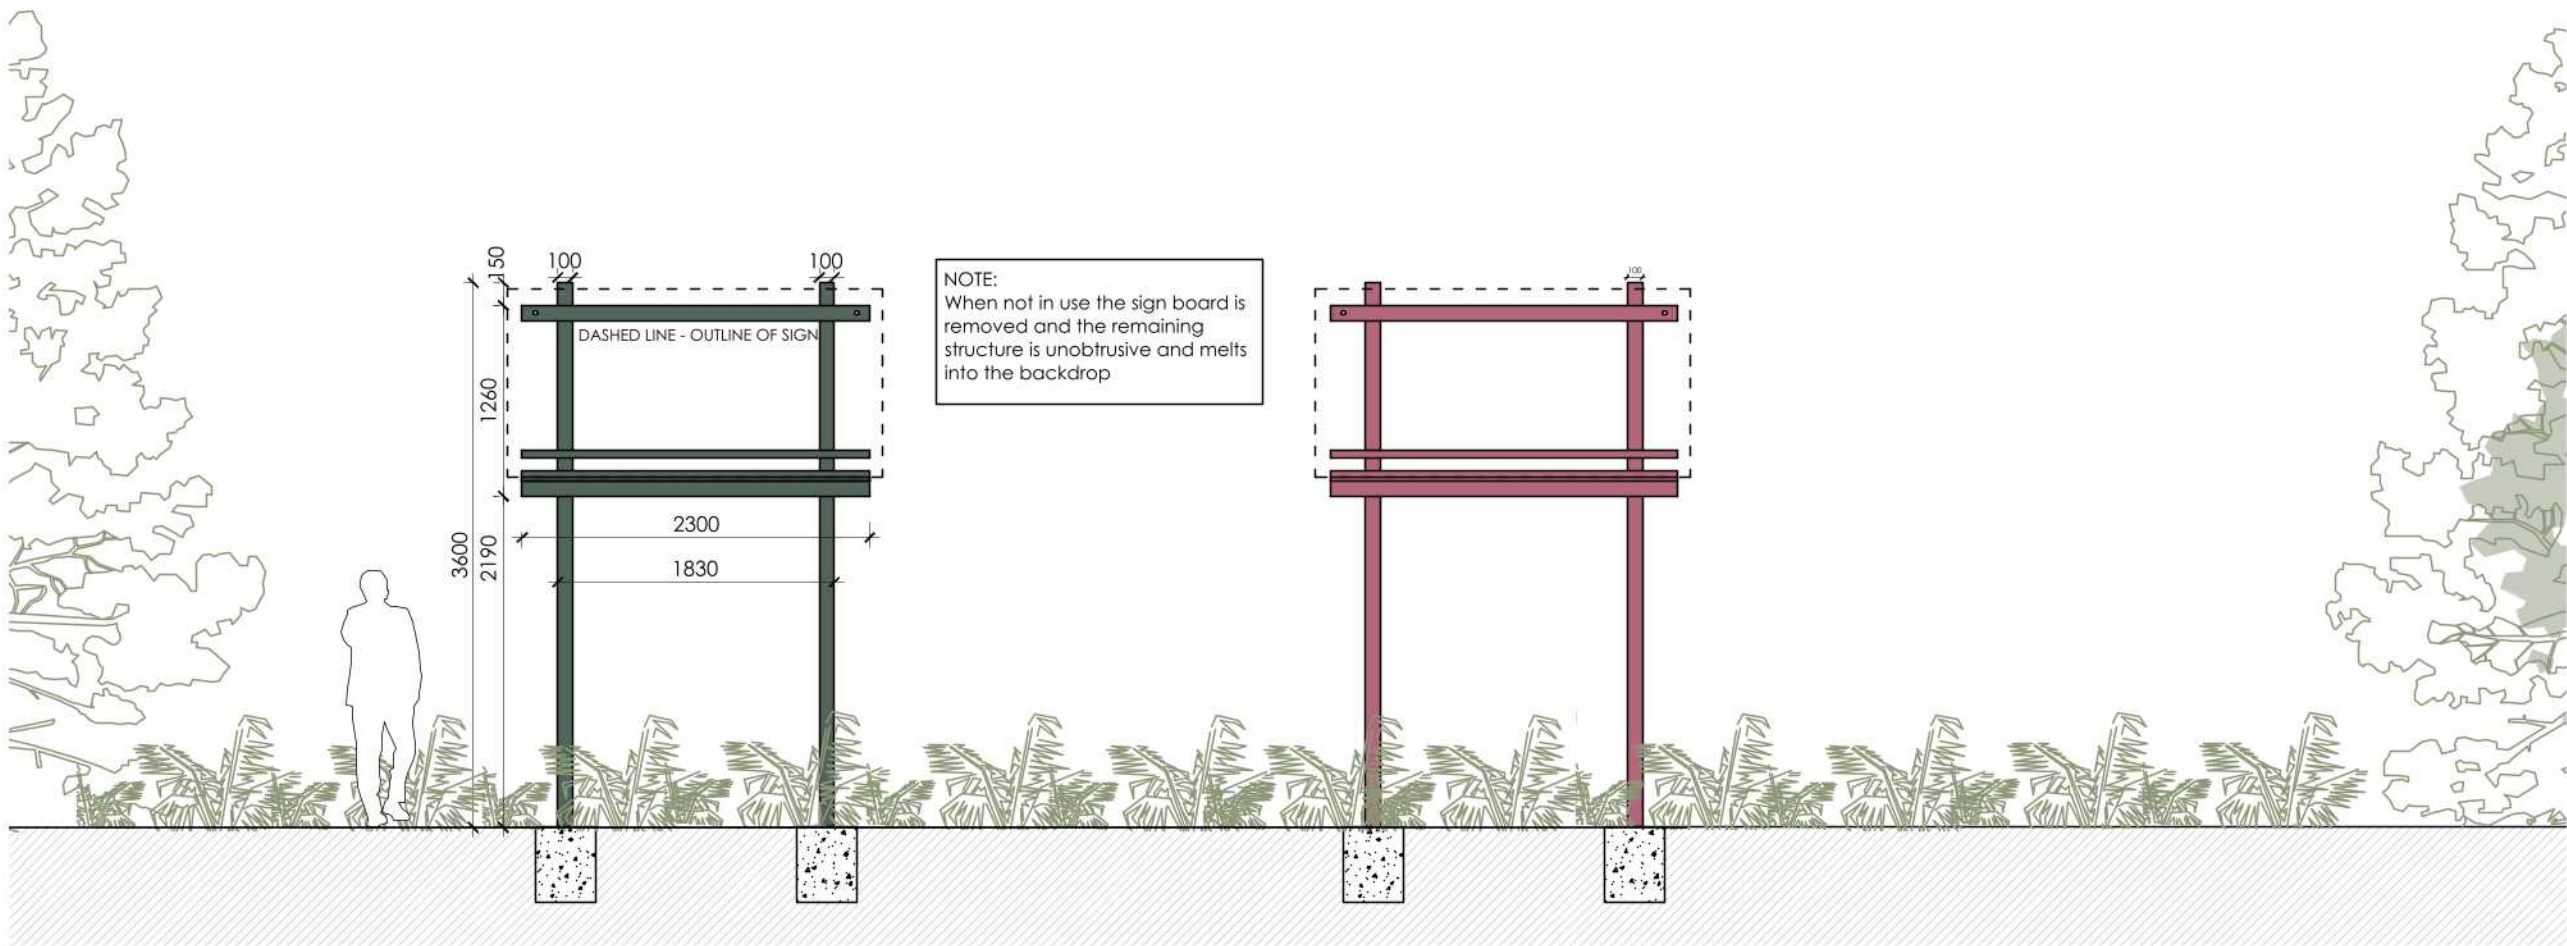

PROPOSED ELEVATION - NOTICE BOARD NOT IN USE
SCALE 1:50

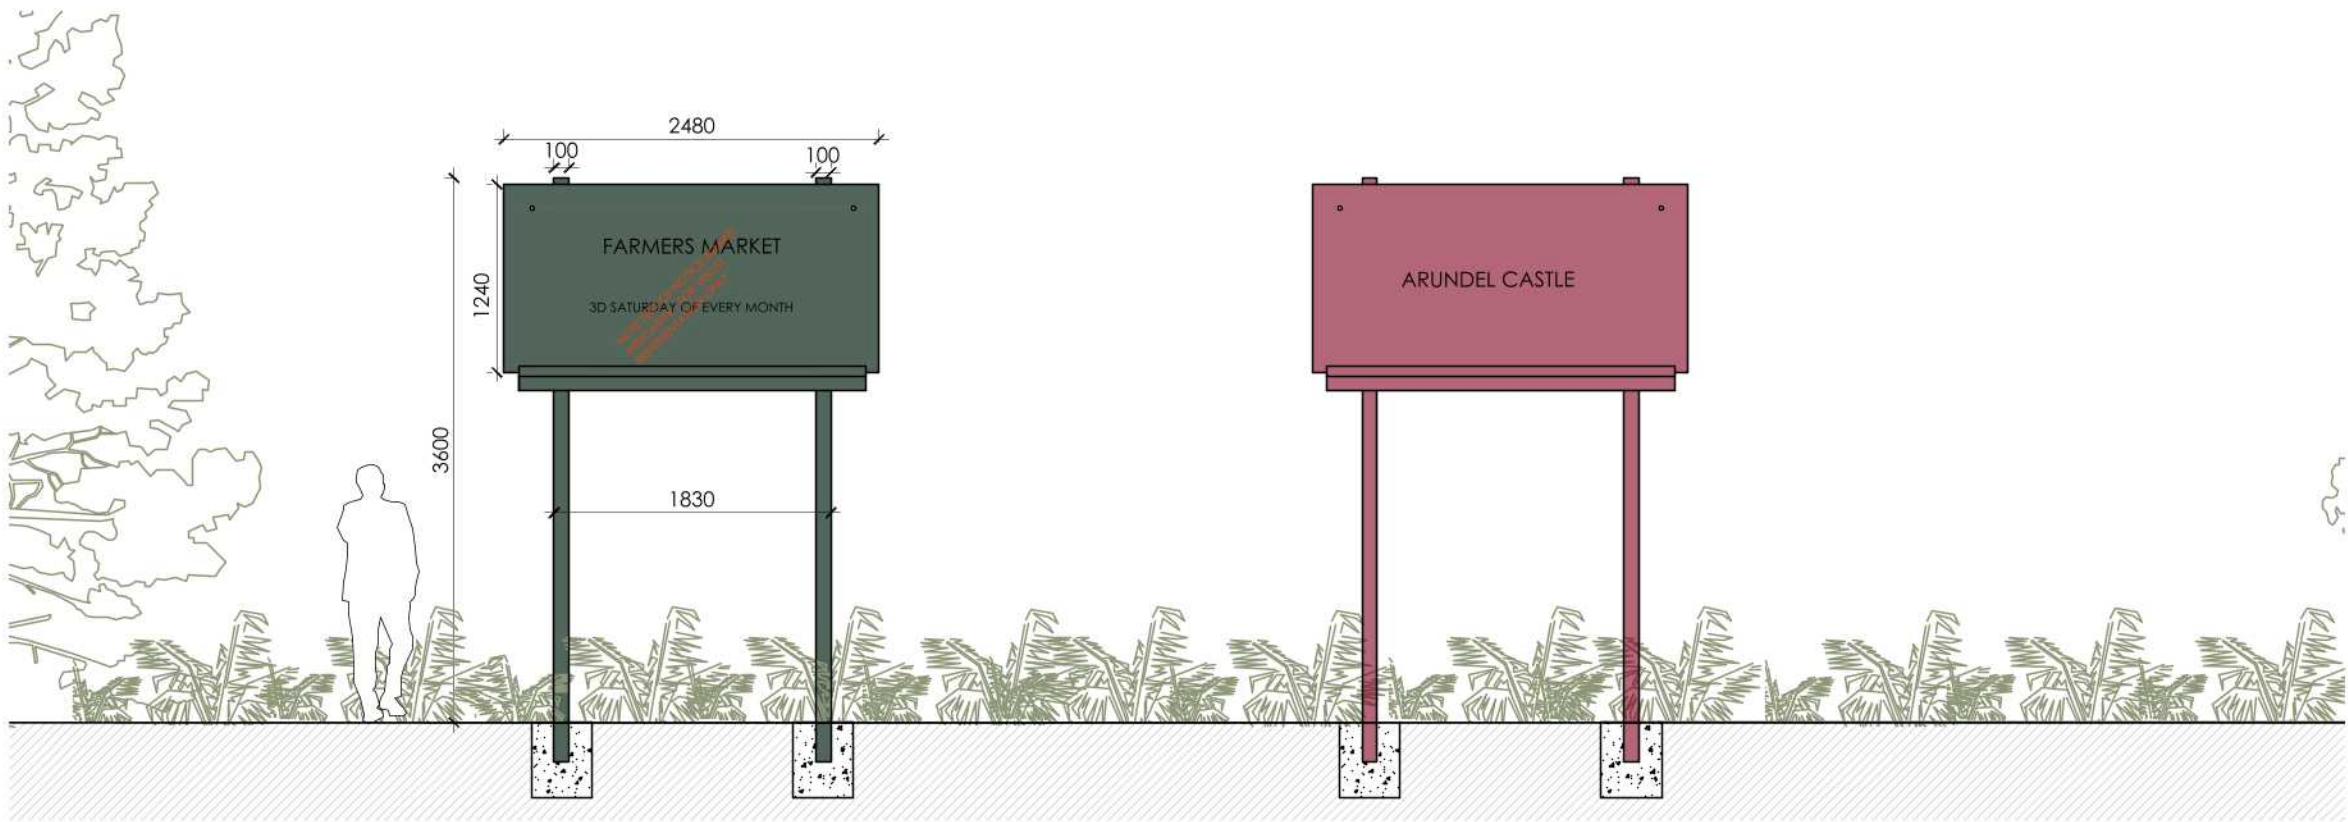

PROPOSED ELEVATION - NOTICE BOARD IN USE
SCALE 1:50



**SIGN FOR
FARMERS
MARKET
CAUSEWAY
ROUNDBABOUT
ARUNDEL
PLANNING**

PROPOSED ELEVATIONS

DATE. JANUARY 2022
SCALE. 1:50 @ A3
JOB No. 1124
DRWG No. 201 Rev.A



Victoria Holland RIBA
71 Peppering High Barn · Burpham
Arundel · West Sussex · BN18 9RN
Tel 01903 882923