



This drawing has been prepared for the purpose of gaining planning permission only and does not purport to be a working or contractual drawing and should not be used for any building or contractual purposes.
This drawing has been prepared based on survey drawings and information prepared by others. All dimensions and levels on all drawings must be checked and verified on site before commencement of works

© VICTORIA HOLLAND ARCHITECTURE LTD 2021

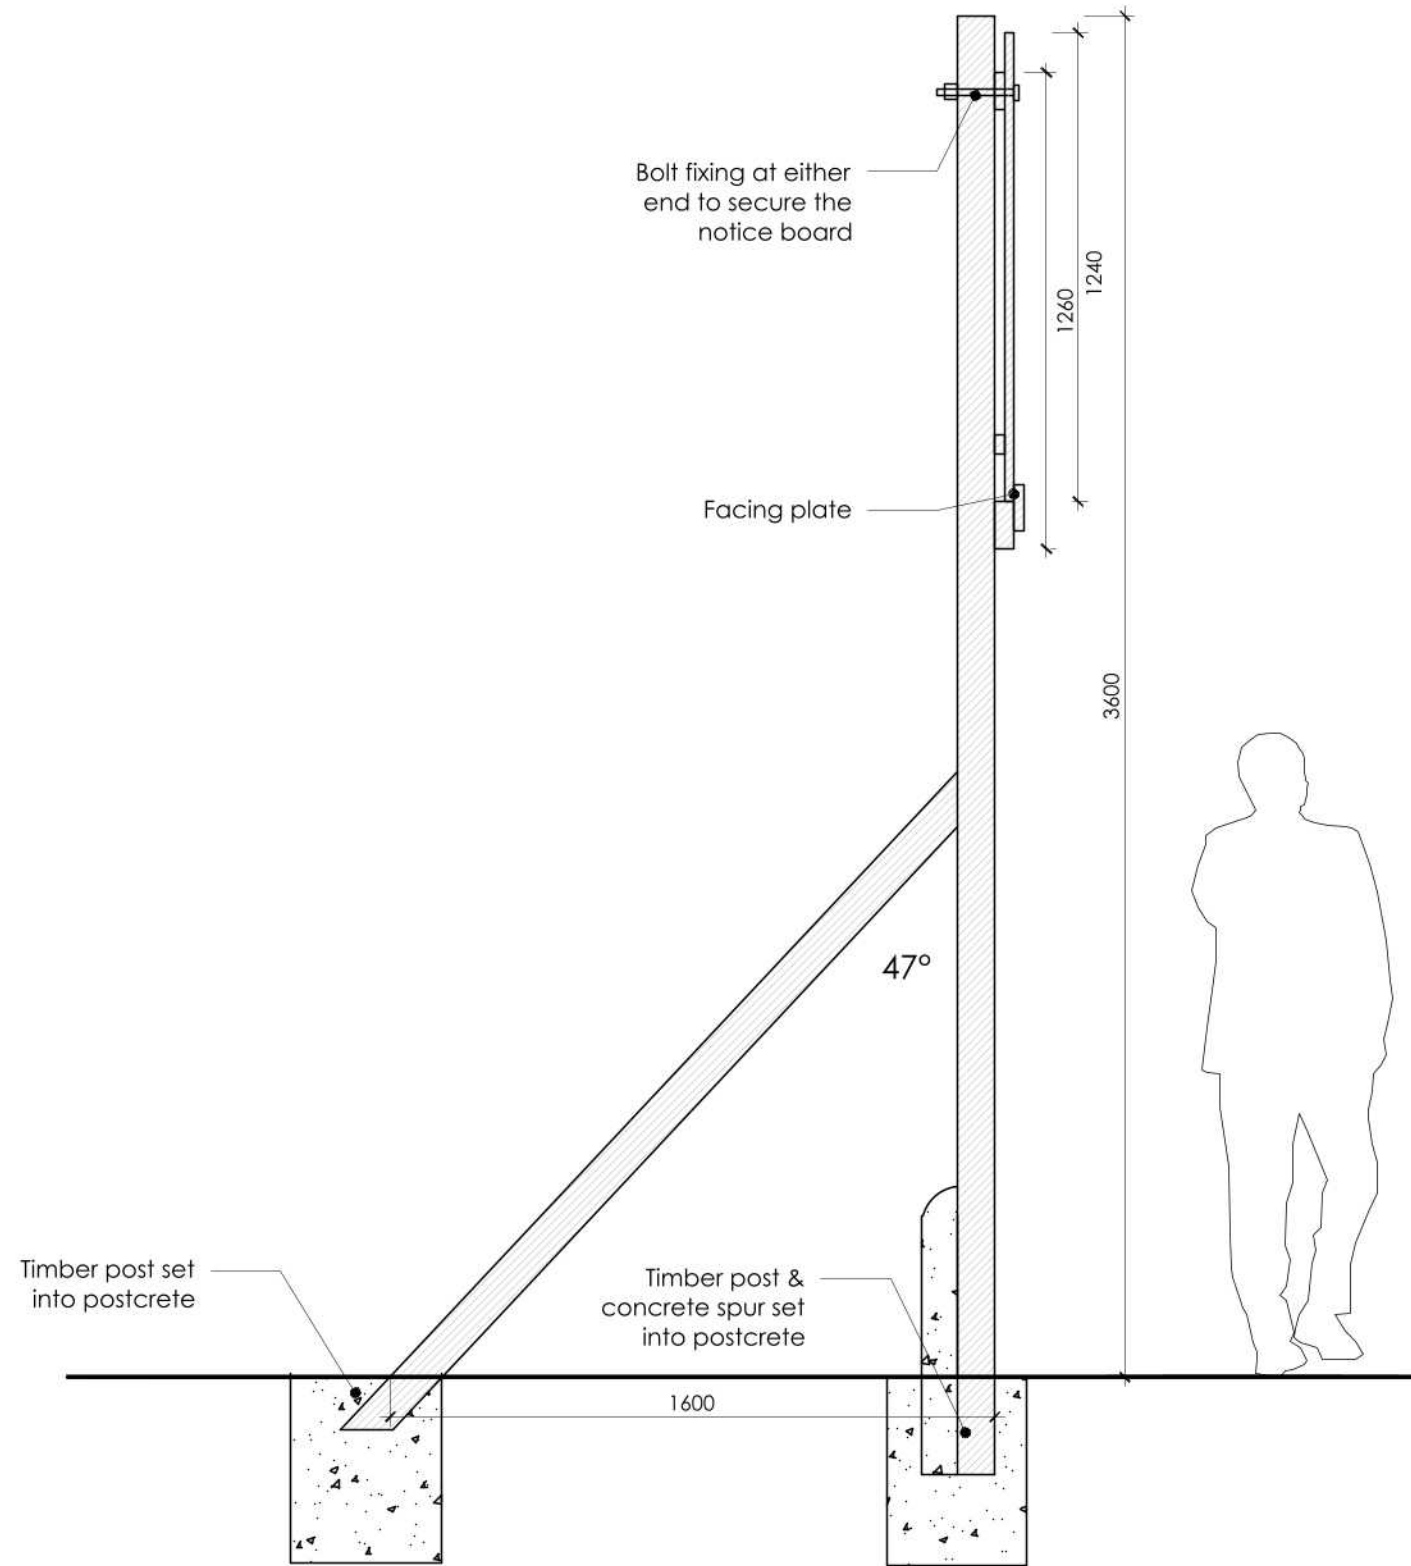


PROPOSED SECTION/ SIDE ELEVATION
SCALE 1:20

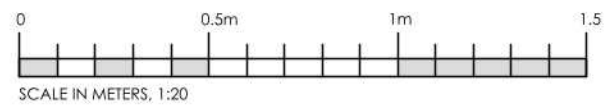


COLOUR & MATERIAL



Planned softwood timber
painted in a dark green

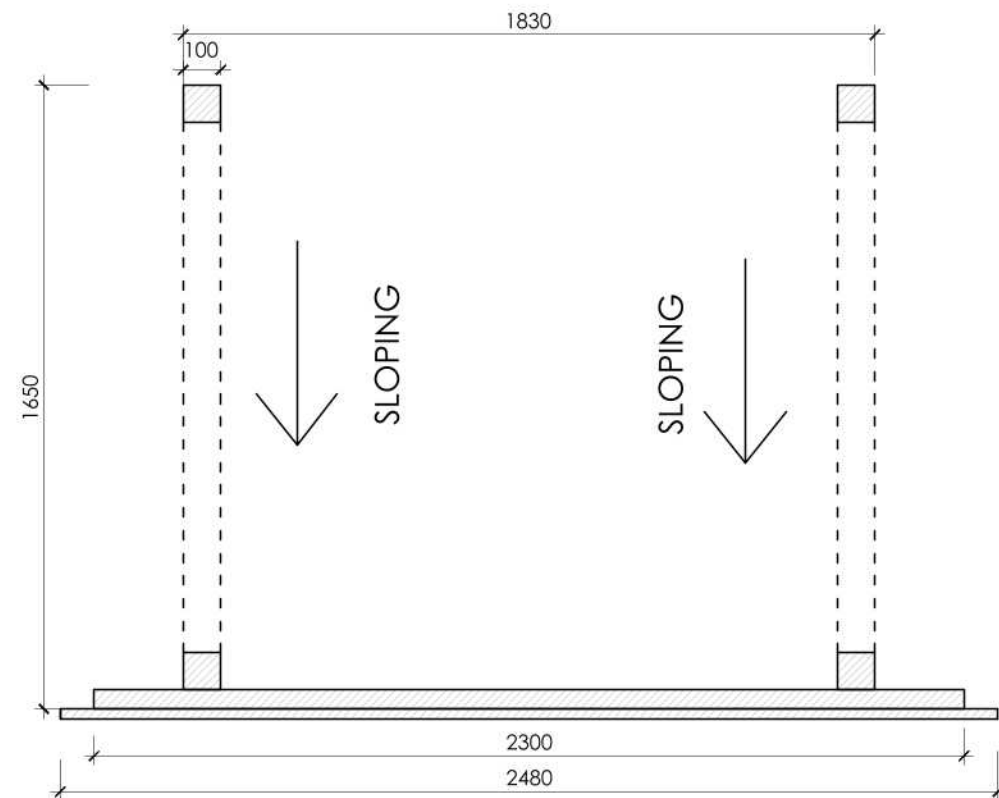

PROPOSED PLAN
SCALE 1:20

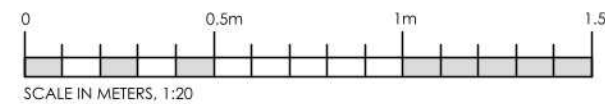

**SIGN FOR
FARMERS
MARKET
CAUSEWAY
ROUNDBABOUT
ARUNDEL
PLANNING**

PROPOSED SECTION & PLAN

DATE. JANUARY 2022
SCALE. 1:20 @ A3
JOB No. 1124
DRWG No. 202 Rev.A

**VICTORIA
HOLLAND**
ARCHITECTURE

Victoria Holland RIBA
71 Peppering High Barn · Burpham
Arundel · West Sussex · BN18 9RN
Tel 01903 882923