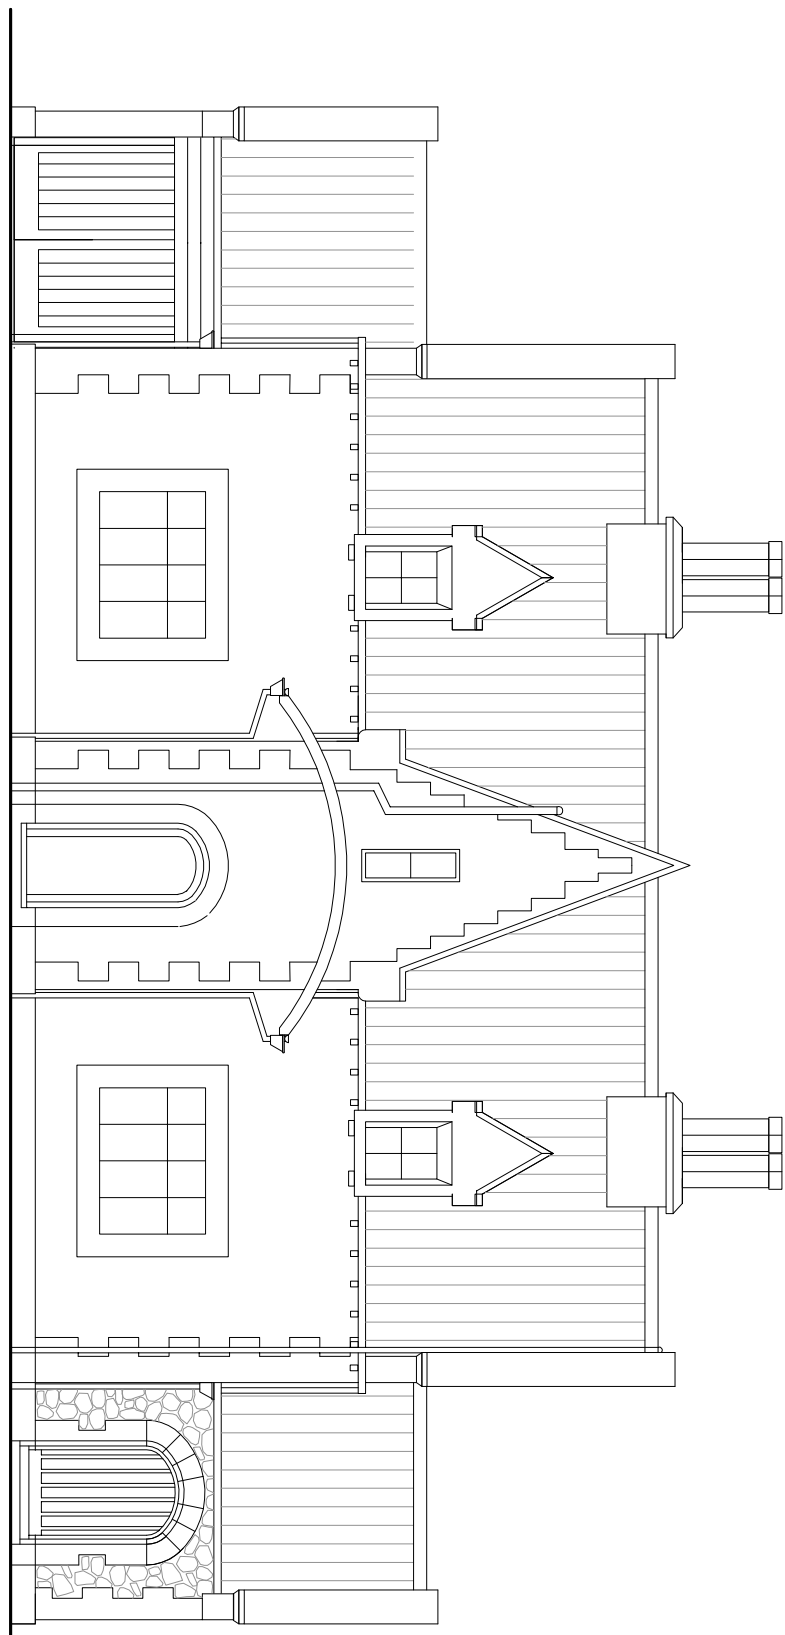
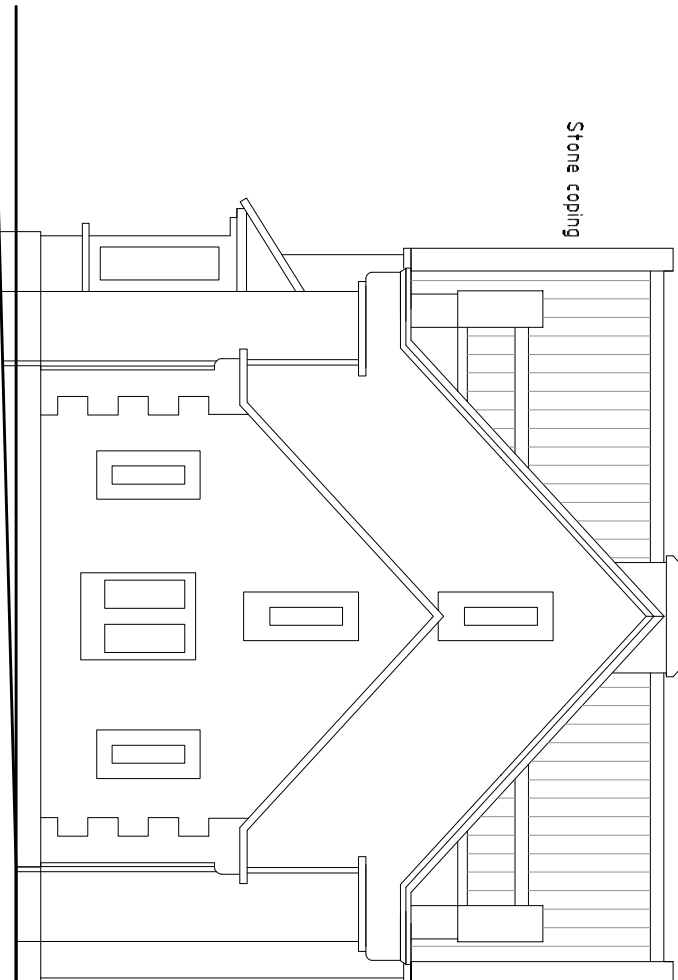
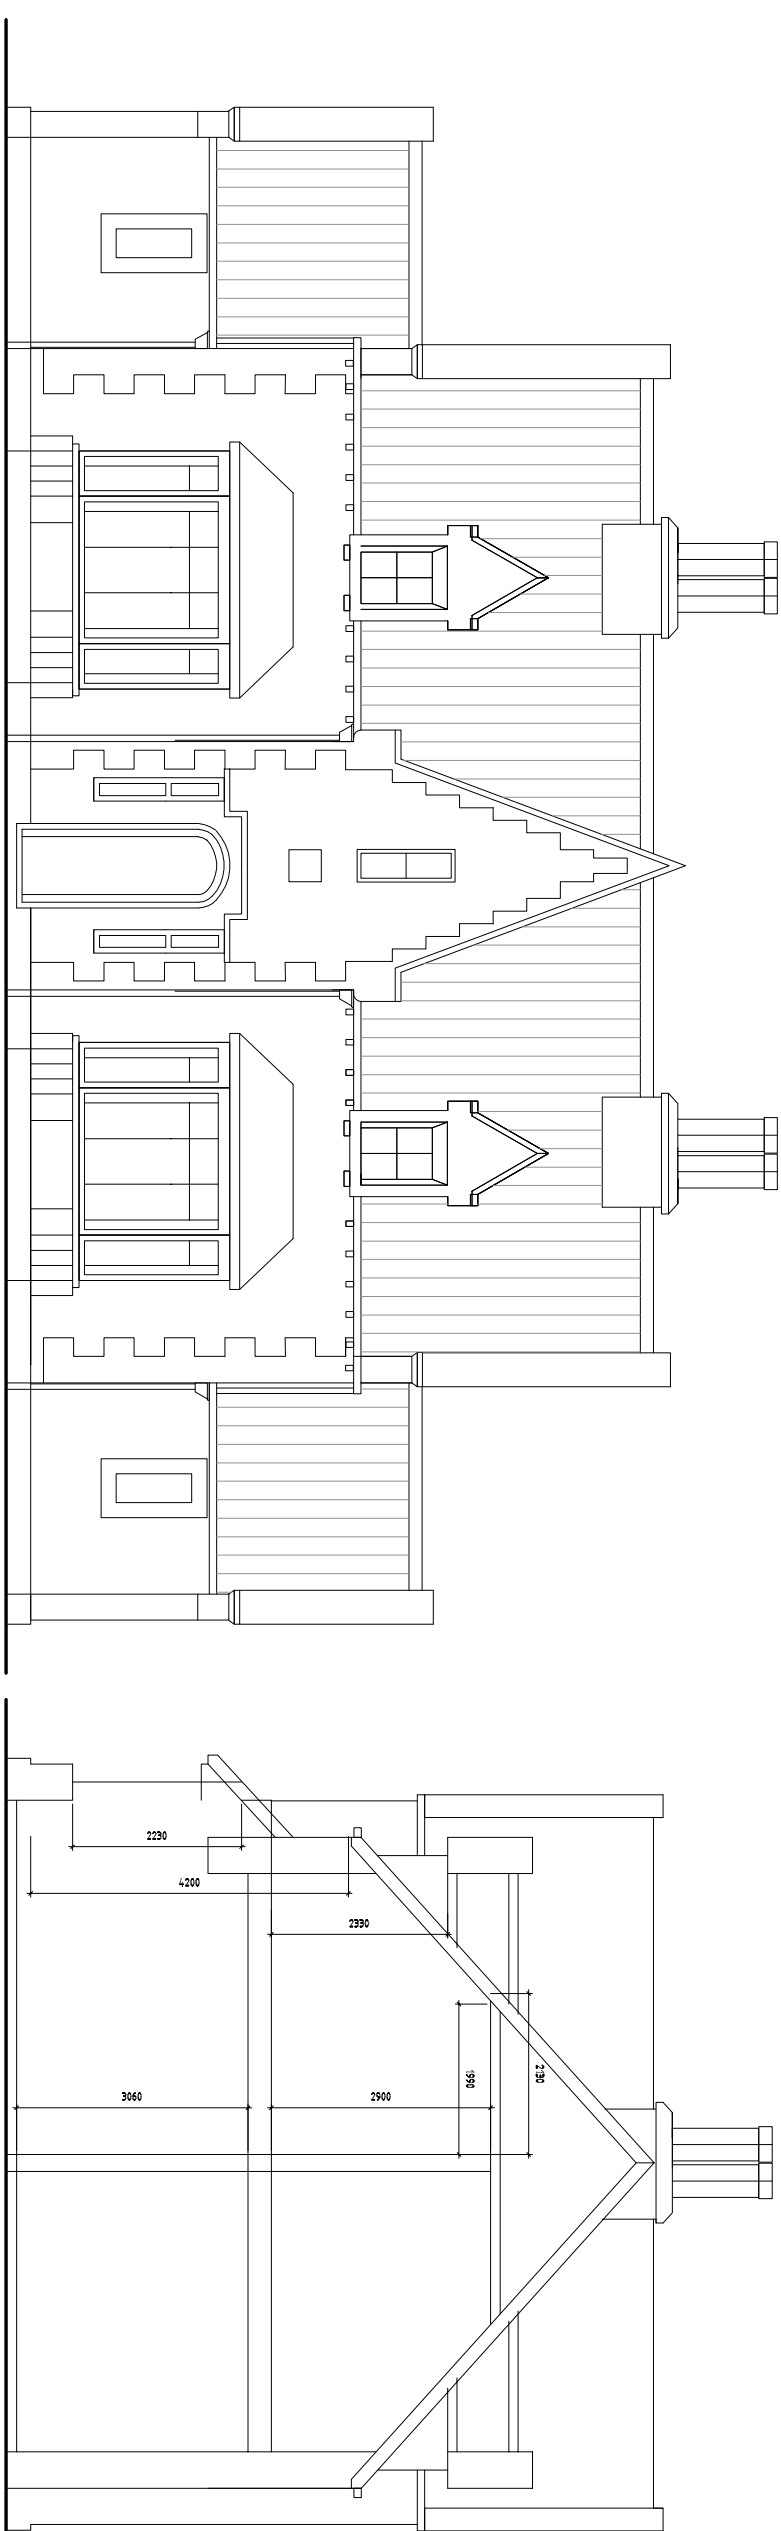
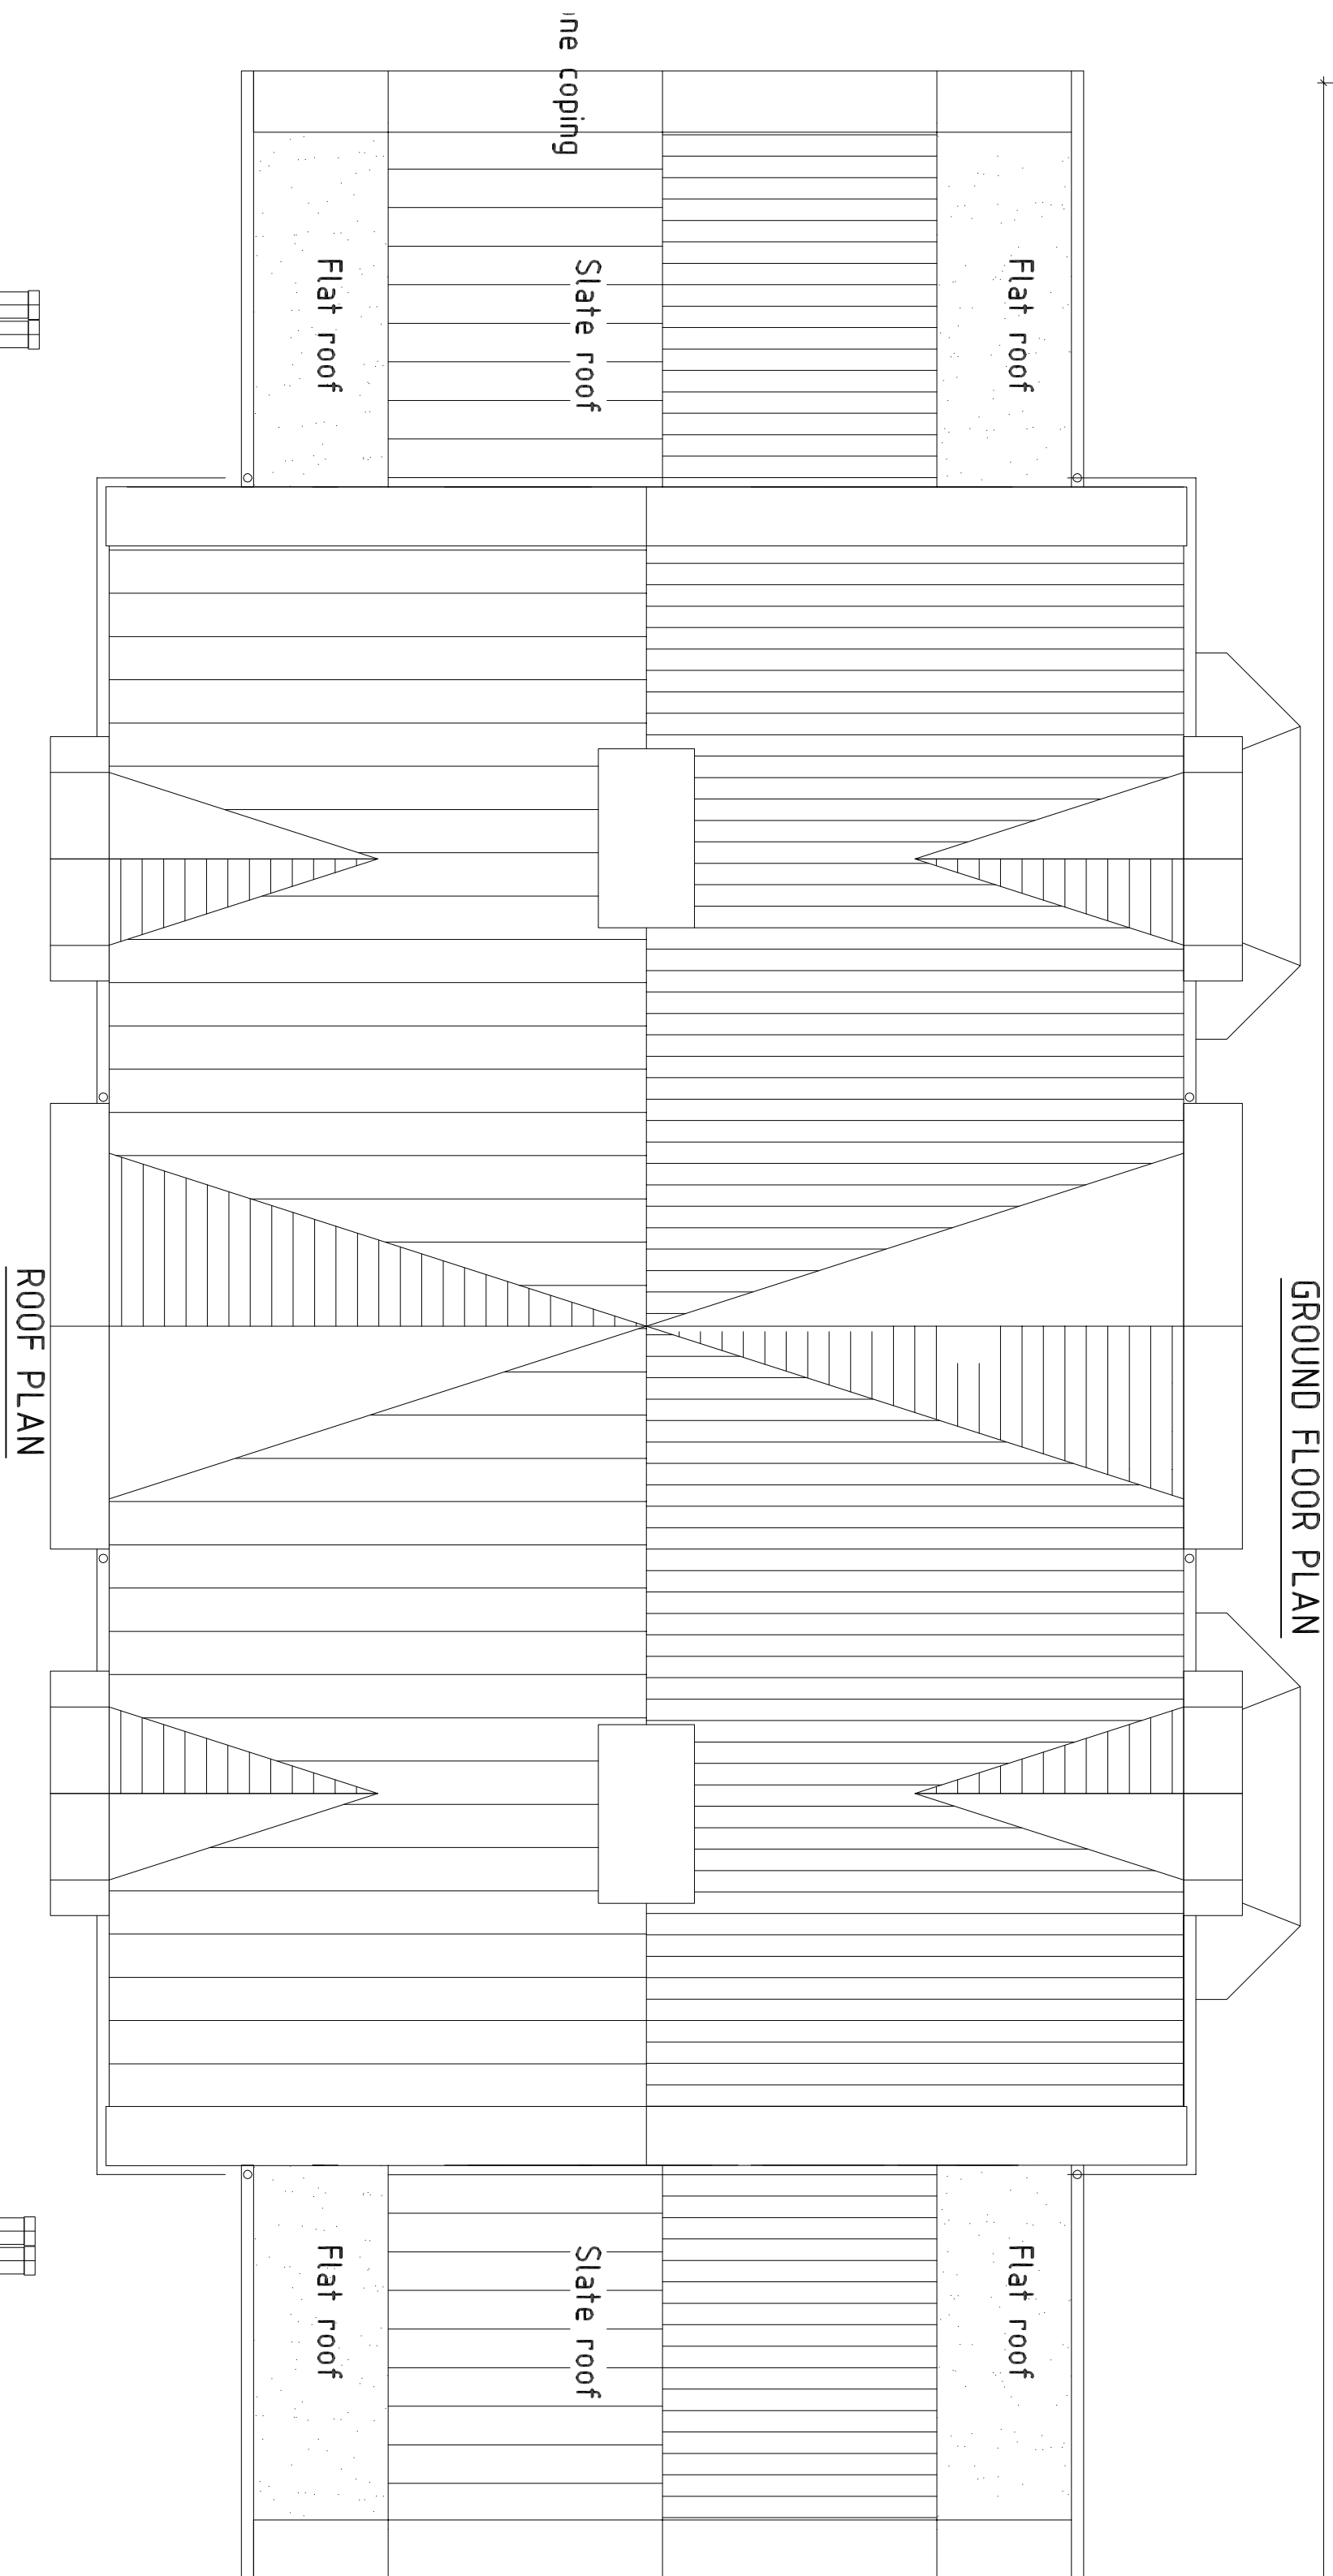
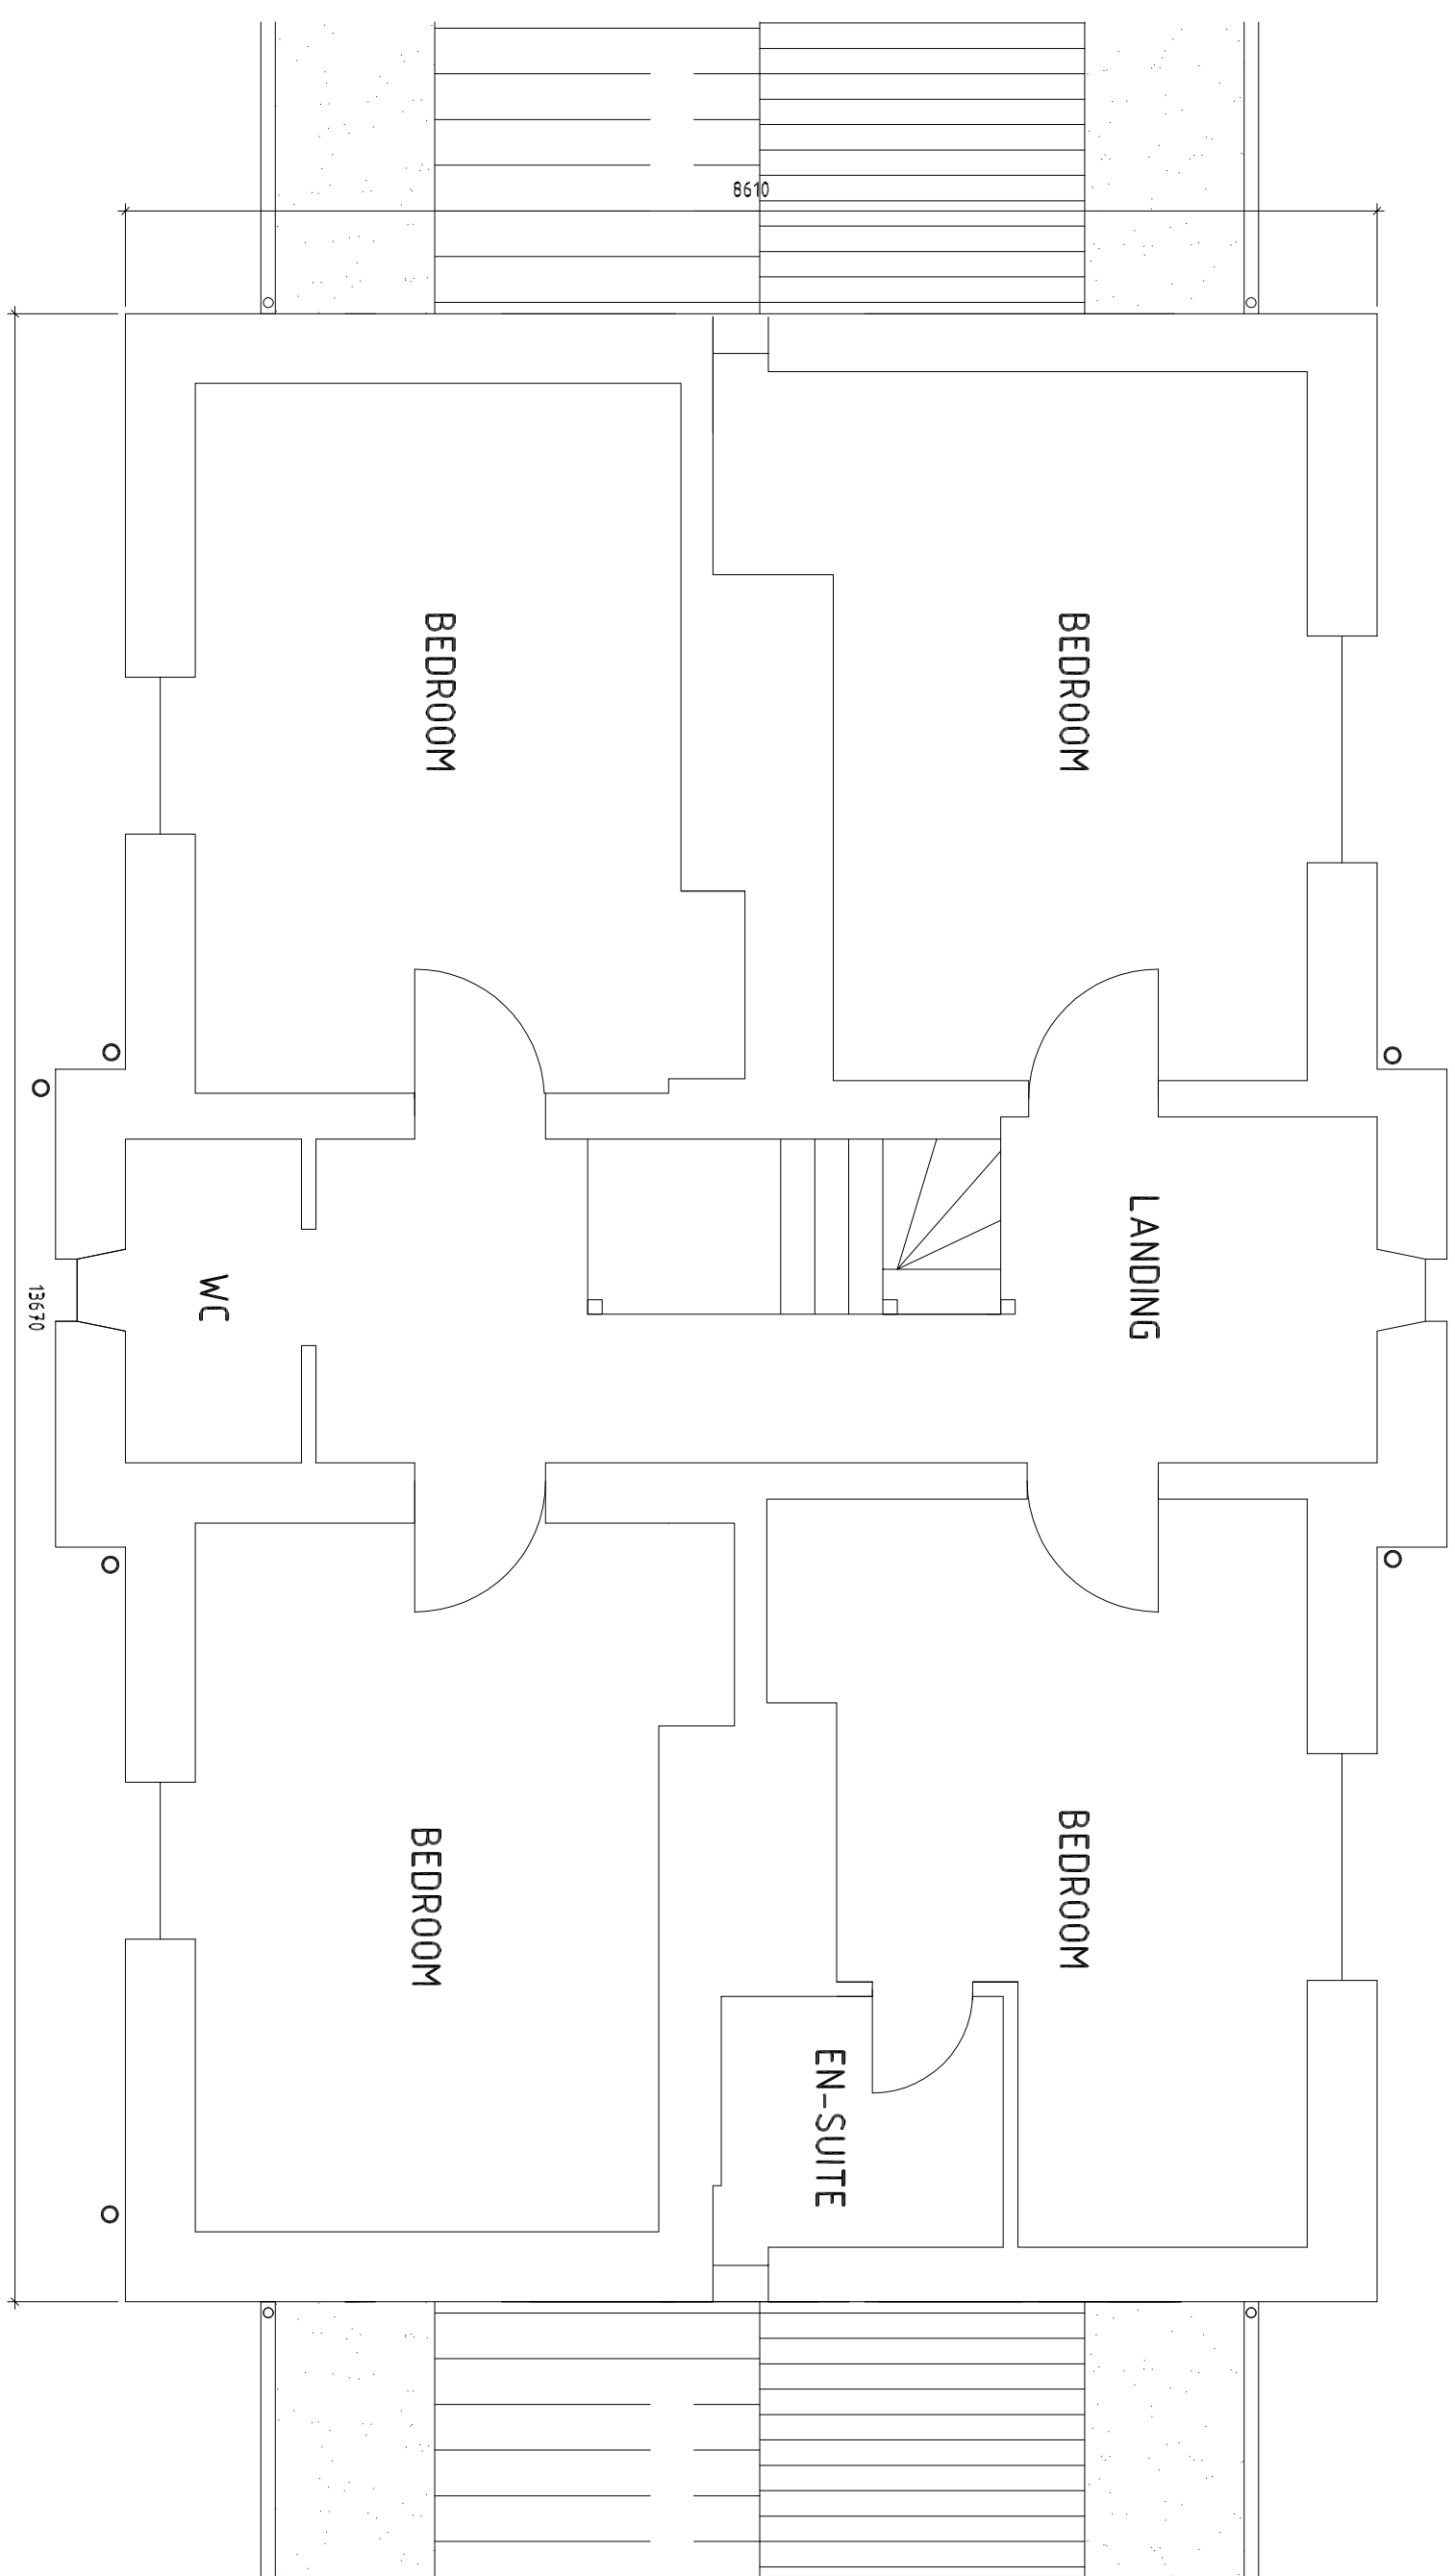
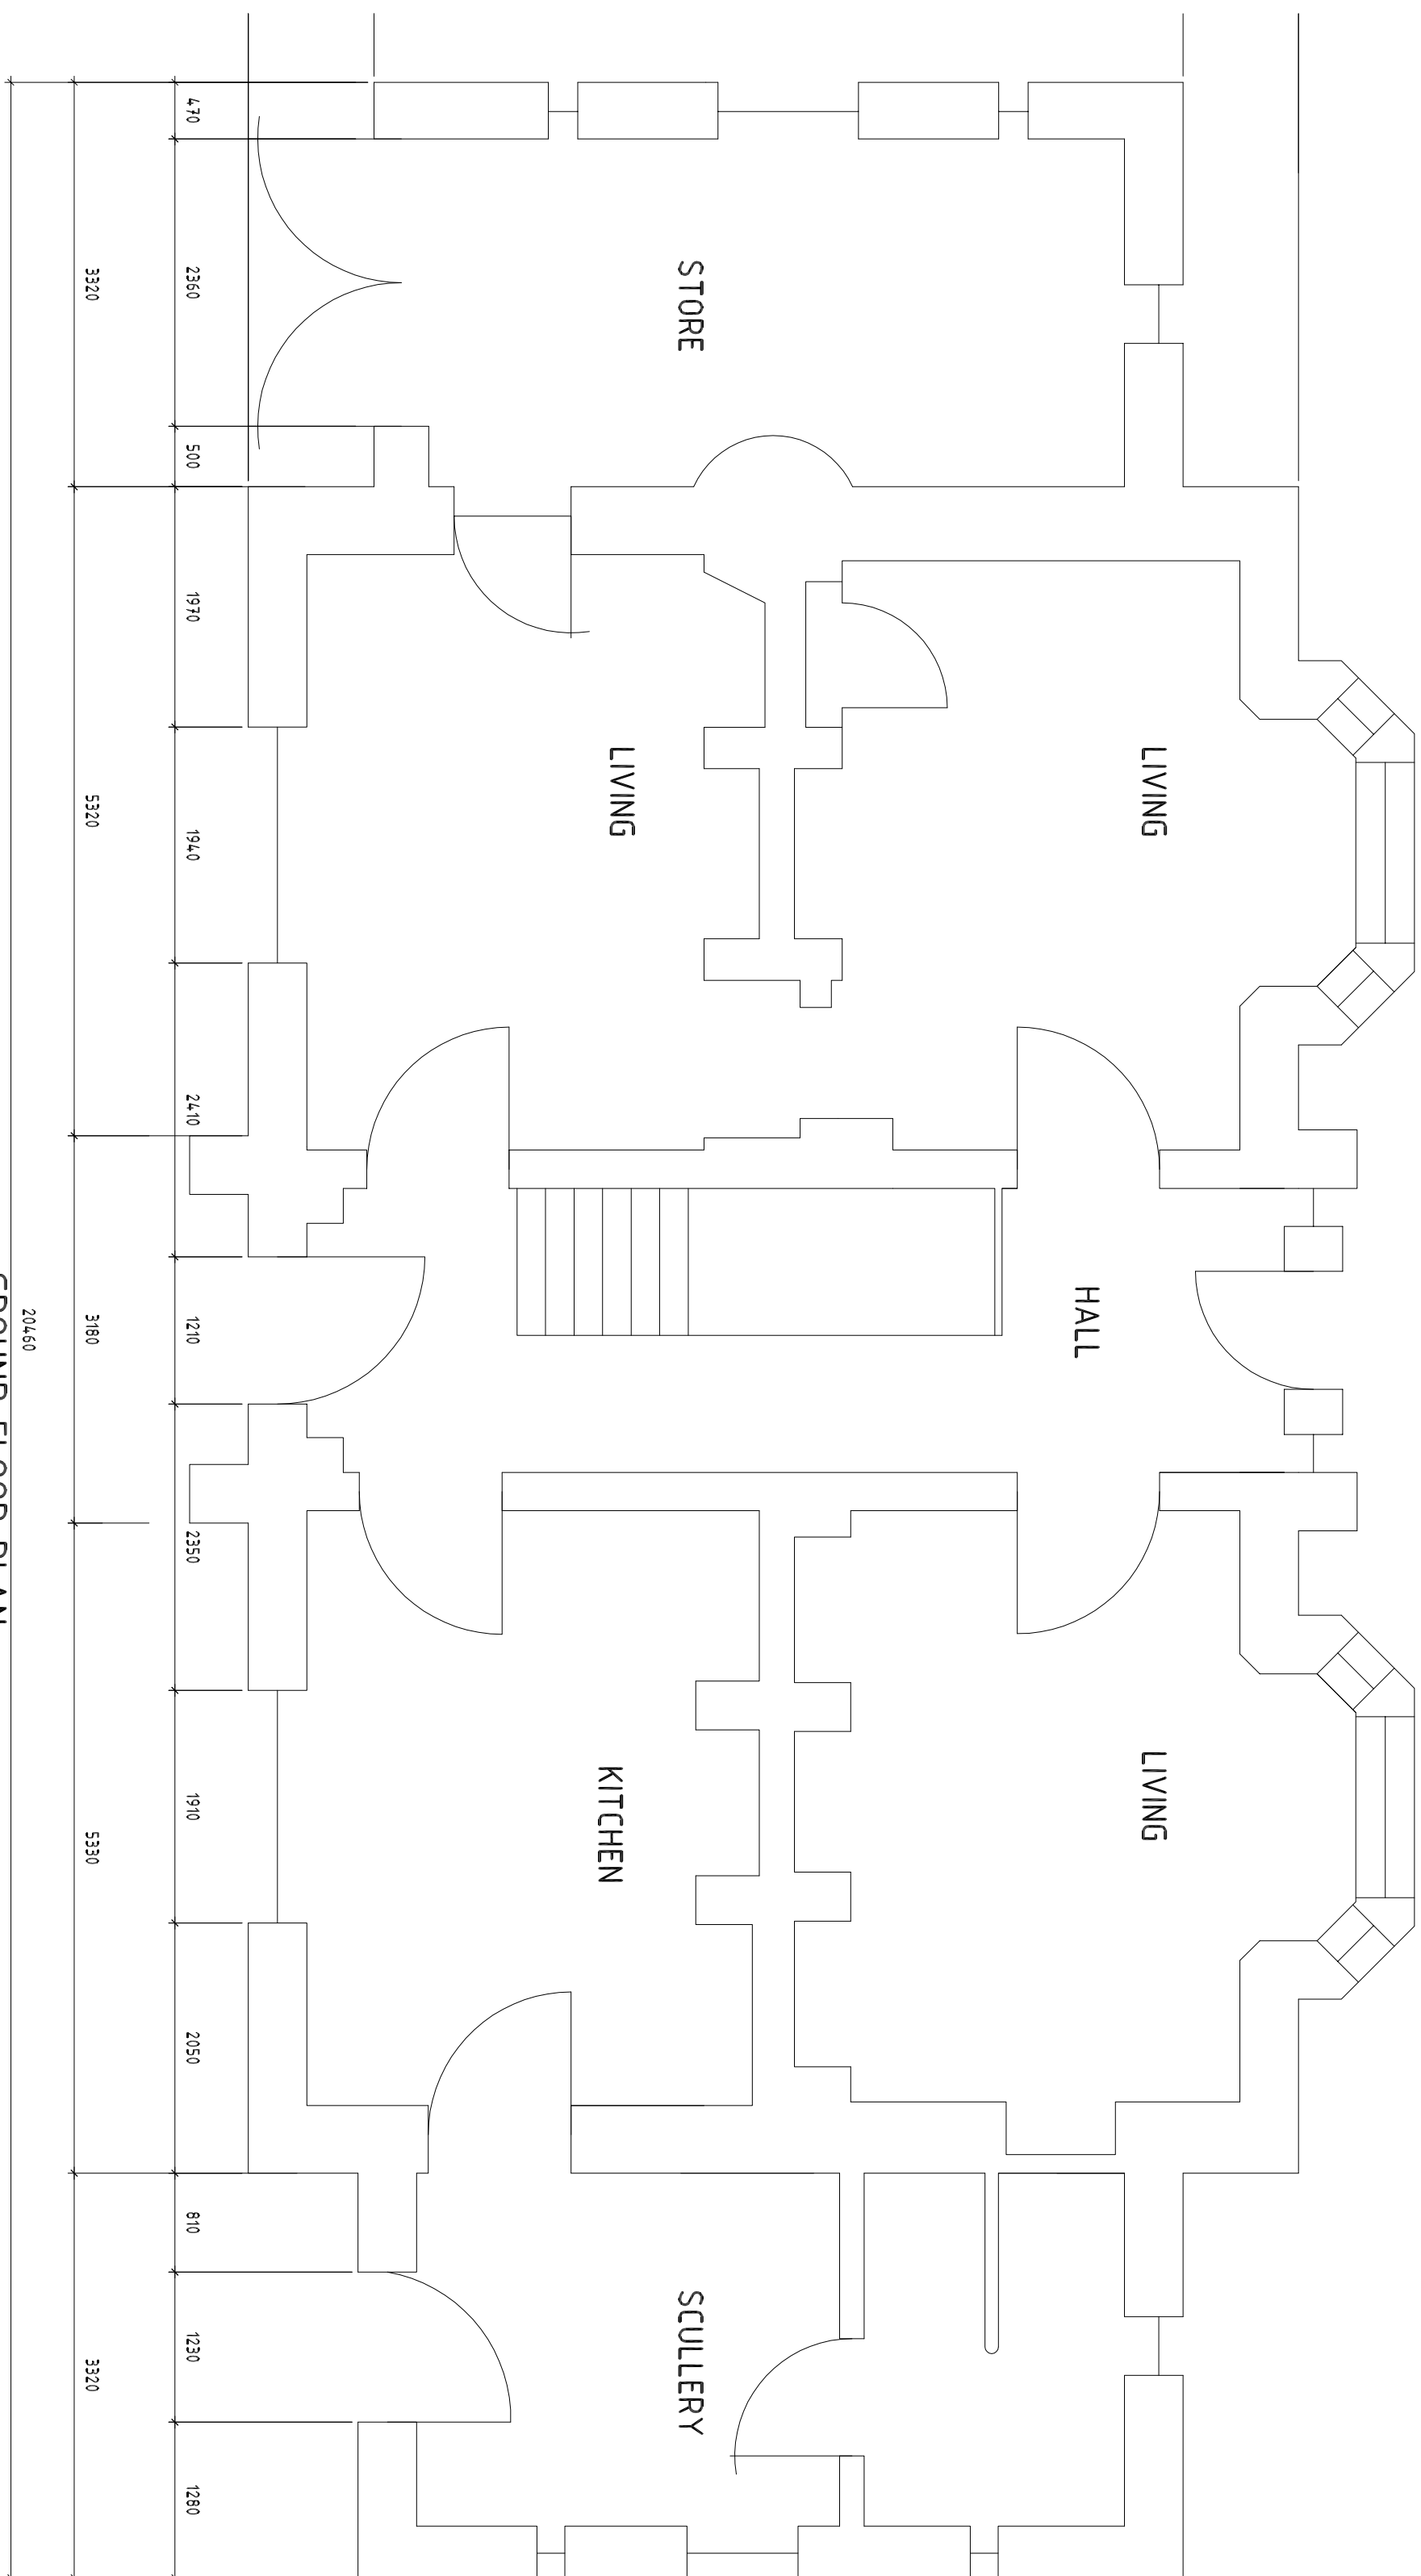


Bunder:				
Rev:		Date:		Description:
Site Name: DAIRY HOUSE, HOME FARM MILL ROAD ARNDEL, BN18 9PA				
Client: THE NORFOLK ESTATE				
Job:				
PROPOSED RE-ROOFING AND ALTERATIONS				
Drawing Title: SURVEY				
Drawn: RB	Check:			
Copyright: © Richard Boxall Planning Notices Mills				
Job No: 9104.1	Pier size: A1			
Date: December 2019	Scale: 1:100 1:50			
Permit No: PP-10091669	Dwg No: 9104.13			