


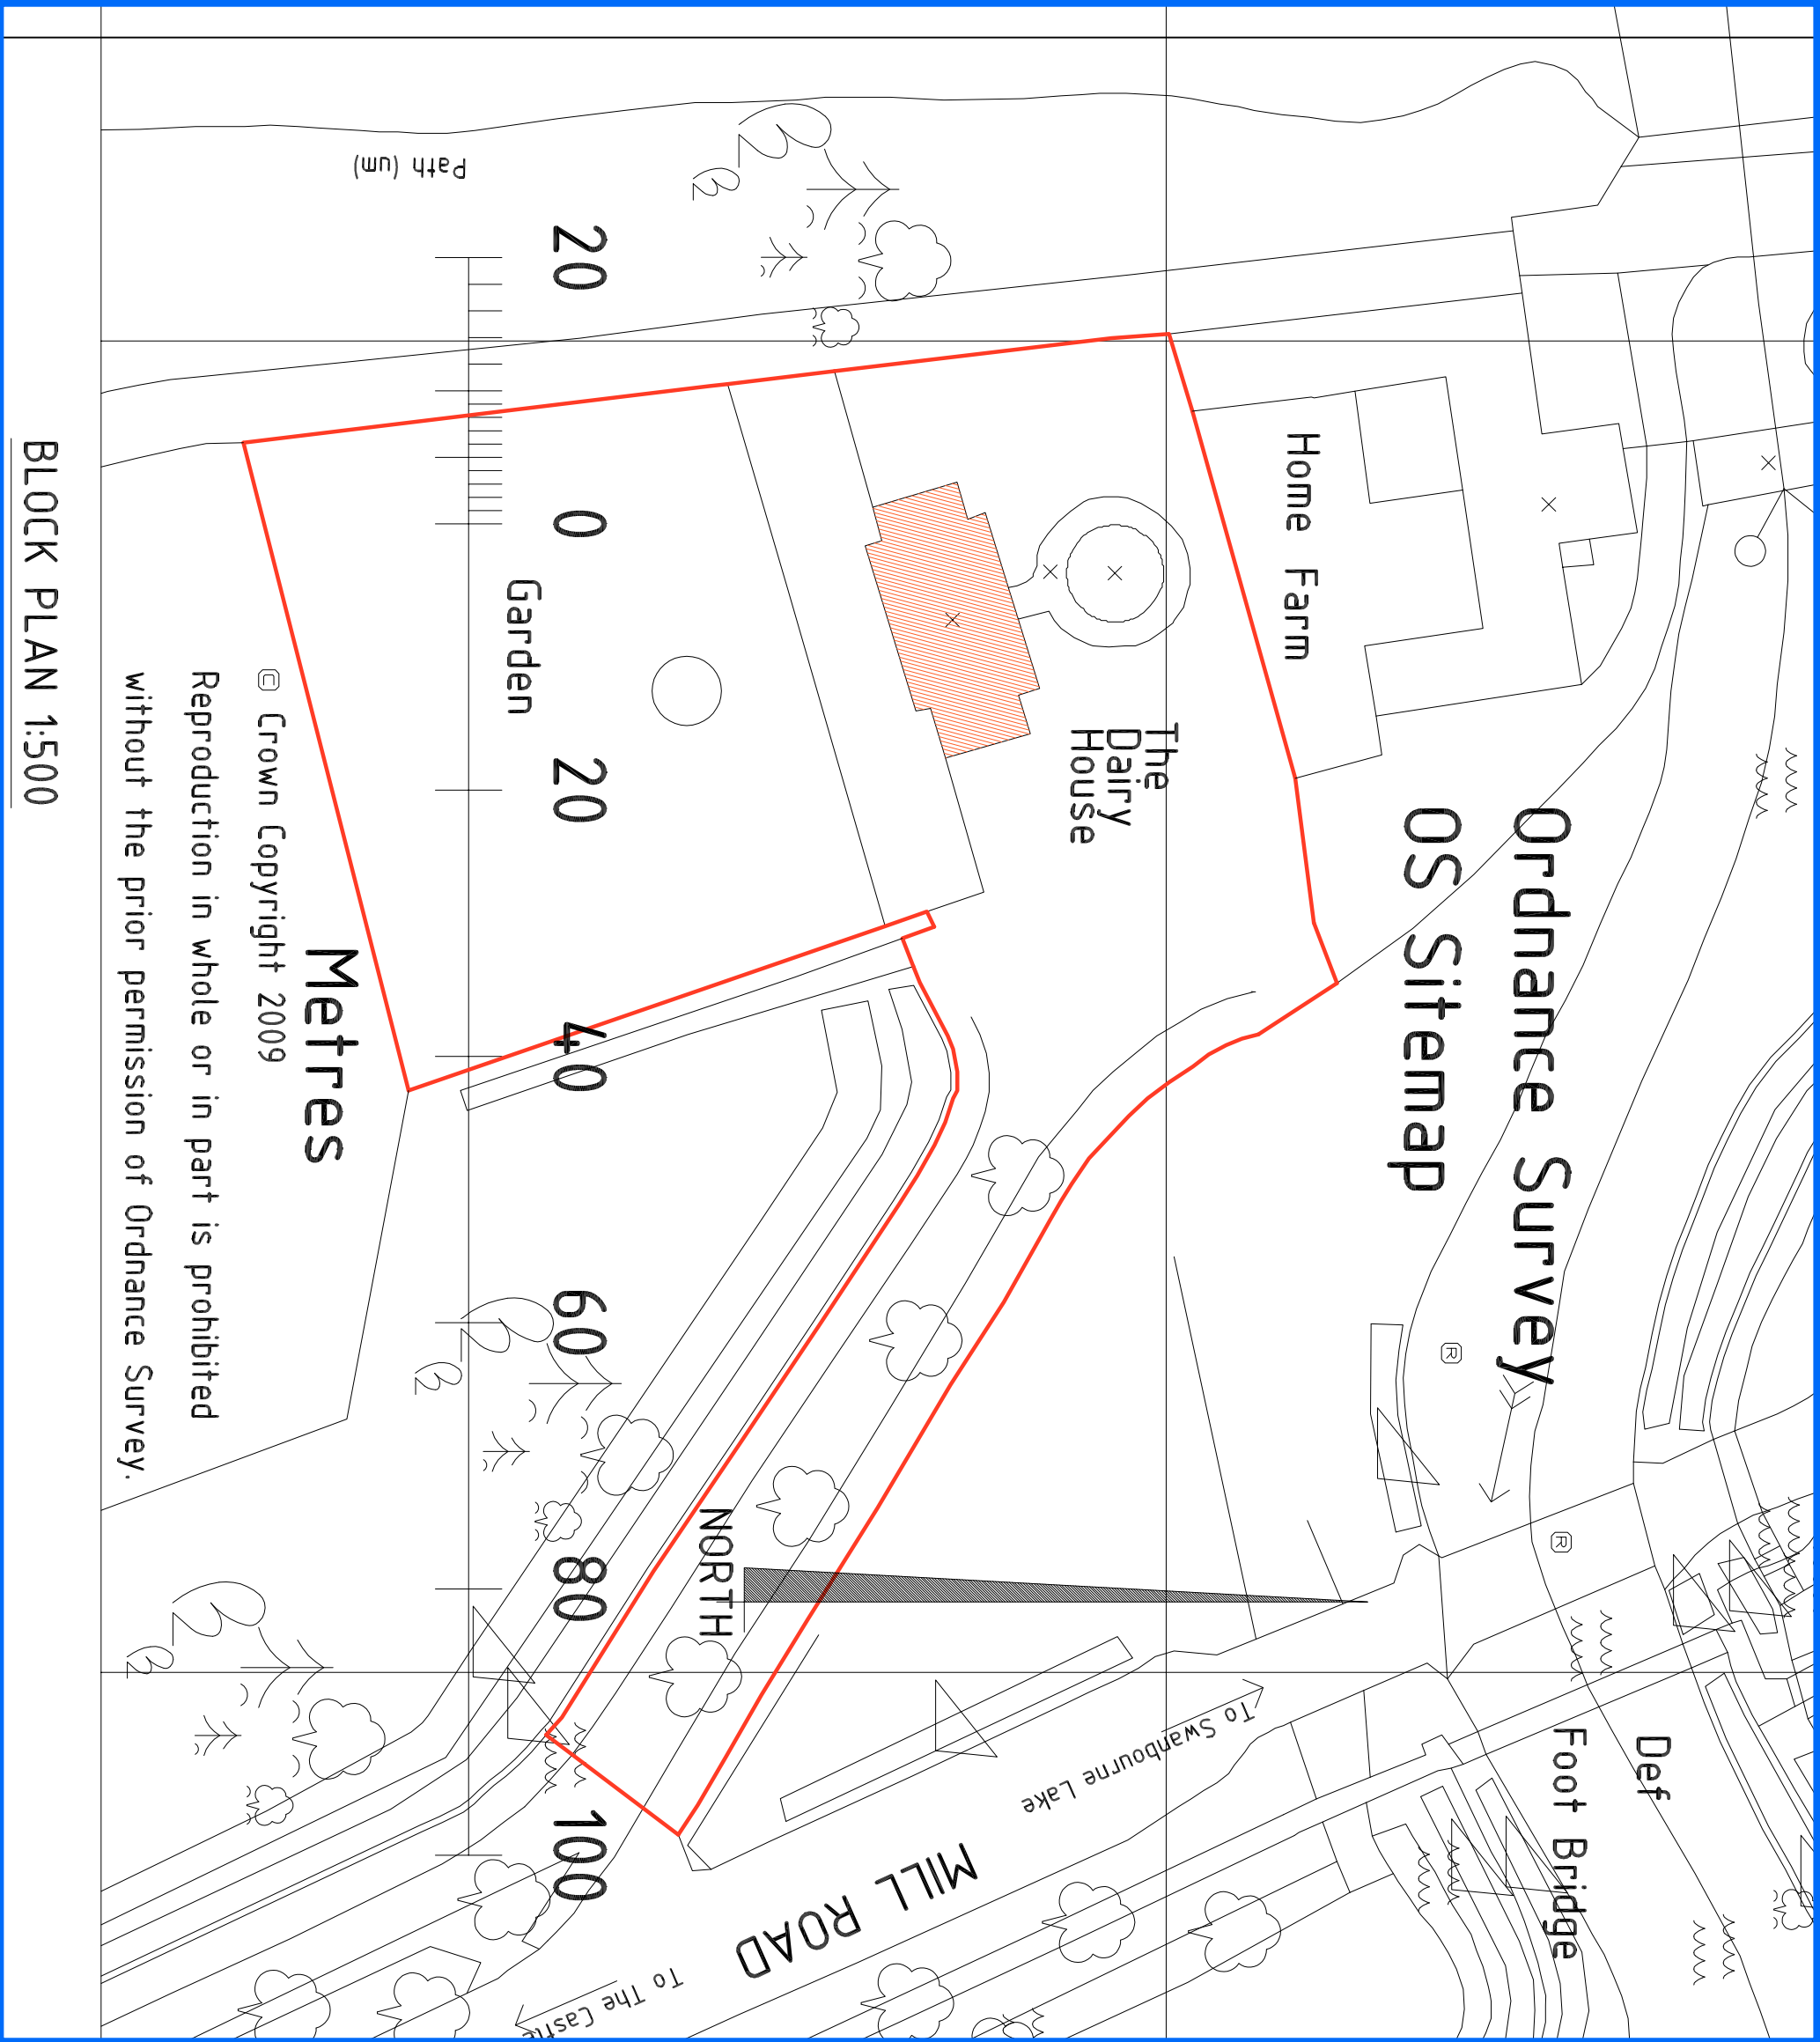

Builder:			
Rev:	Date:	Description:	
Site Address: THE DAIRY HOUSE HOME FARM MILL ROAD ARUNDEL BN18 9PA			
Client: THE NORFOLK ESTATE			
Job: REFURBISHMENT AND RE-ROOFING OF THE DAIRY HOUSE			
Drawing Title: BLOCK PLAN			
PLANNING DRAWING			
Copyright: © Roland Boxall MBEng MRICS MIAS			
Job No. 91041	Plot size: A3		
Date: 22 December 2009	Scale: 1:500		
Portal No. PP- 00911689	Drg. No. 9104.1.2		