

ONLY FIGURED DIMENSIONS TO BE USED FOR CONSTRUCTION PURPOSES. ALL DIMENSIONS ARE TO BE CHECKED ON SITE PRIOR TO INSTALLATION AND ANY DISCREPANCIES TO BE NOTIFIED TO THE ARCHITECT.
© This drawing is copyright and must not be reproduced without the written consent of the Architect.

REV	DATE	DESCRIPTION
A	16 nov 17	Draft version issue.
B	17 nov 17	Colours and materials key added.



1:100 House type A- south (front) elevation



1:100 House type B- south (front) elevation




1:100 House type A- north (rear) elevation



1:100 House type B- north (rear) elevation



1:100 House type A- west (side) elevation

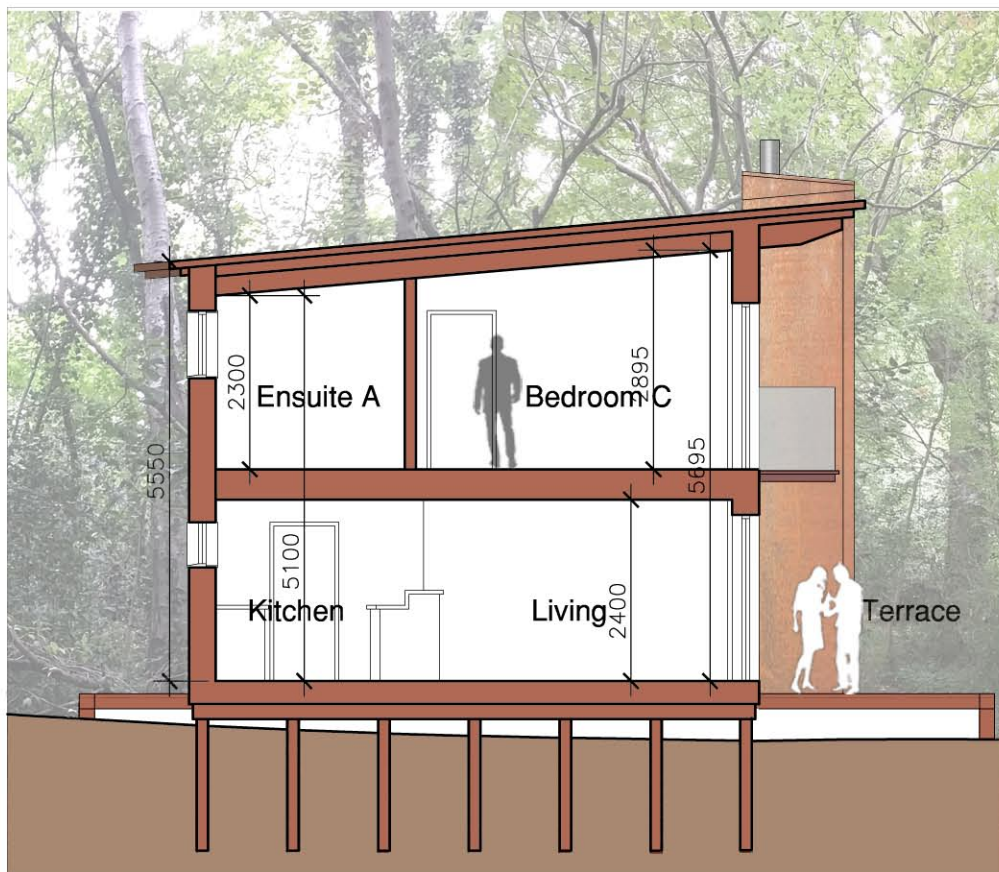

1:100 Typical section D-D'



1:100 Typical section E-E'




1:100 House type B- east (side) elevation



1:100 House type B- west (side) elevation



1:100 House type A- east (side) elevation

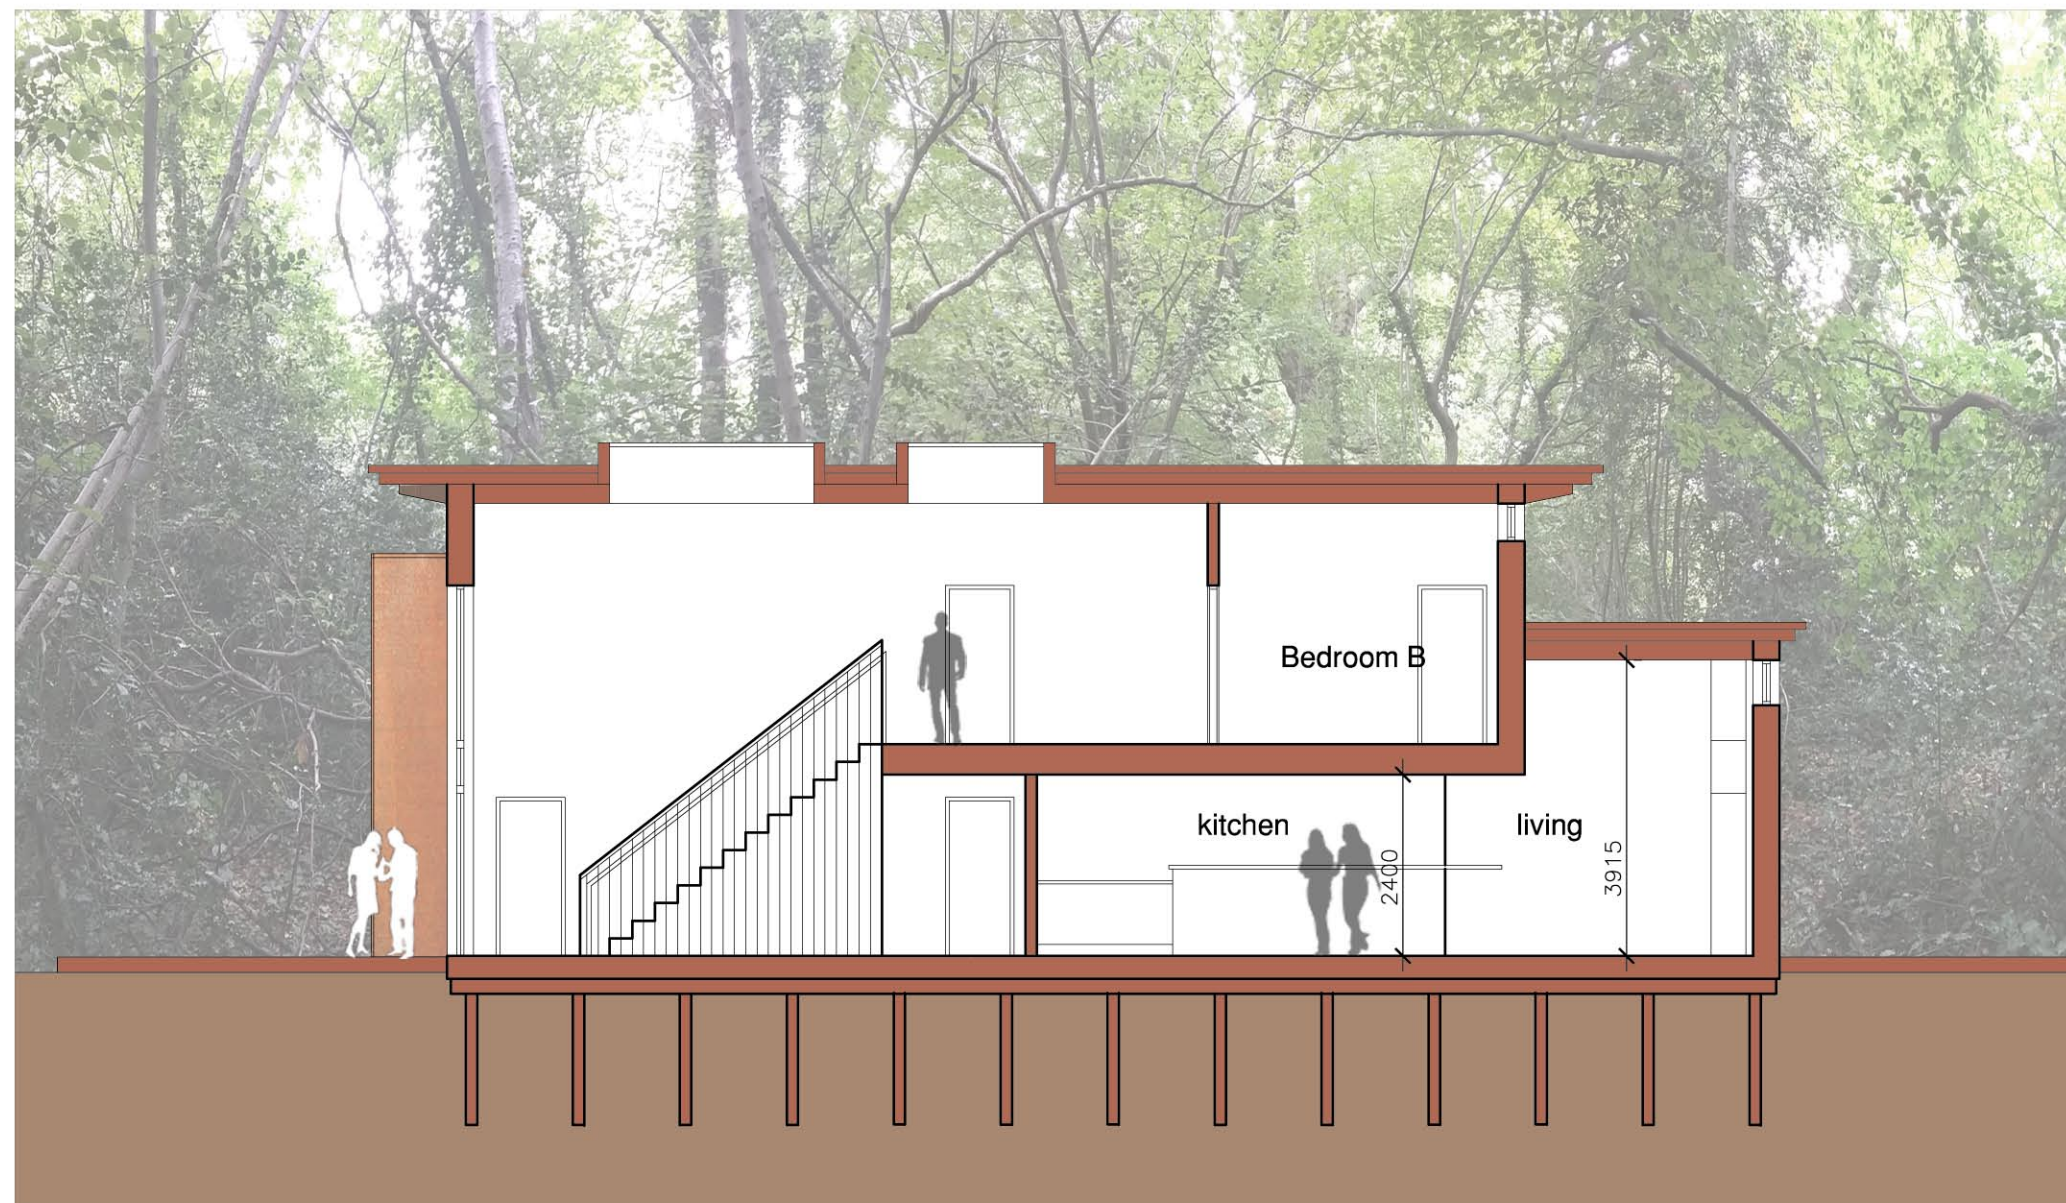

1:100 Typical section C-C'

Key

1. Stained timber cladding, colour tba
2. Corten steel cladding
3. Pre-patinated zinc, bronze colour
4. Stained timber frame window/door, colour tba
5. Stained timber frame window with waney edged timber divisions, colour tba
6. Stained waney edged timber cladding, dark colour tba
7. Decking, colour tba
8. Glazed balustrade
9. Stained timber cladding, dark colour tba

PLANNING

1515 SK05B
Land adj to Dalloway Road,
Dalloway Road, Arundel
Typical Elevations as Proposed
November 2017

saiville jones architects

t +44 (0)1902 211 993
f +44 (0)1902 211 116

74 pictures road working west Sussex BN11 1un united kingdom