



North Point varies depending on Plot - refer to SK07 Location & Block Plan as Proposed

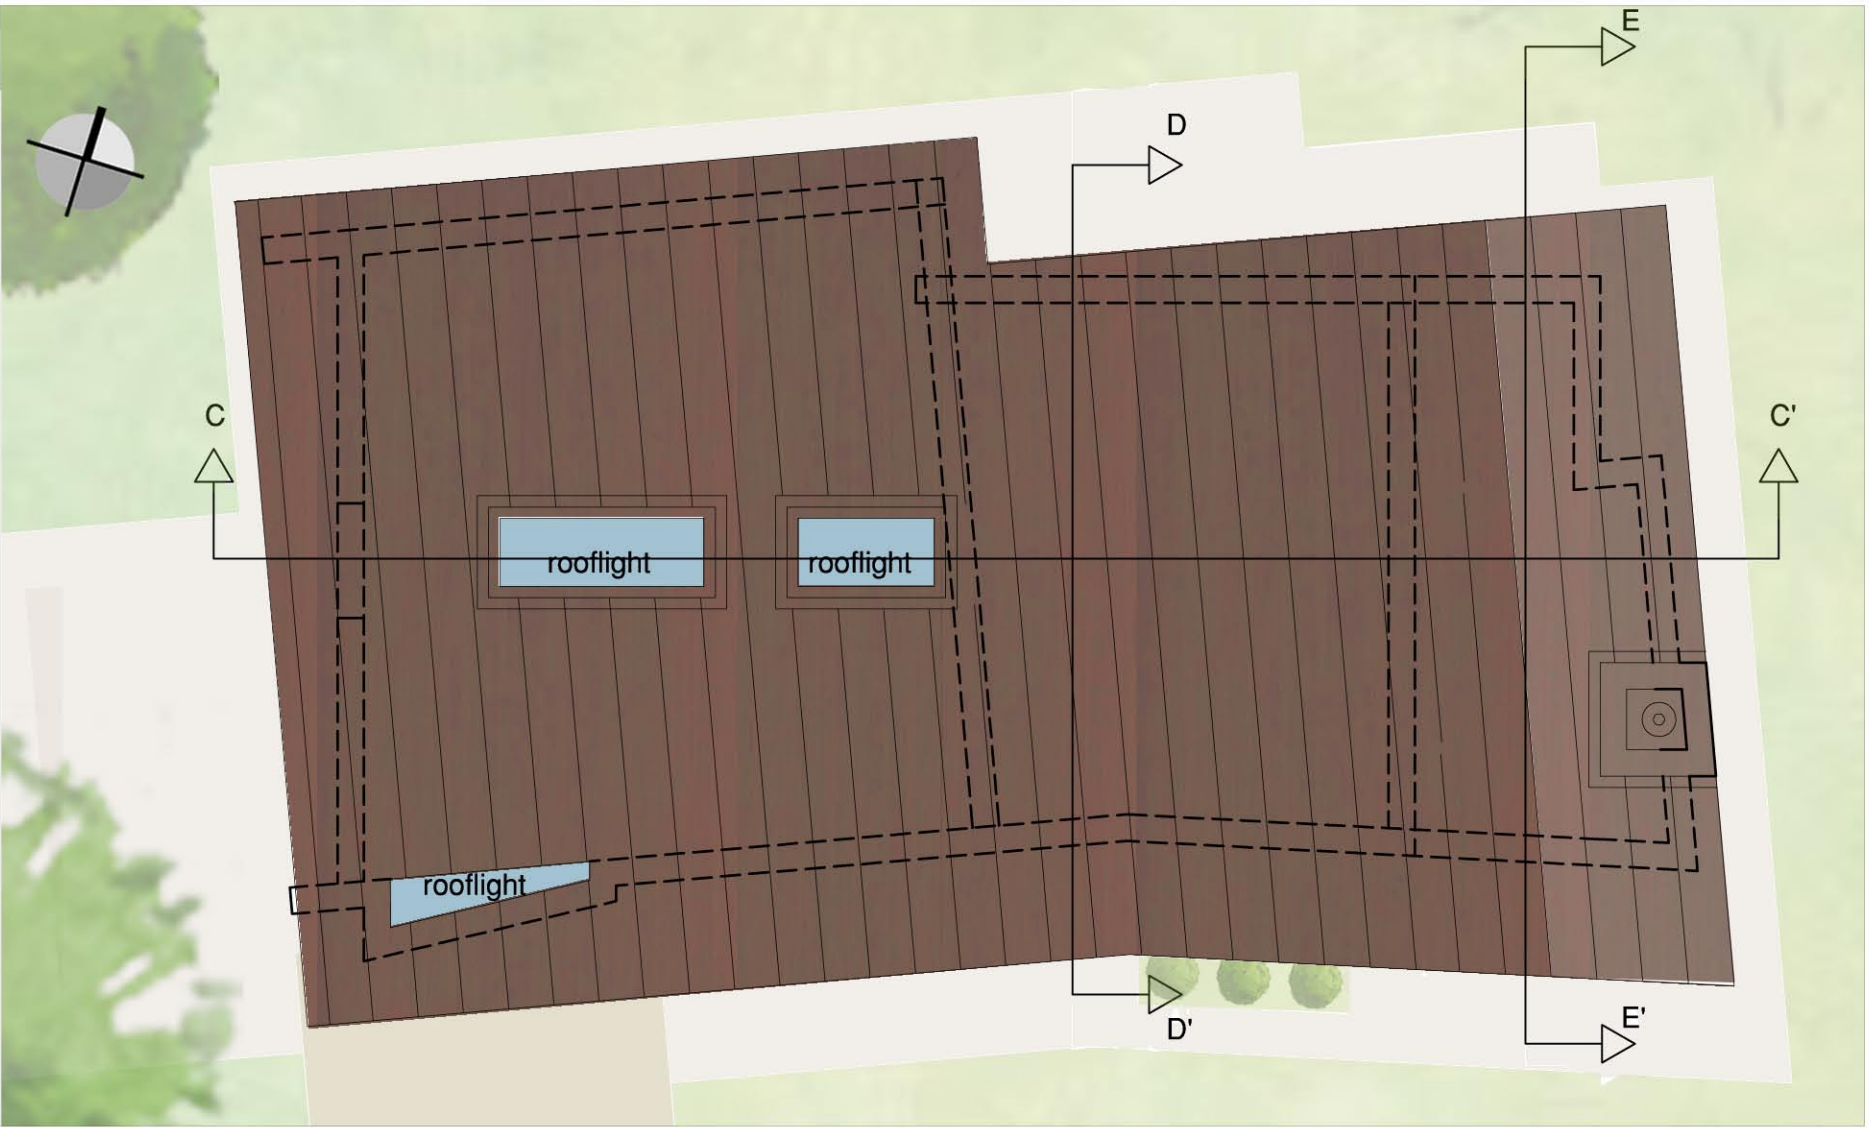


1:100 House type A- roof plan

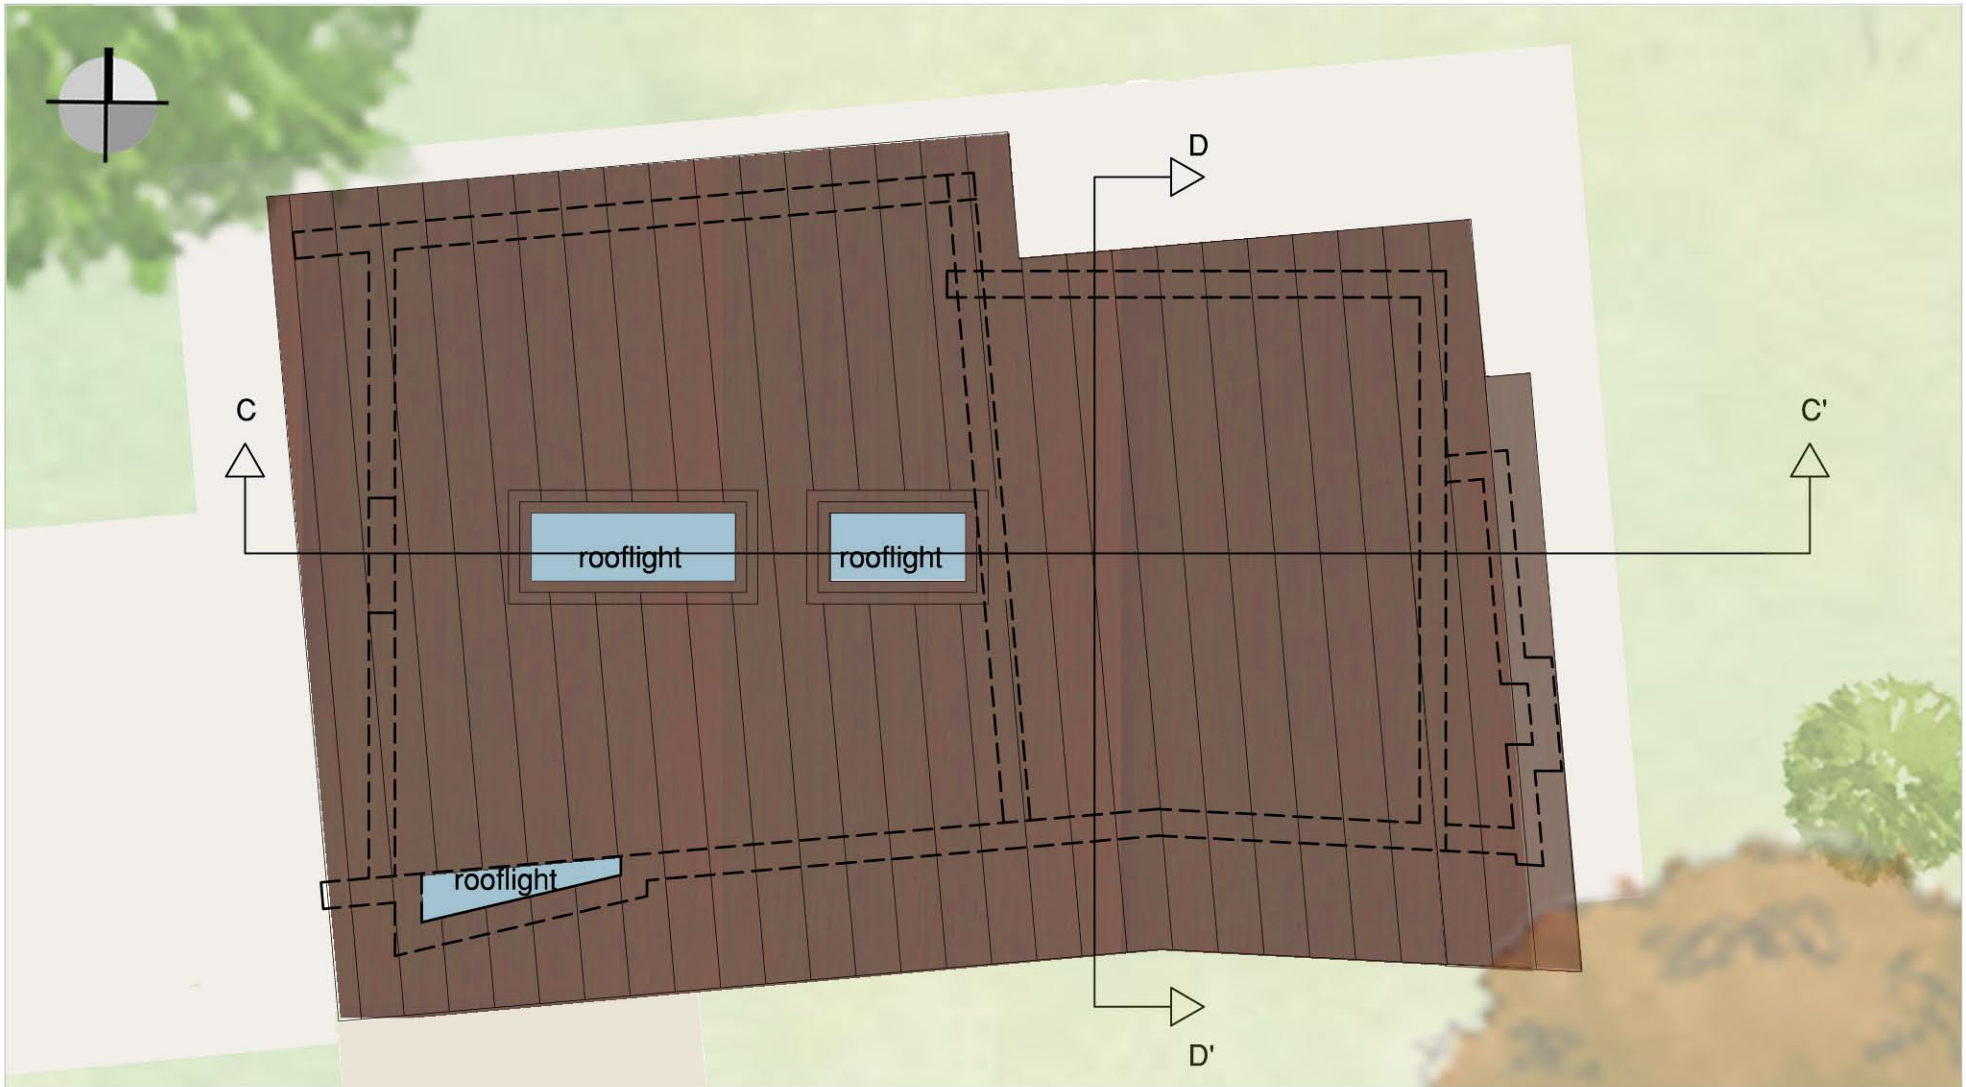

1:100 House type B (reduced size) - roof plan



1:100 House type A - first floor plan

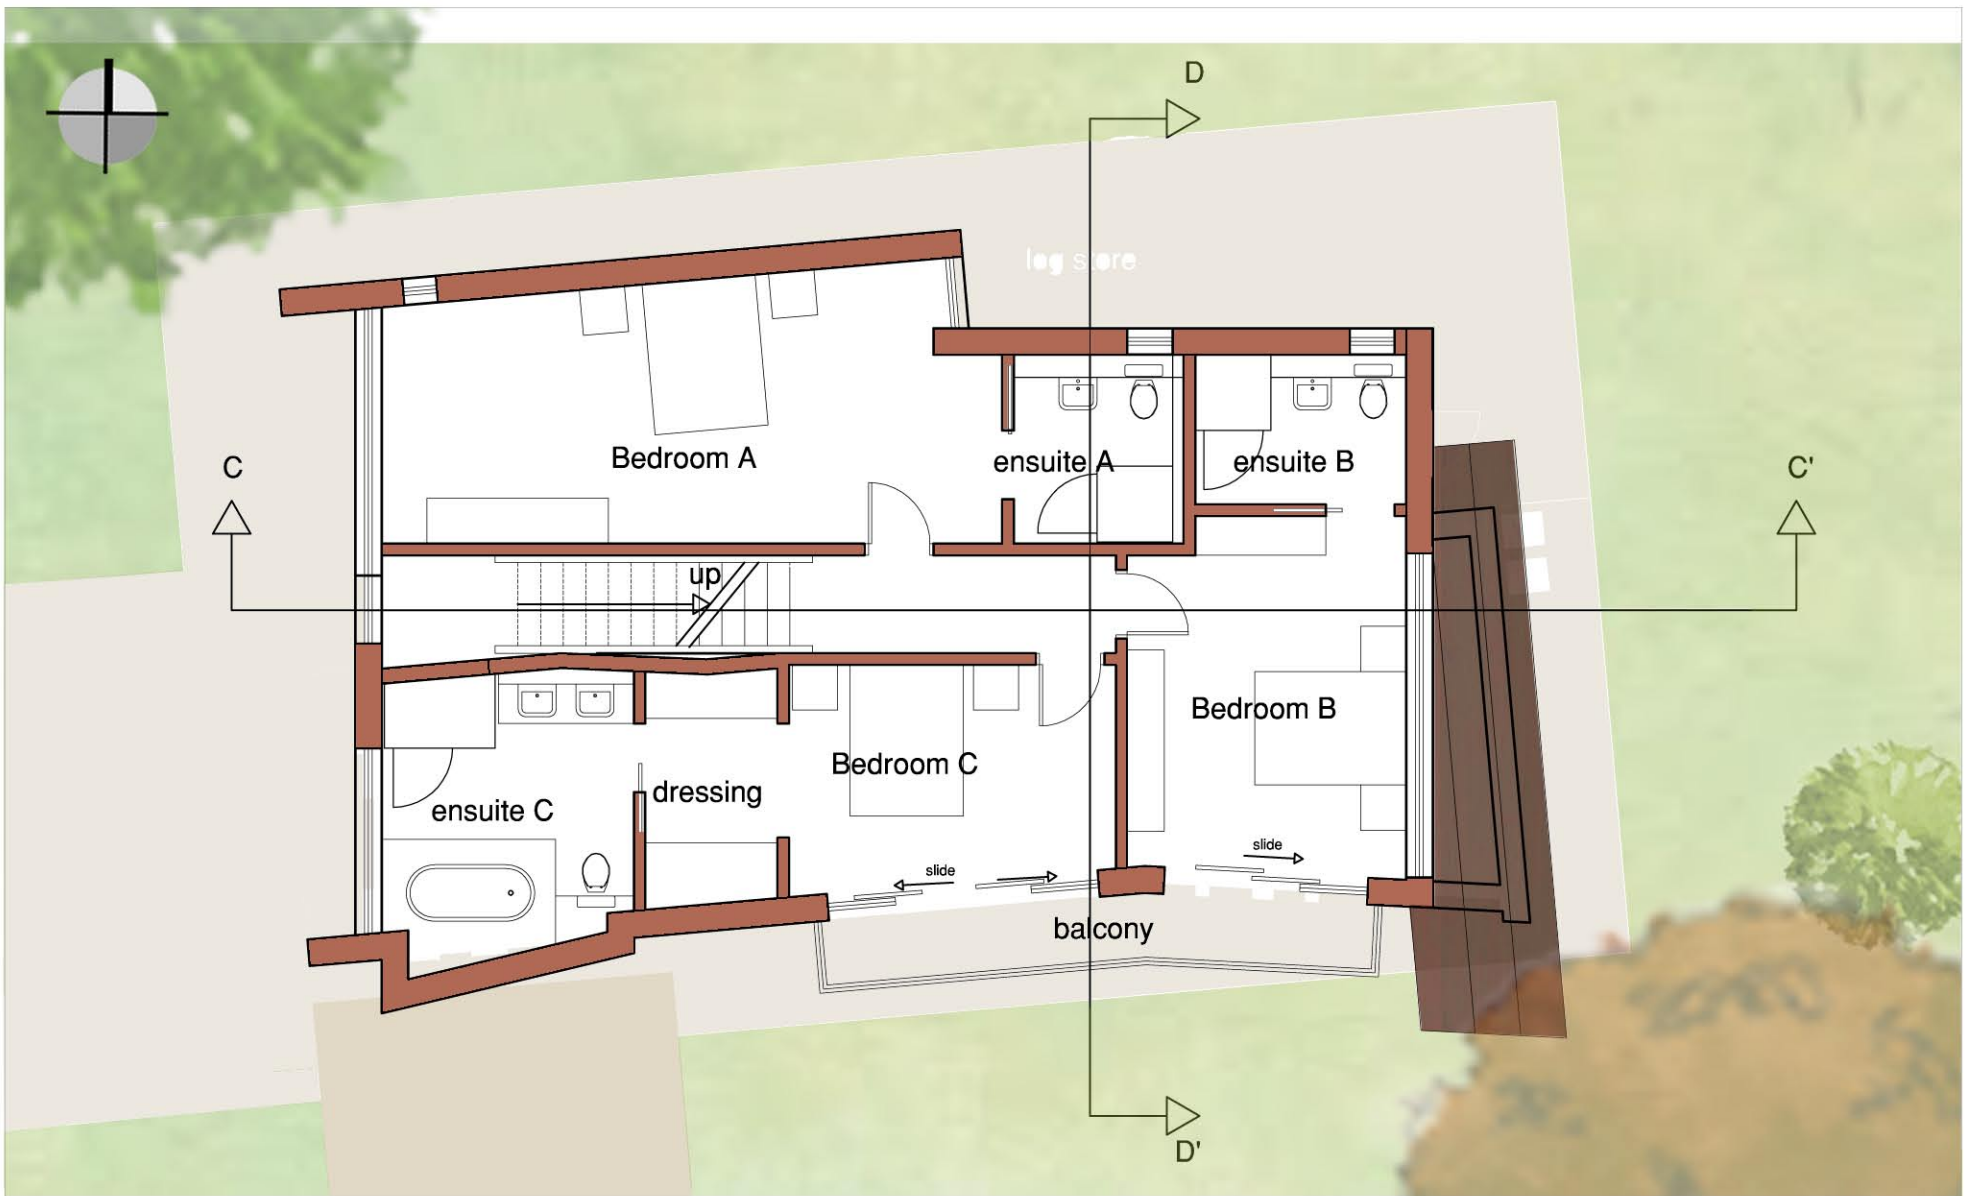


1:100 House type B (reduced size) - first floor plan



1:100 House type A- ground floor plan



1:100 House type B (reduced size) - ground floor plan

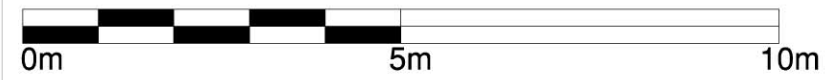

ONLY FIGURED DIMENSIONS TO BE USED FOR CONSTRUCTION PURPOSES. ALL DIMENSIONS ARE TO BE CHECKED ON SITE PRIOR TO INSTALLATION AND ANY DISCREPANCIES TO BE NOTIFIED TO THE ARCHITECT.
© This drawing is copyright and must not be reproduced without the written consent of the Architect.

REV	DATE	DESCRIPTION
A	17 nov 17	Textures and colours added.

HOUSE TYPE A (gross footprint)
Plot 1, 2 & 3
3no. bedroomed house
Ground Floor plan= 144.5 sq. m
First Floor plan= 121.3 exc balcony
Total= 265.8 sq. m

HOUSE TYPE B (gross footprint)
Plot 4
3no. bedroomed house
Ground Floor plan= 124.8 sq.m
First Floor plan= 121.4 exc balcony
Total= 246.2 sq. m

PLANNING

1515 SK08A
Dalloway Road, Arundel
Typical Plans as proposed
November 2017

saville jones architects

t +44 (0)1903 211 363
f +44 (0)1903 211 116

74 Victoria Road Worthing West Sussex BN11 1UN United Kingdom