


ALL DRAWINGS TO BE READ IN CONJUNCTION WITH SPECIALIST SUB-CONTRACTORS DETAILS.

ONLY FIGURED DIMENSIONS TO BE USED FOR CONSTRUCTION PURPOSES. ALL DIMENSIONS ARE TO BE CHECKED ON SITE PRIOR TO INSTALLATION AND THE ARCHITECT IS TO BE NOTIFIED OF ANY DISCREPANCIES.
© This drawing is copyright and must not be reproduced without the written consent of the Architect.

REV DATE DESCRIPTION
A 01 NOV 17 TREES, PHOTOS AND PUBLIC FOOTPATH ADDED.
B 08 JAN 18 AMENDED SOLID RED LINETO PROPOSED SITE.



1:1250 Location/Site plan as existing

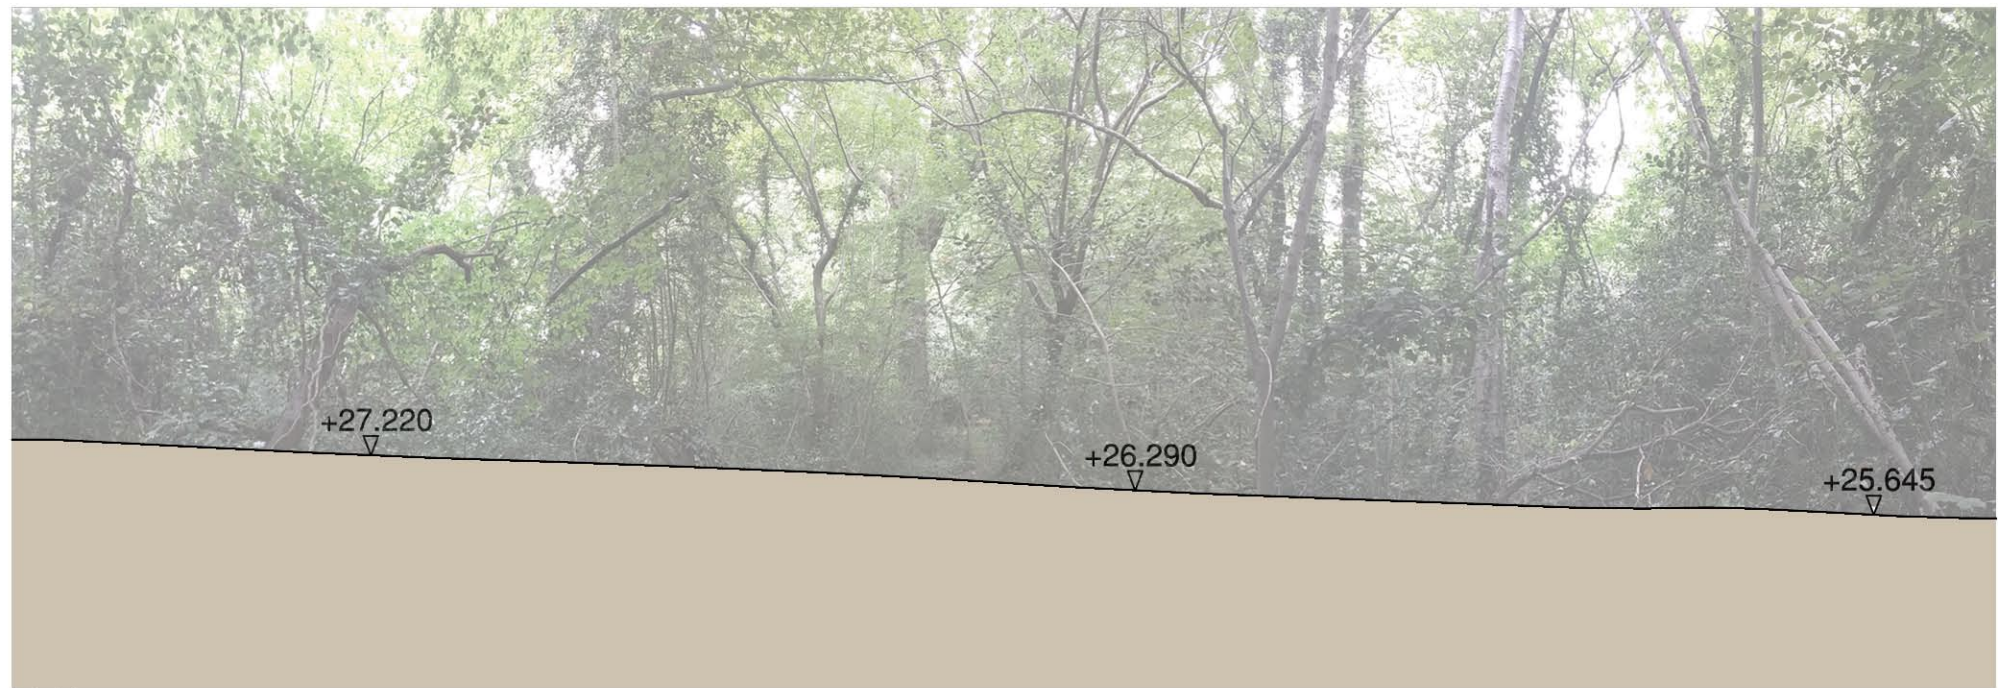

1:200 Section AA as existing



1:500 Block plan as existing

- KEY :**
- Existing public footpath access
 - Views - Refer to photos
 - Public footpath
 - Existing Sub-station



View 1 - Dalloway Road view towards southeast corner of proposed site (public footpath access)



View 2 - Existing sub station located at southeast corner of proposed site



View 3 - Public path looking west



View 4 - Looking east along public footpath



View 5 - Looking west towards public footpath

PLANNING

1515 SK06B
Dalloway Road, Arundel
Site plan & block plan as existing
November 2017

saville jones architects

T +44 (0)1903 211 383
F +44 (0)1903 211 114

74 Victoria Road Worthing West Sussex BN11 1UN United Kingdom