
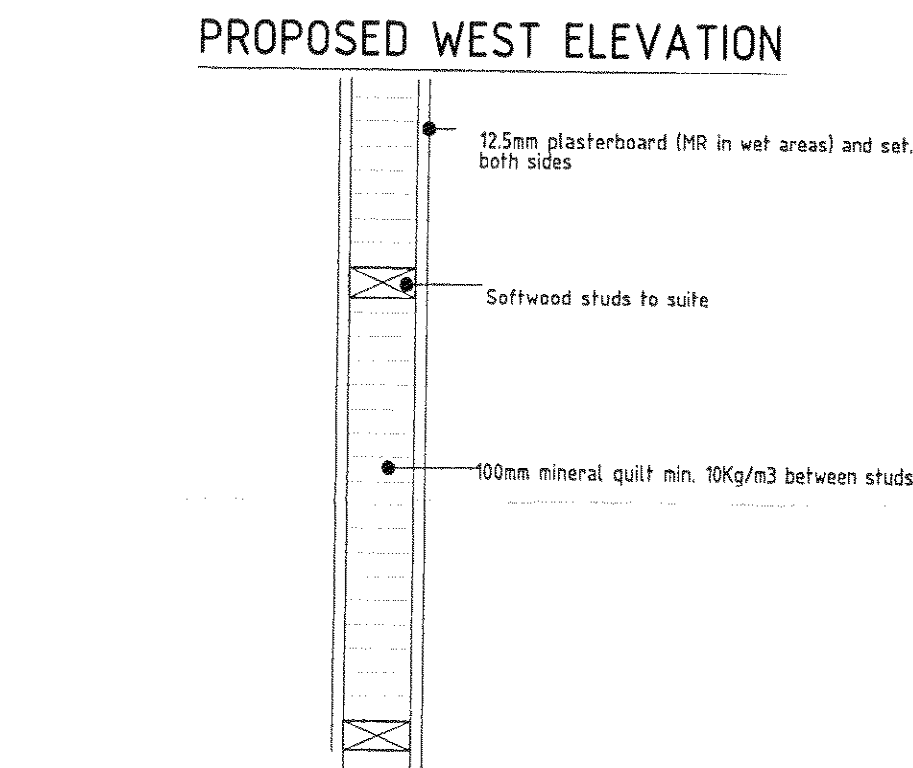
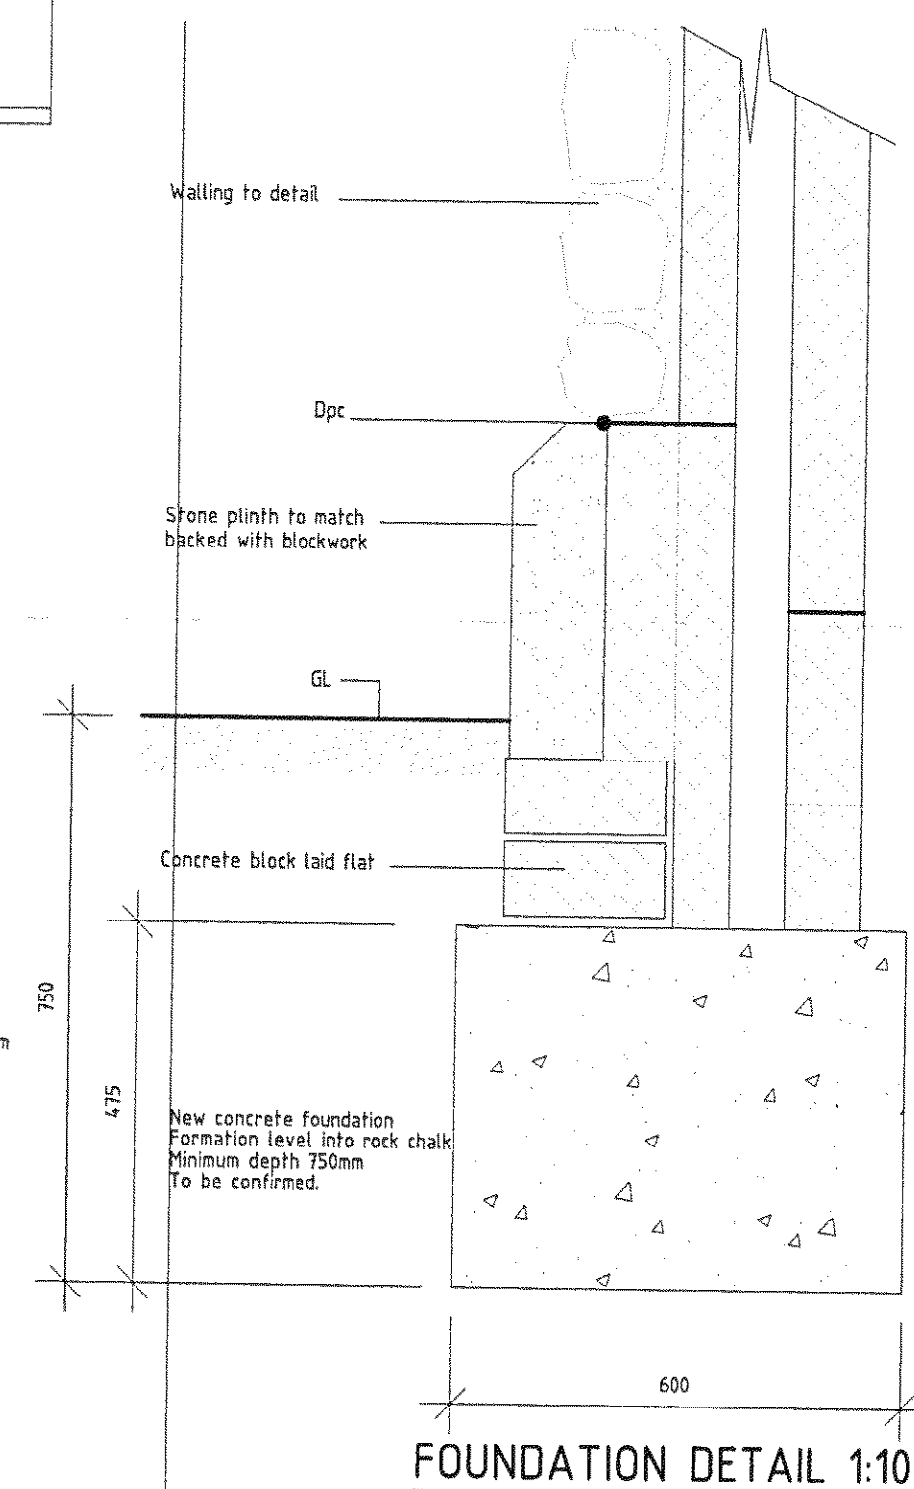
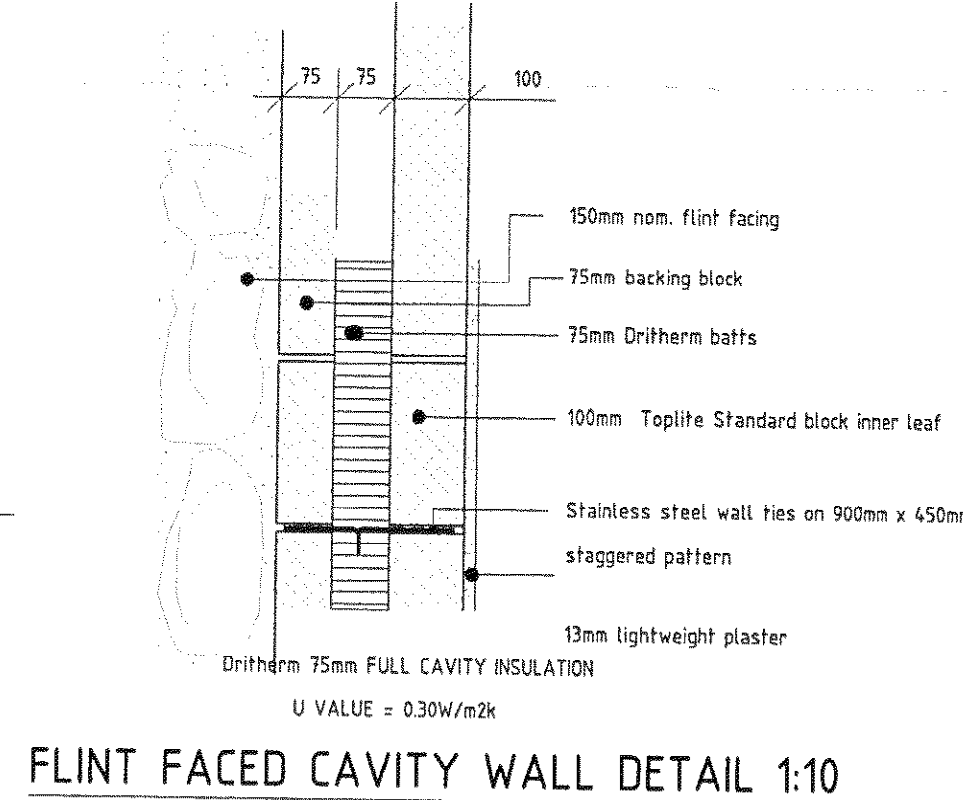
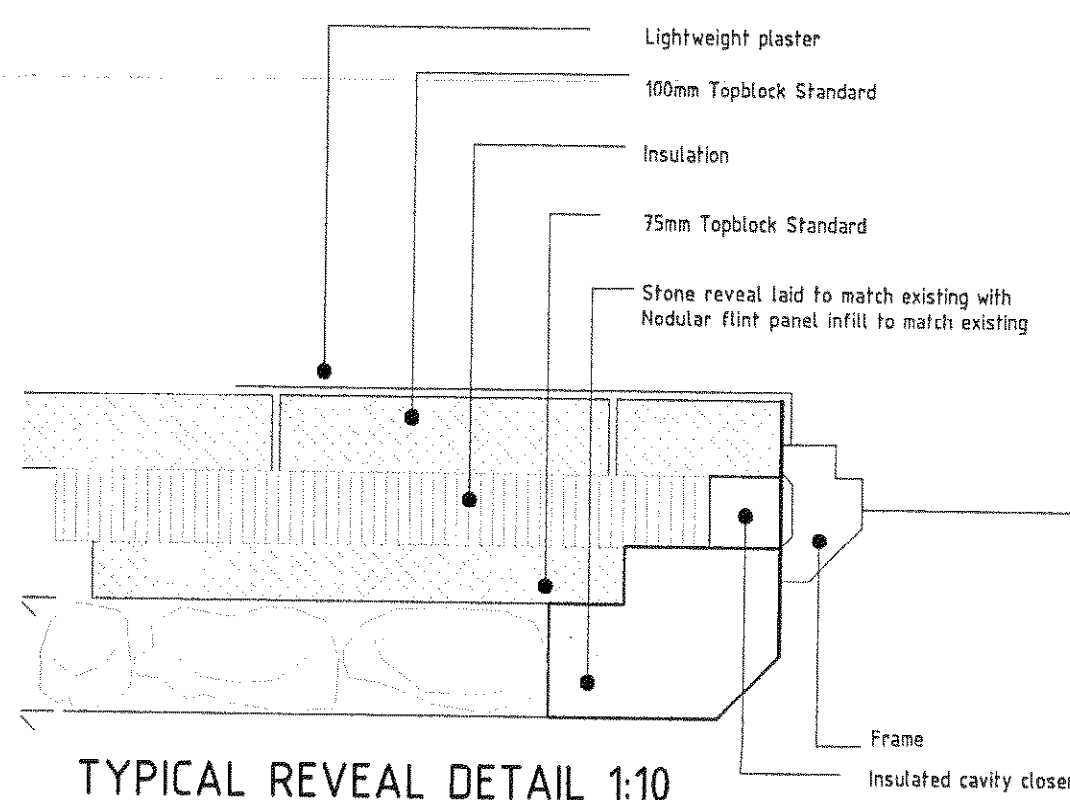
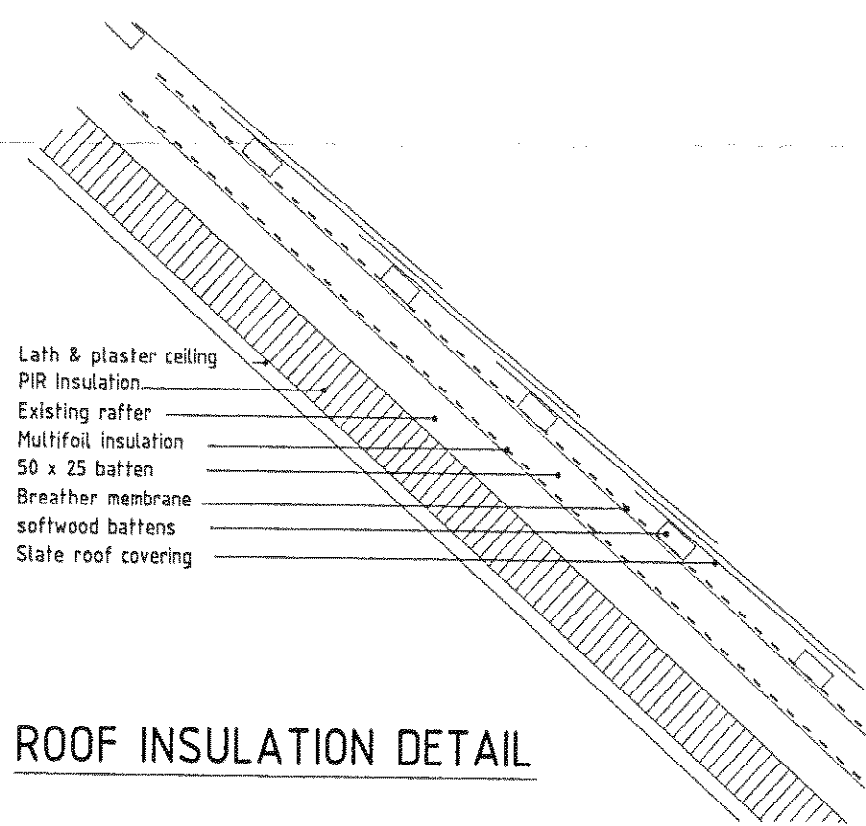
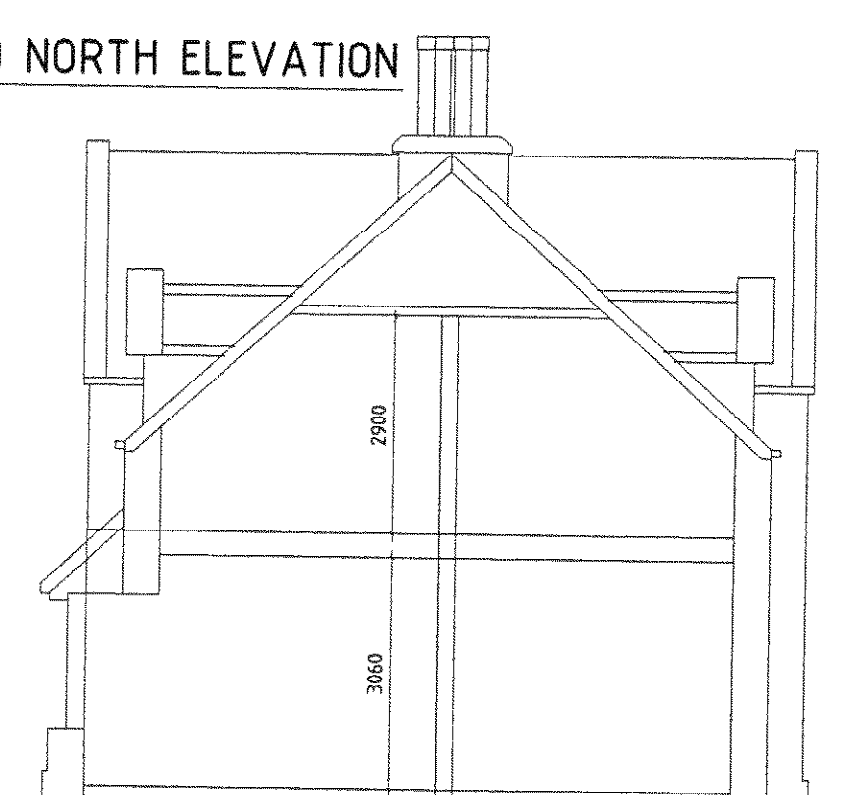
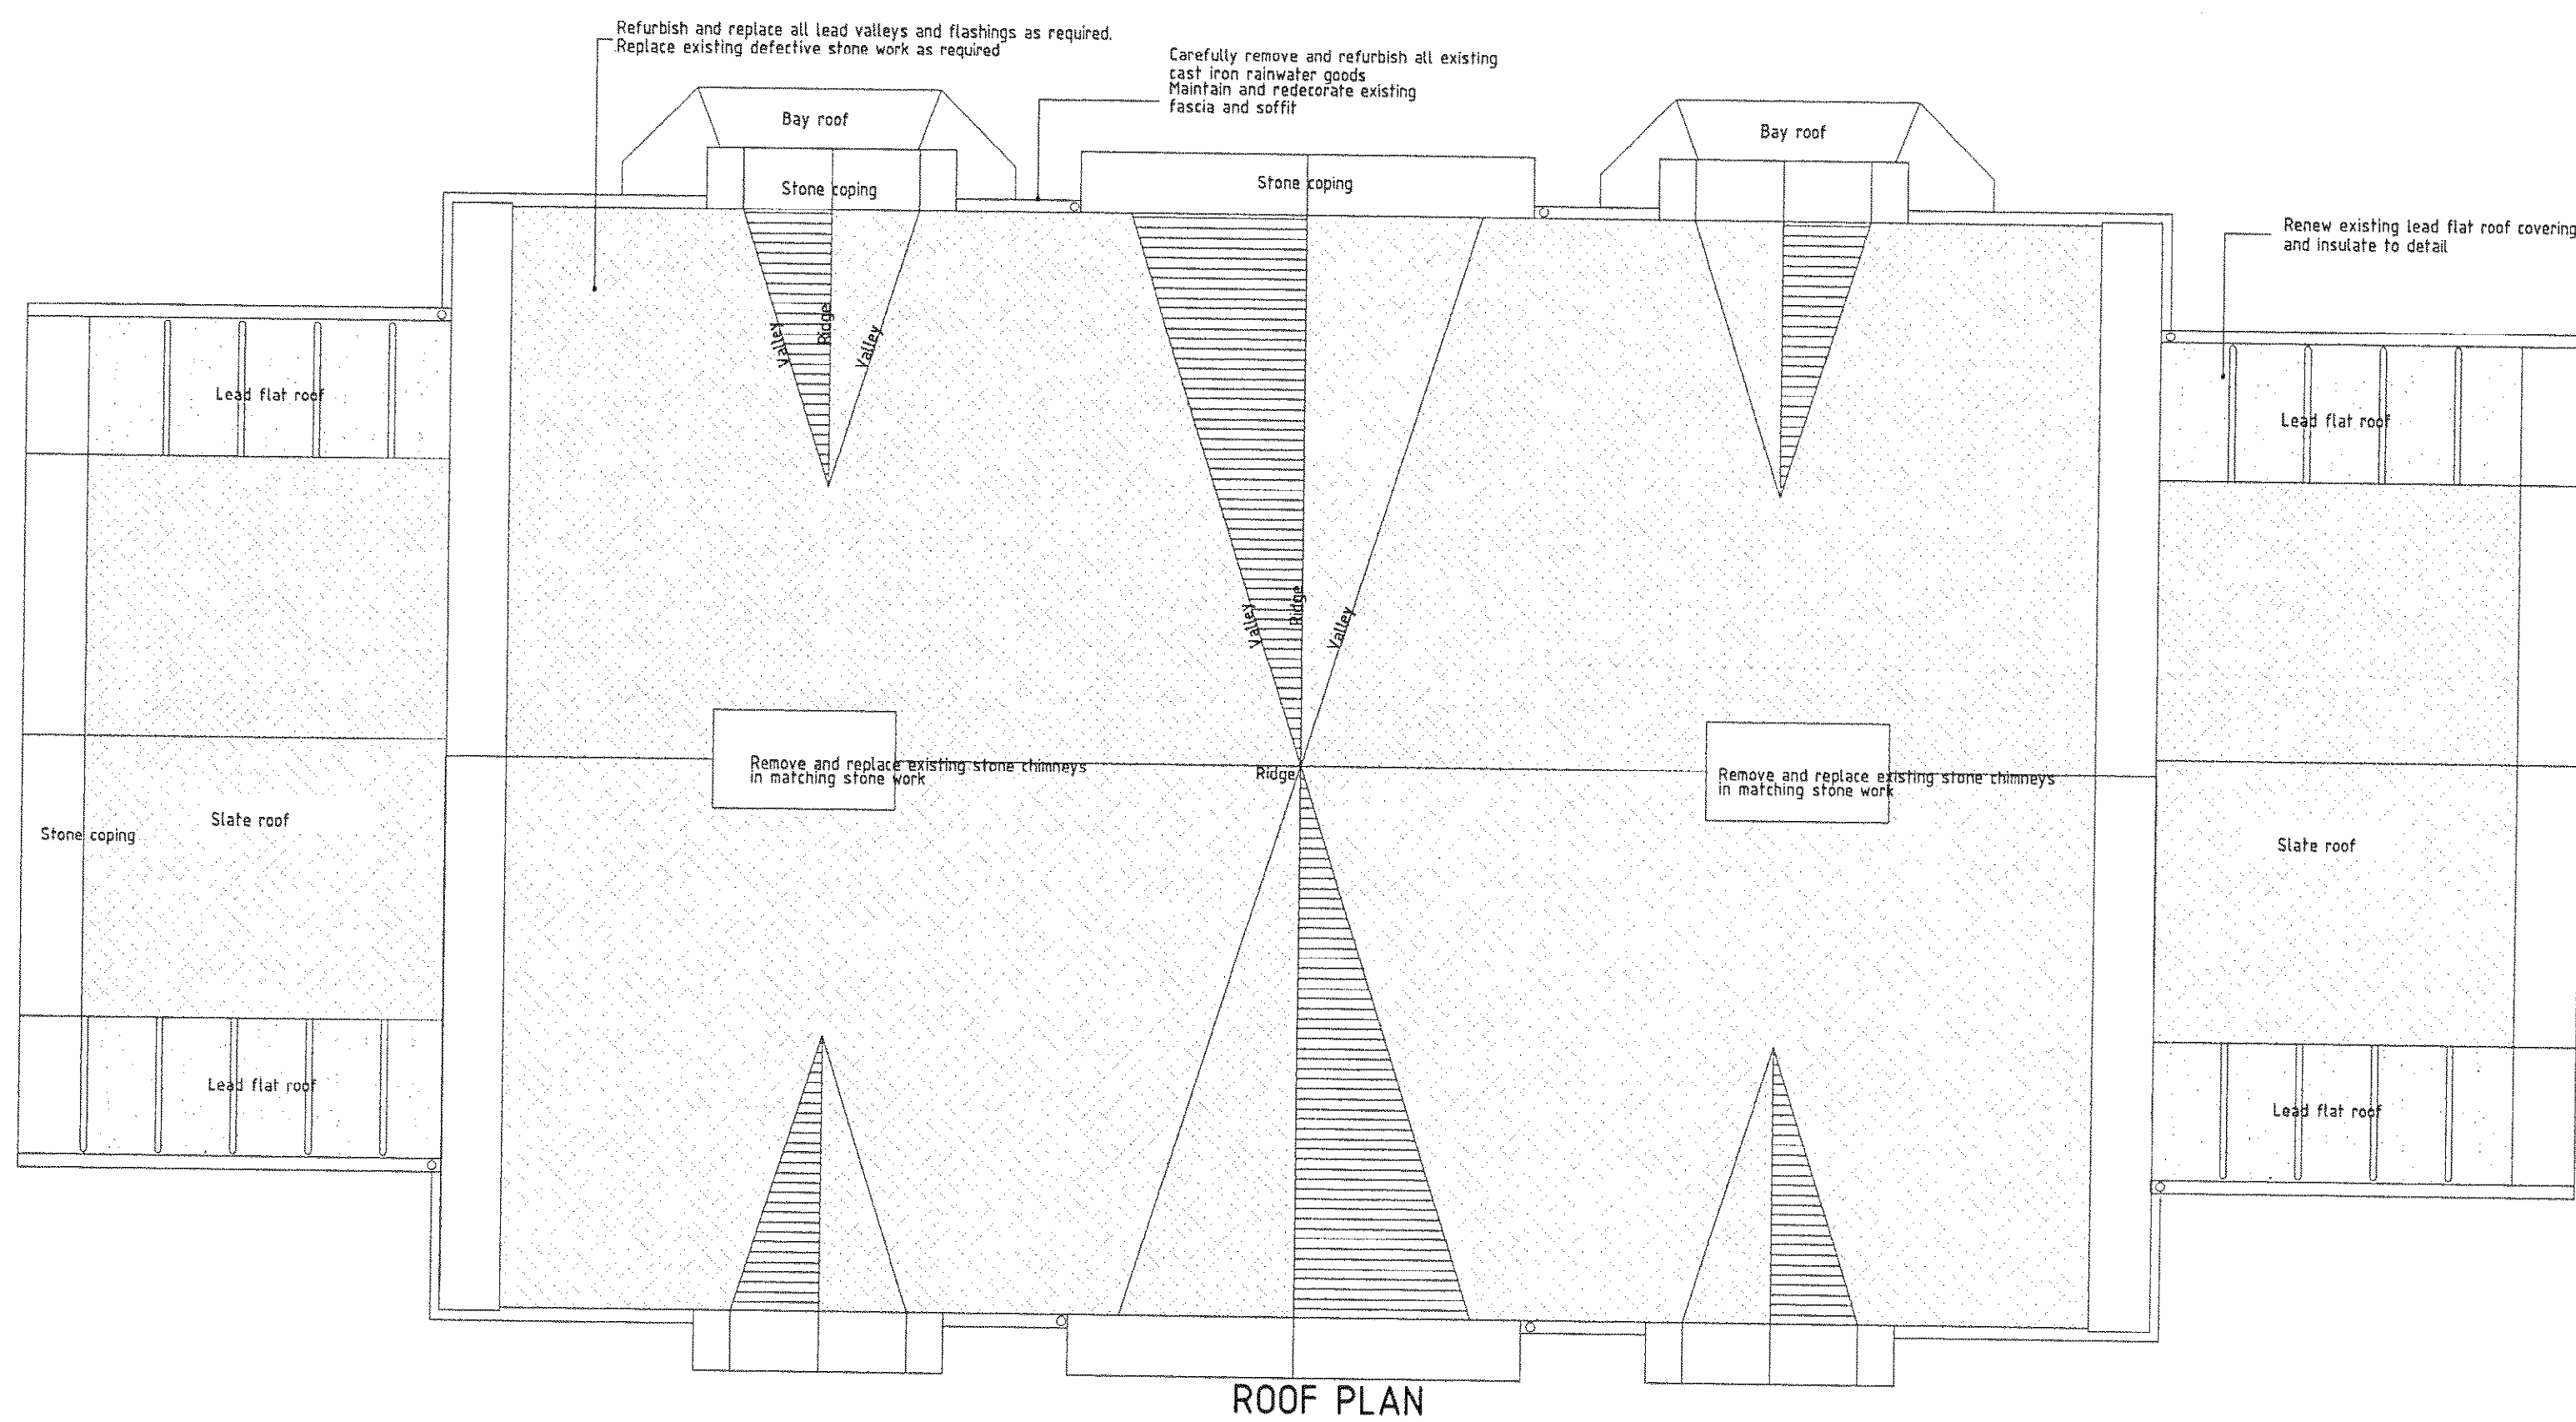
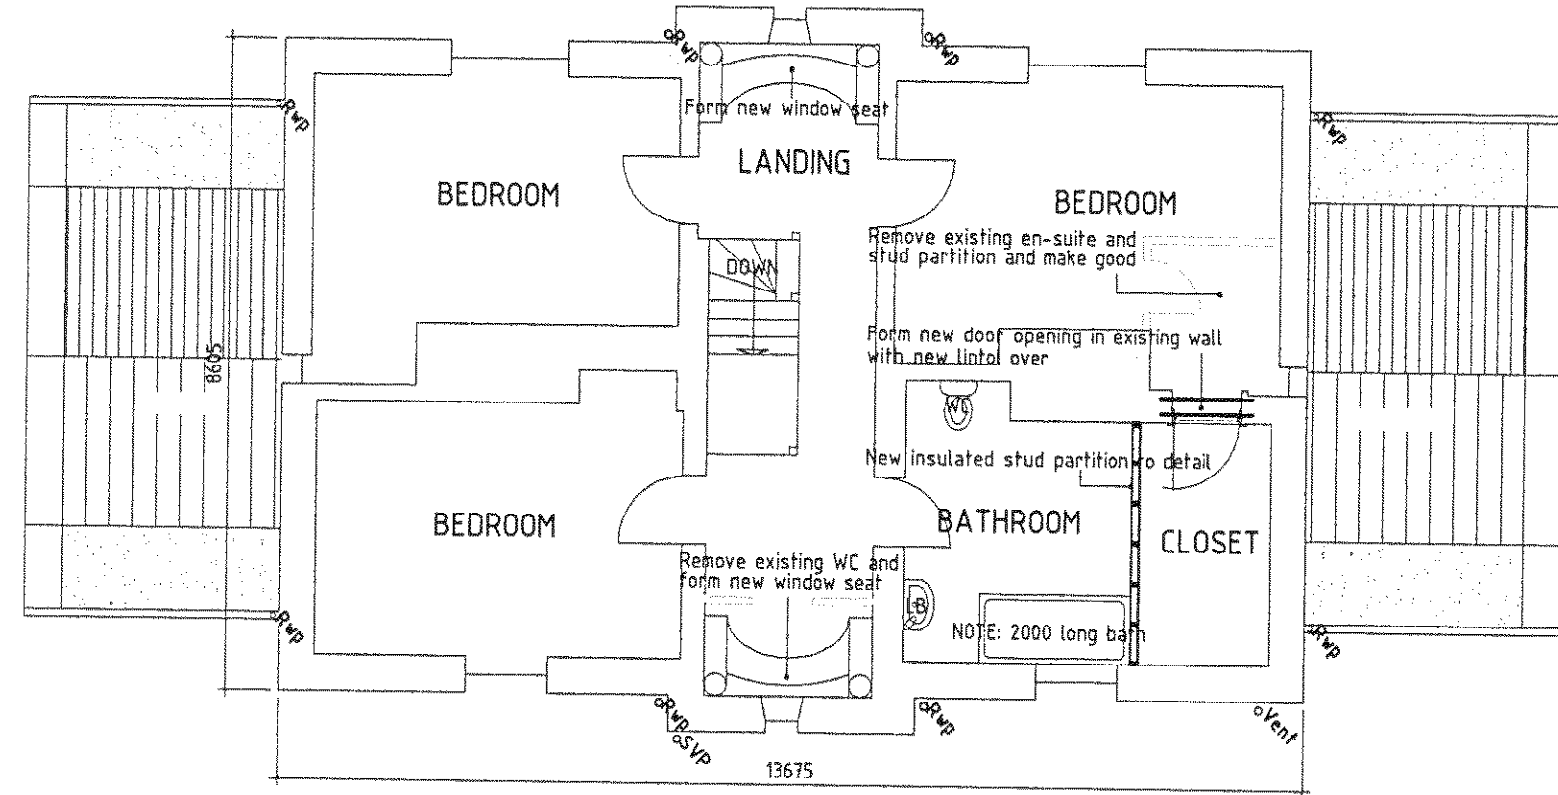


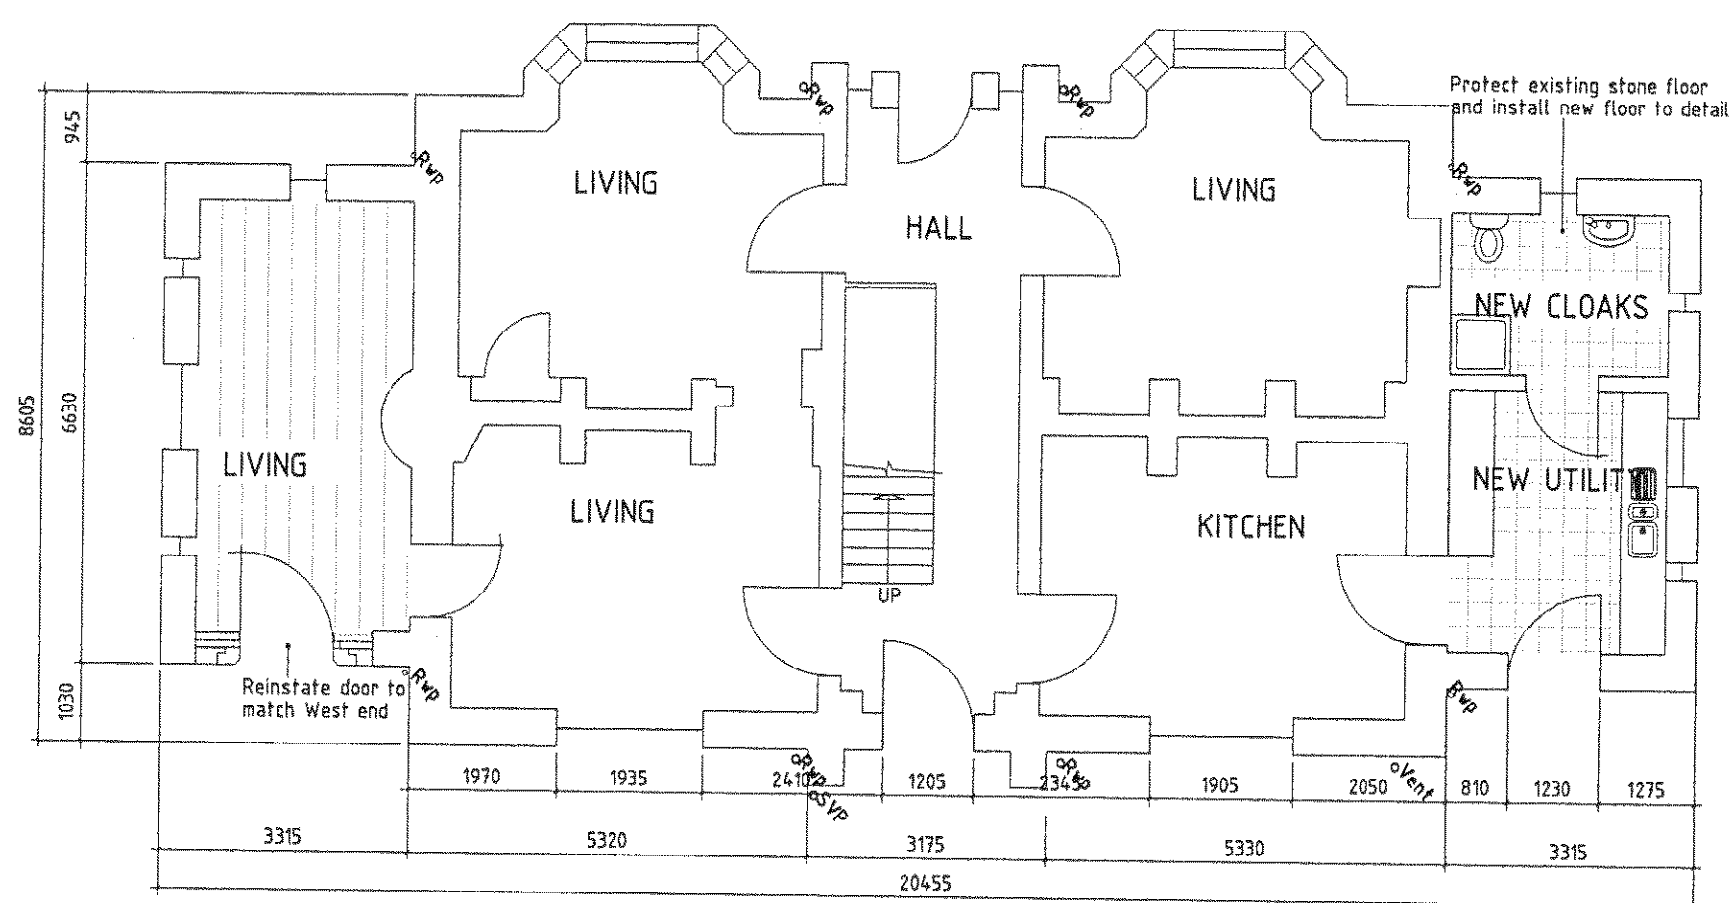

GENERAL NOTES:
This drawing has been prepared for the purposes of Planning and Building Regulation consents only. All measurements to be checked on site prior to commencement of works or fabrication of components. All components to be installed in accordance with manufacturers instructions. Any work carried out prior to obtaining the necessary Local Authority and/or Building Control consents is entirely at the owners/builders own risk. Any variations from the approved plan must be agreed with the Local Authority prior to implementation. The property owner is reminded that he/she may have obligations under the Health and Safety Regulations, The Party Wall Act and that there may legal covenants relevant to extending or altering the property. Room sizes are indicative only and may vary subject to site conditions. Where structural steelwork is being used, the fabricator must check all dimensions and details prior to fabrication. Where Roof trusses are being used the truss manufacturer must check all dimensions and details prior to fabrication. Gas, electricity and water incoming mains supplies have not been traced. If in doubt as to their location consult the appropriate provider. This drawing should be read in conjunction with the accompanying notes and structural calculations where appropriate.

Builder:		
B	18 Feb 2010	Minor alterations
A	11 Feb 2010	Internal alterations
Rev:	Date:	Description:
Site Address: THE DAIRY HOUSE HOME FARM MILL ROAD ARUNDEL BN18 9PA		
Client: THE NORFOLK ESTATE		
Job: PROPOSED RE-ROOFING AND ALTERATIONS		
Drawing Title: GENERAL ARRANGEMENT & DETAILS		
Drawn:	RB	Chkd:
Copyright: © Roland Boxall MBEEng MRICS MIAS		
Job No:	91041	Plot size: A1
Date:	December 2009	Scale: 1:100 150 1:10
Portal No:	PP- 0091689	Dwg. No: 910414B