




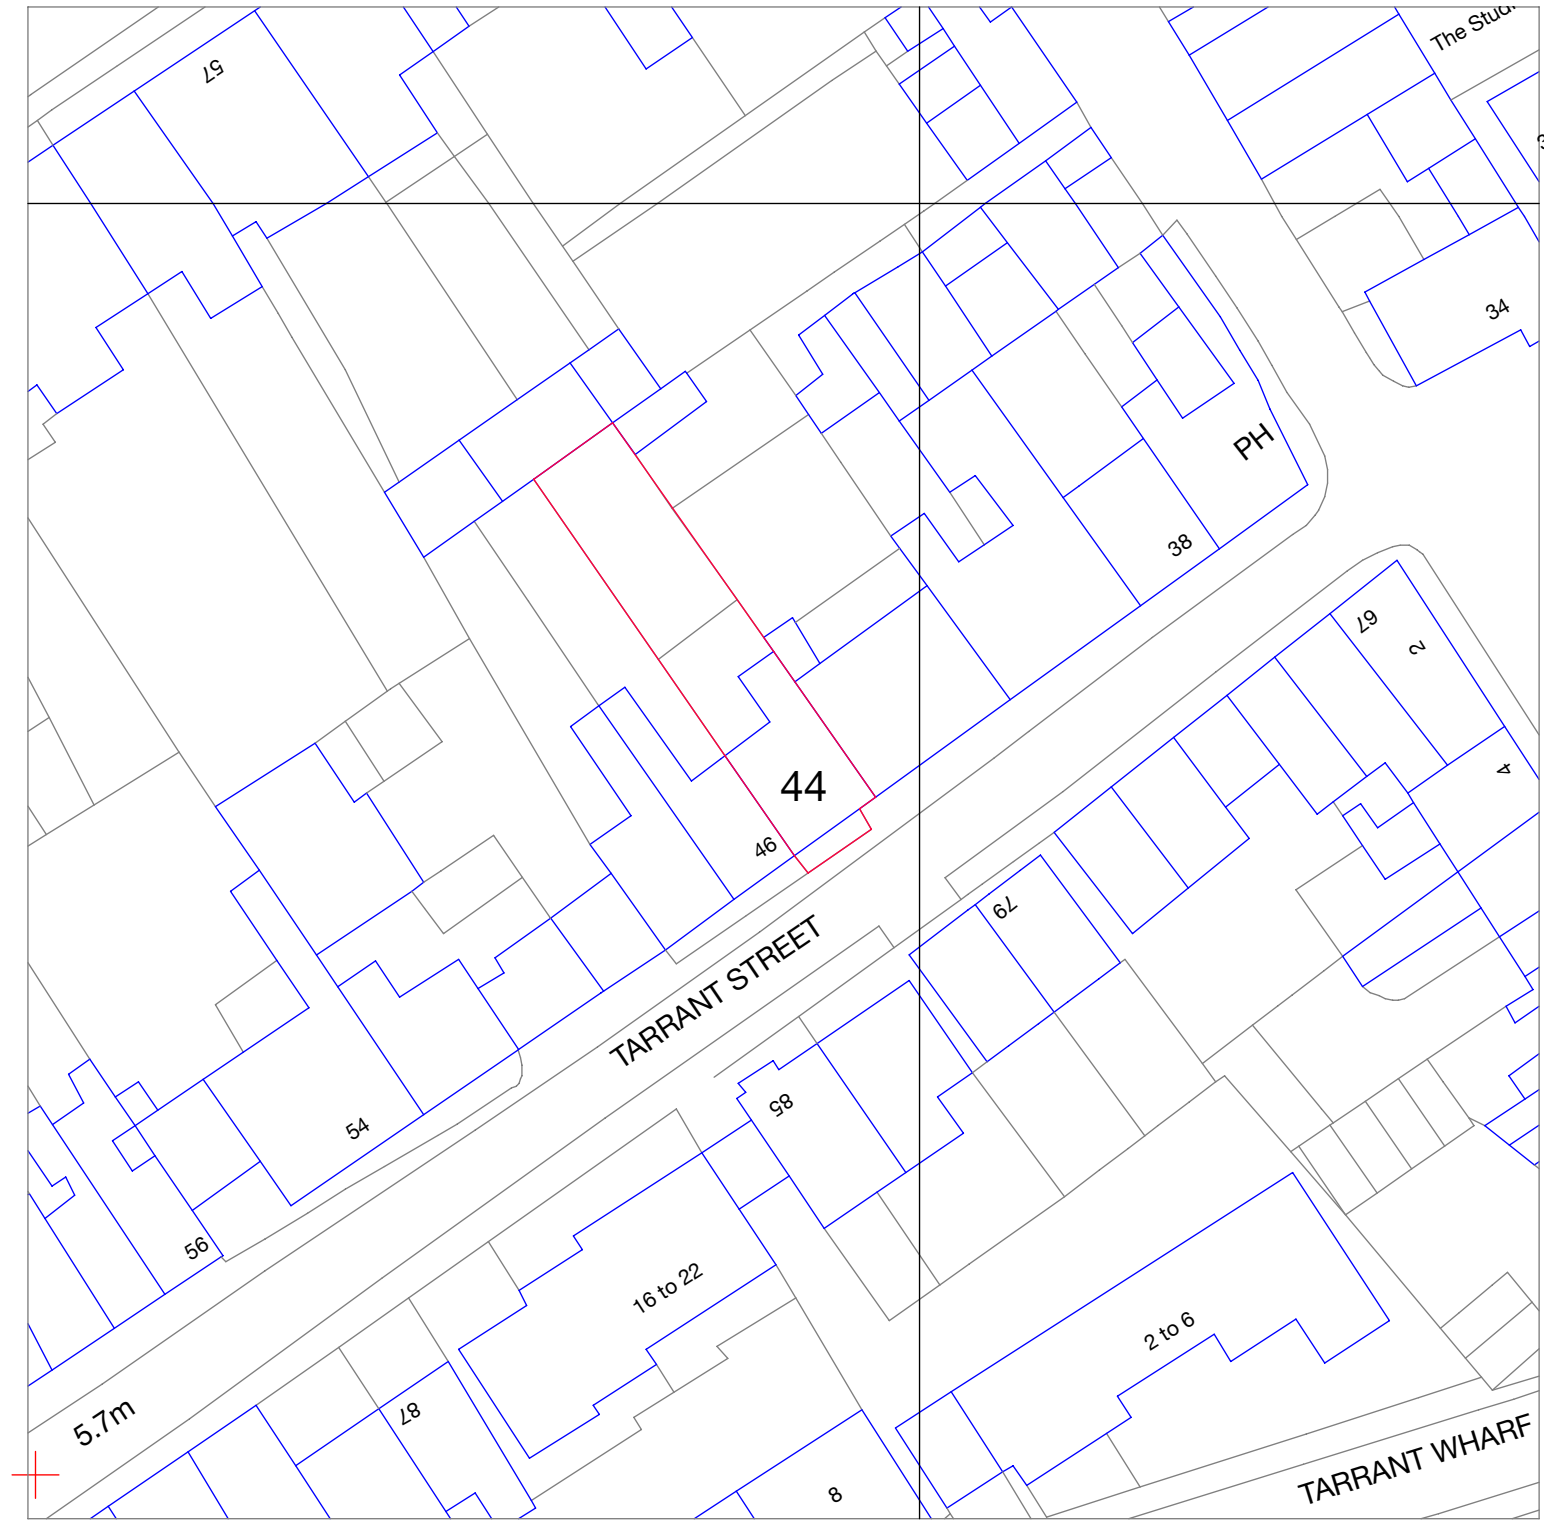

Block Plan 1:500

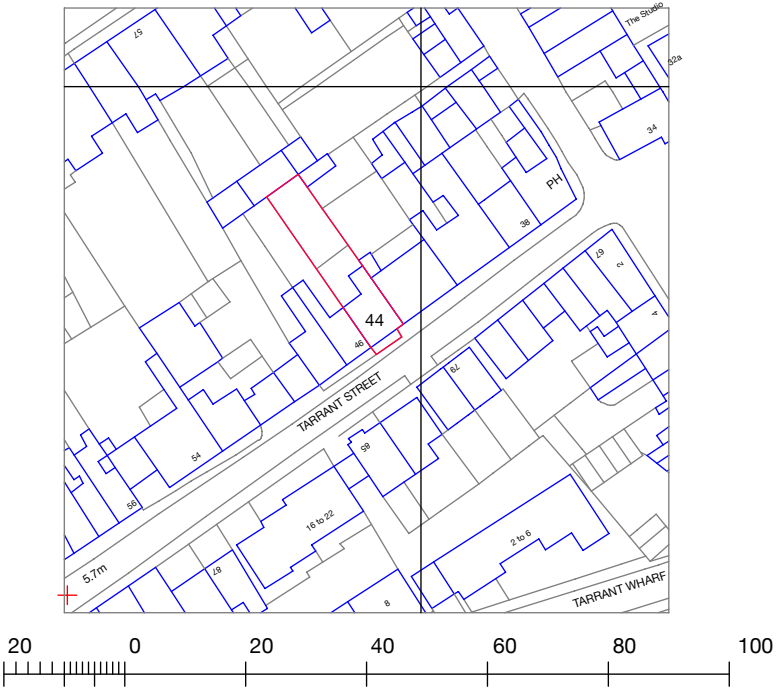

Location Plan 1:1250

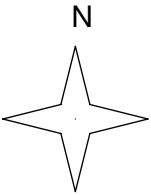

Chartered Surveyors

Norton Studio, School Lane
Arundel, West Sussex
BN18 9DR
tel: 01903 885444



email: info@a-fuller.co.uk
www.andrewfuller.co.uk

Job Title	44 Tarrant Street, Arundel		
Client	Mr & Mrs N Field		
Drawing Name	Location and Block Plans		
Drawing Status	Planning		
Drawn by	AF	Date	Oct
Checked by		Date	
Drawing Scale	1:500 and 1:1250 at A1		
Drawing No	171164/ 05	Status	Revision
			B

This drawing is the property of Andrew Fuller Associates and is not to be copied reproduced, retained or disclosed to any unauthorised person either wholly or in part without prior consent. Do not scale from this drawing except for Planning purposes. Use all figured dimensions only. All figured dimensions to be checked on site prior to construction. All discrepancies, errors and omissions to be reported to Andrew Fuller Associates prior to construction. Layout and dimensions of existing building to be checked on site.