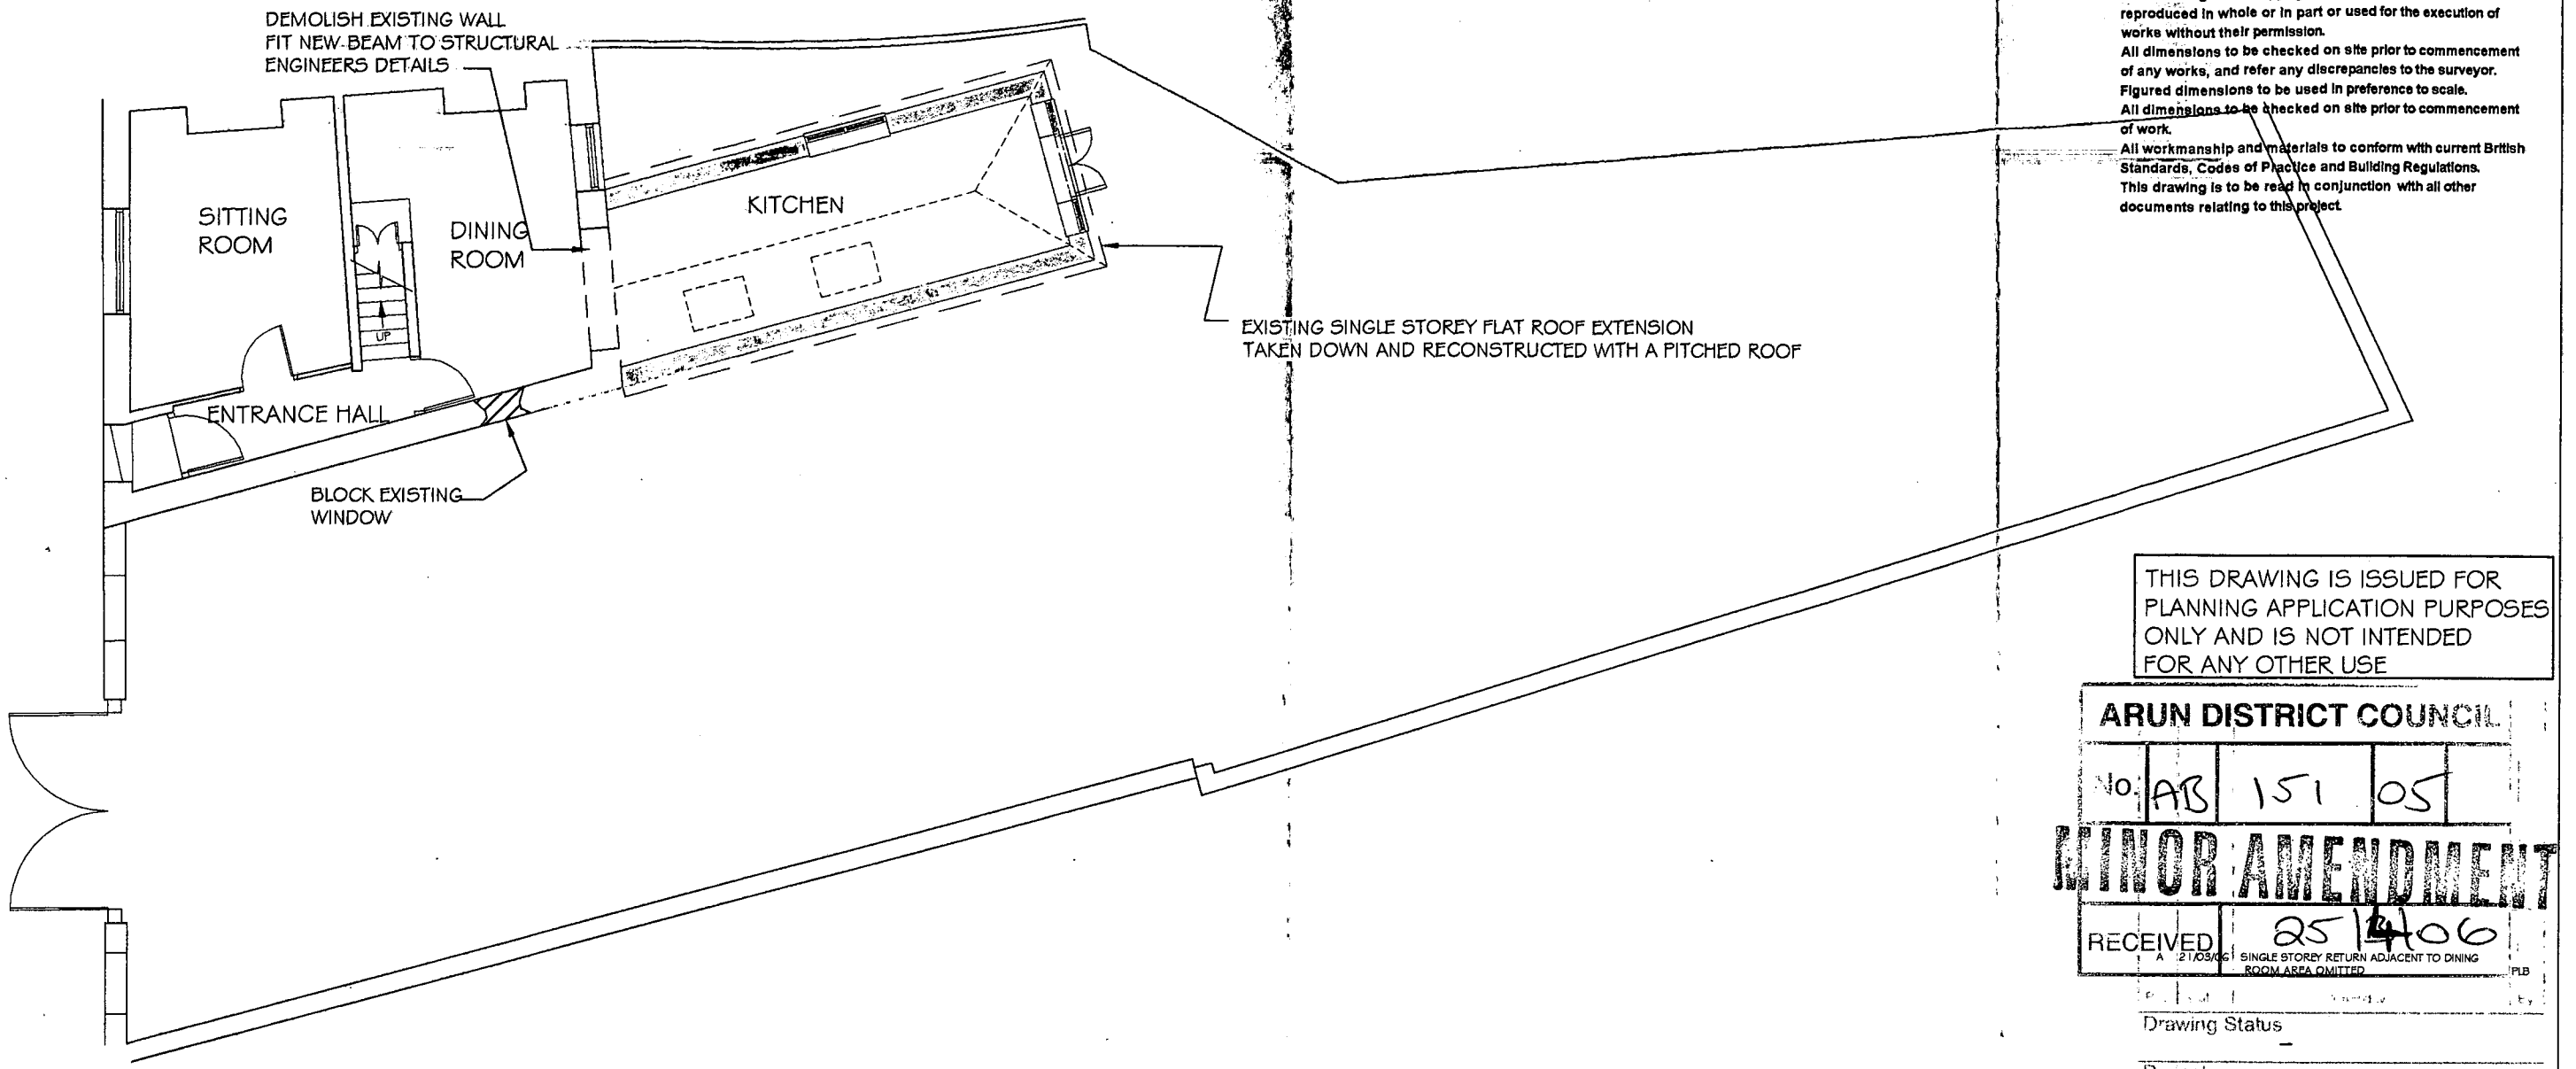

GROUND FLOOR

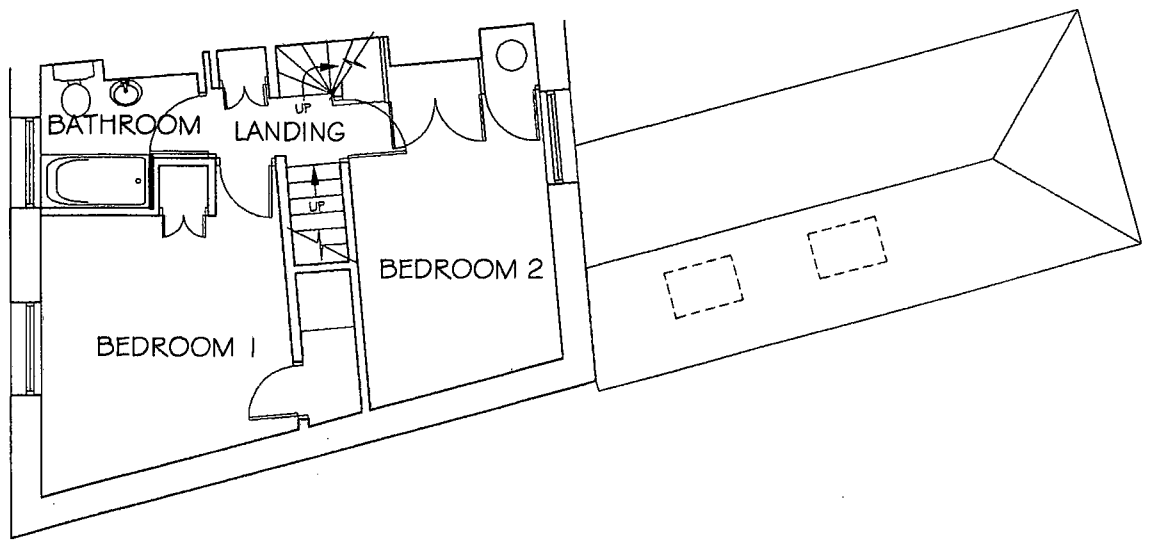

FIRST FLOOR

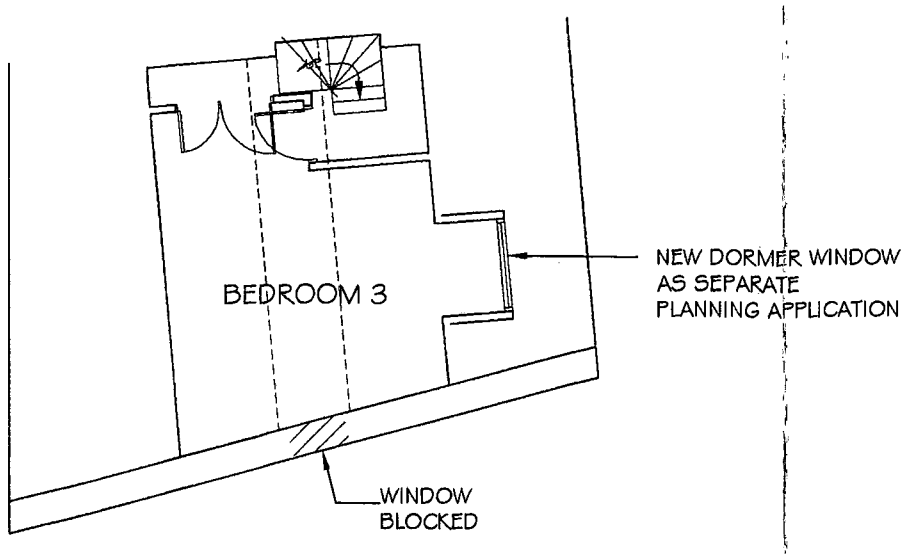

SECOND FLOOR

NOTES

This drawing is the copyright of Cluttons and must not be reproduced in whole or in part or used for the execution of works without their permission.
All dimensions to be checked on site prior to commencement of any works, and refer any discrepancies to the surveyor.
Figured dimensions to be used in preference to scale.
All dimensions to be checked on site prior to commencement of work.
All workmanship and materials to conform with current British Standards, Codes of Practice and Building Regulations.
This drawing is to be read in conjunction with all other documents relating to this project.

THIS DRAWING IS ISSUED FOR PLANNING APPLICATION PURPOSES ONLY AND IS NOT INTENDED FOR ANY OTHER USE

ARUN DISTRICT COUNCIL
No. AB 151 05
MINOR AMENDMENT
RECEIVED 25/4/06

A	21/03/06	SINGLE STOREY RETURN ADJACENT TO DINING ROOM AREA OMITTED	PLB

Drawing Status
-

Project
2 ORCHARD PLACE
ARUNDEL, WEST SUSSEX

Client
ANGMERING PARK ESTATE TRUST

Drawing
PROPOSED FLOOR PLAN

Drawn By
rjp

Date: NOV 05 Scale: 1:100

Drawing No: 4816-05 Rev: A

CLUTTONS
Project and Building Consultancy

Cluttons LLP, 1 London Road
Arundel, West Sussex BN18 9BH
Tel: 01903 882213 Fax: 01903 882764

ARUN DISTRICT COUNCIL:AB/151/05/ 17/11/2005