ARUN DISTRICT COUNCIL:AB/151/05/ 17/11/20

Marshall Macvean
CHARTERED BUILDING SURVEYORS
10 Woodbridge Road
Guildford
Surrey
GU1 4PU
Telephone 01483 450452
Facsimile 01483 537255
Email adm@marshallmacvean.co.uk

Client: J C Boxall Ltd

Site: 2 Orchard Place Arundel

Project: Replacement Extension, Alterations and New House

Title: Proposed Floor Plans

Date: 3.1.07 | Scale: 1/50

Dwg No: 204.1 | Rev: | Drawn By: AM


See also engineer's details

ARUN DISTRICT COUNCIL
No. AB 151 05
MINOR AMENDMENT
RECEIVED 26-2-07


NOTE · All external dimensions are structural sizes

Rev	Change	Date


Levels
10 097 existing
10 097 proposed

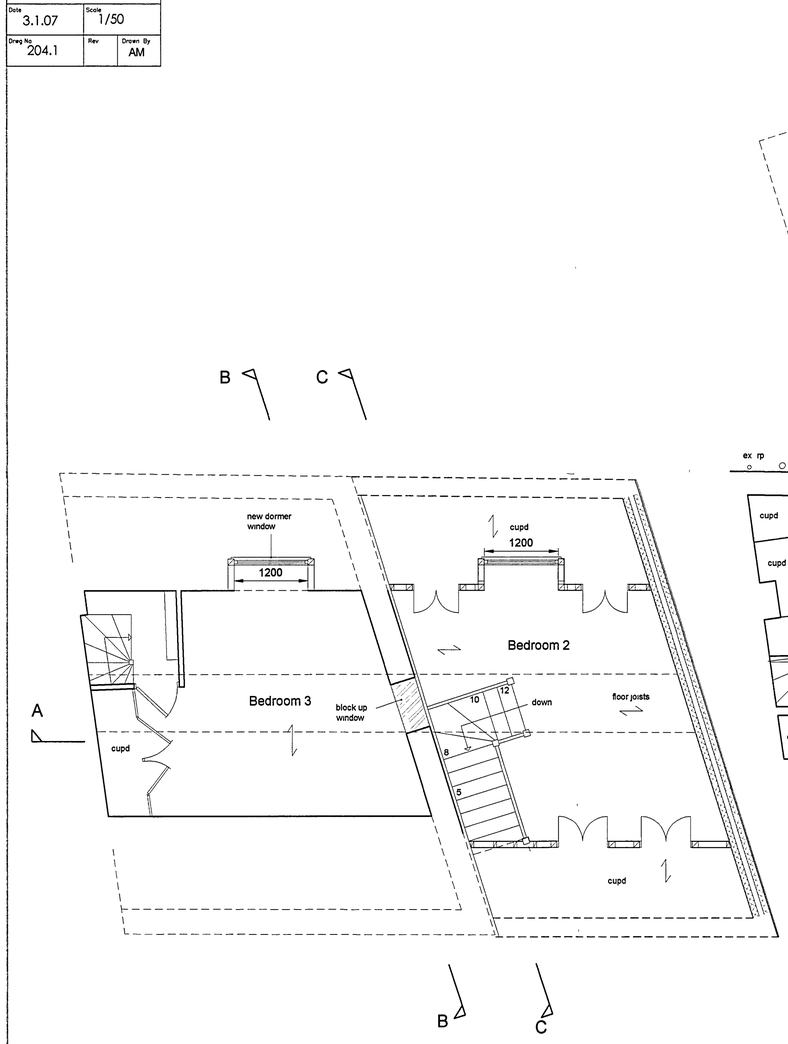

SECOND FLOOR

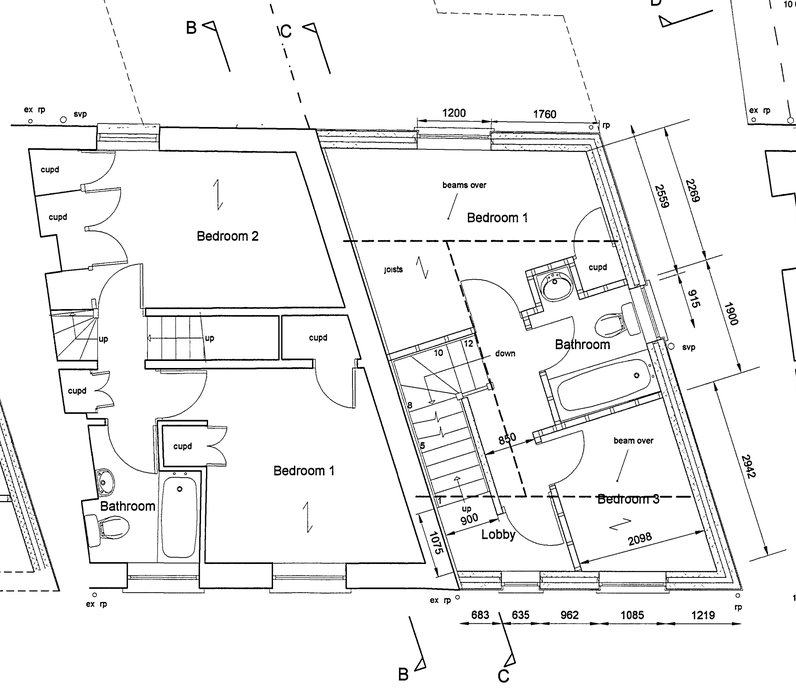

FIRST FLOOR

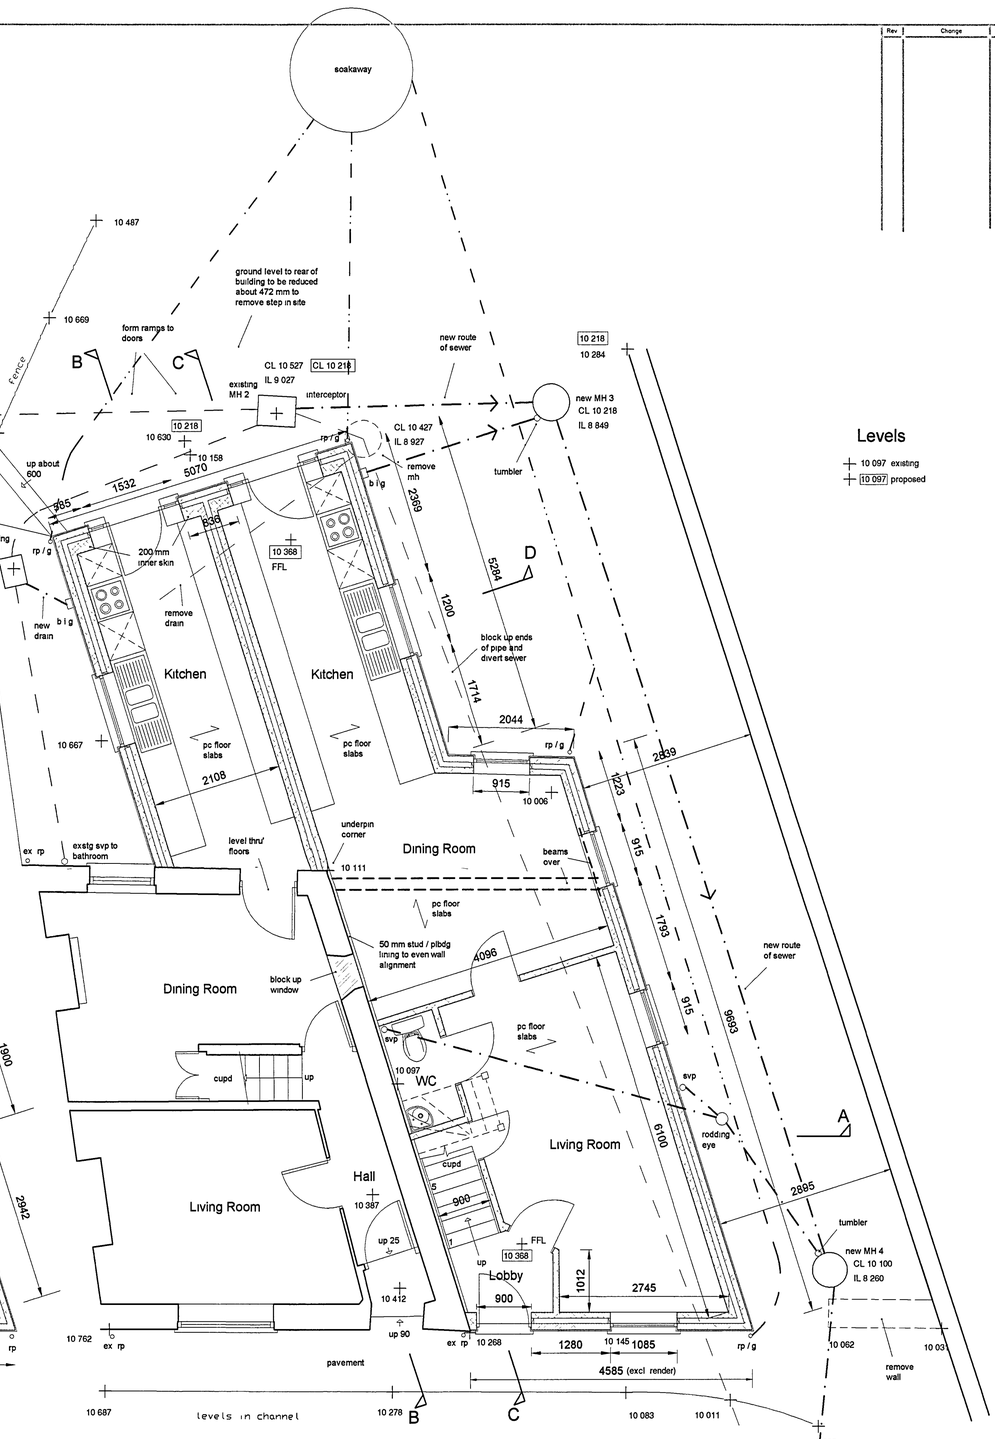

GROUND FLOOR

No. 2 New House | No. 2 New House | No. 2 New House

Orchard Place

Building Regulations