



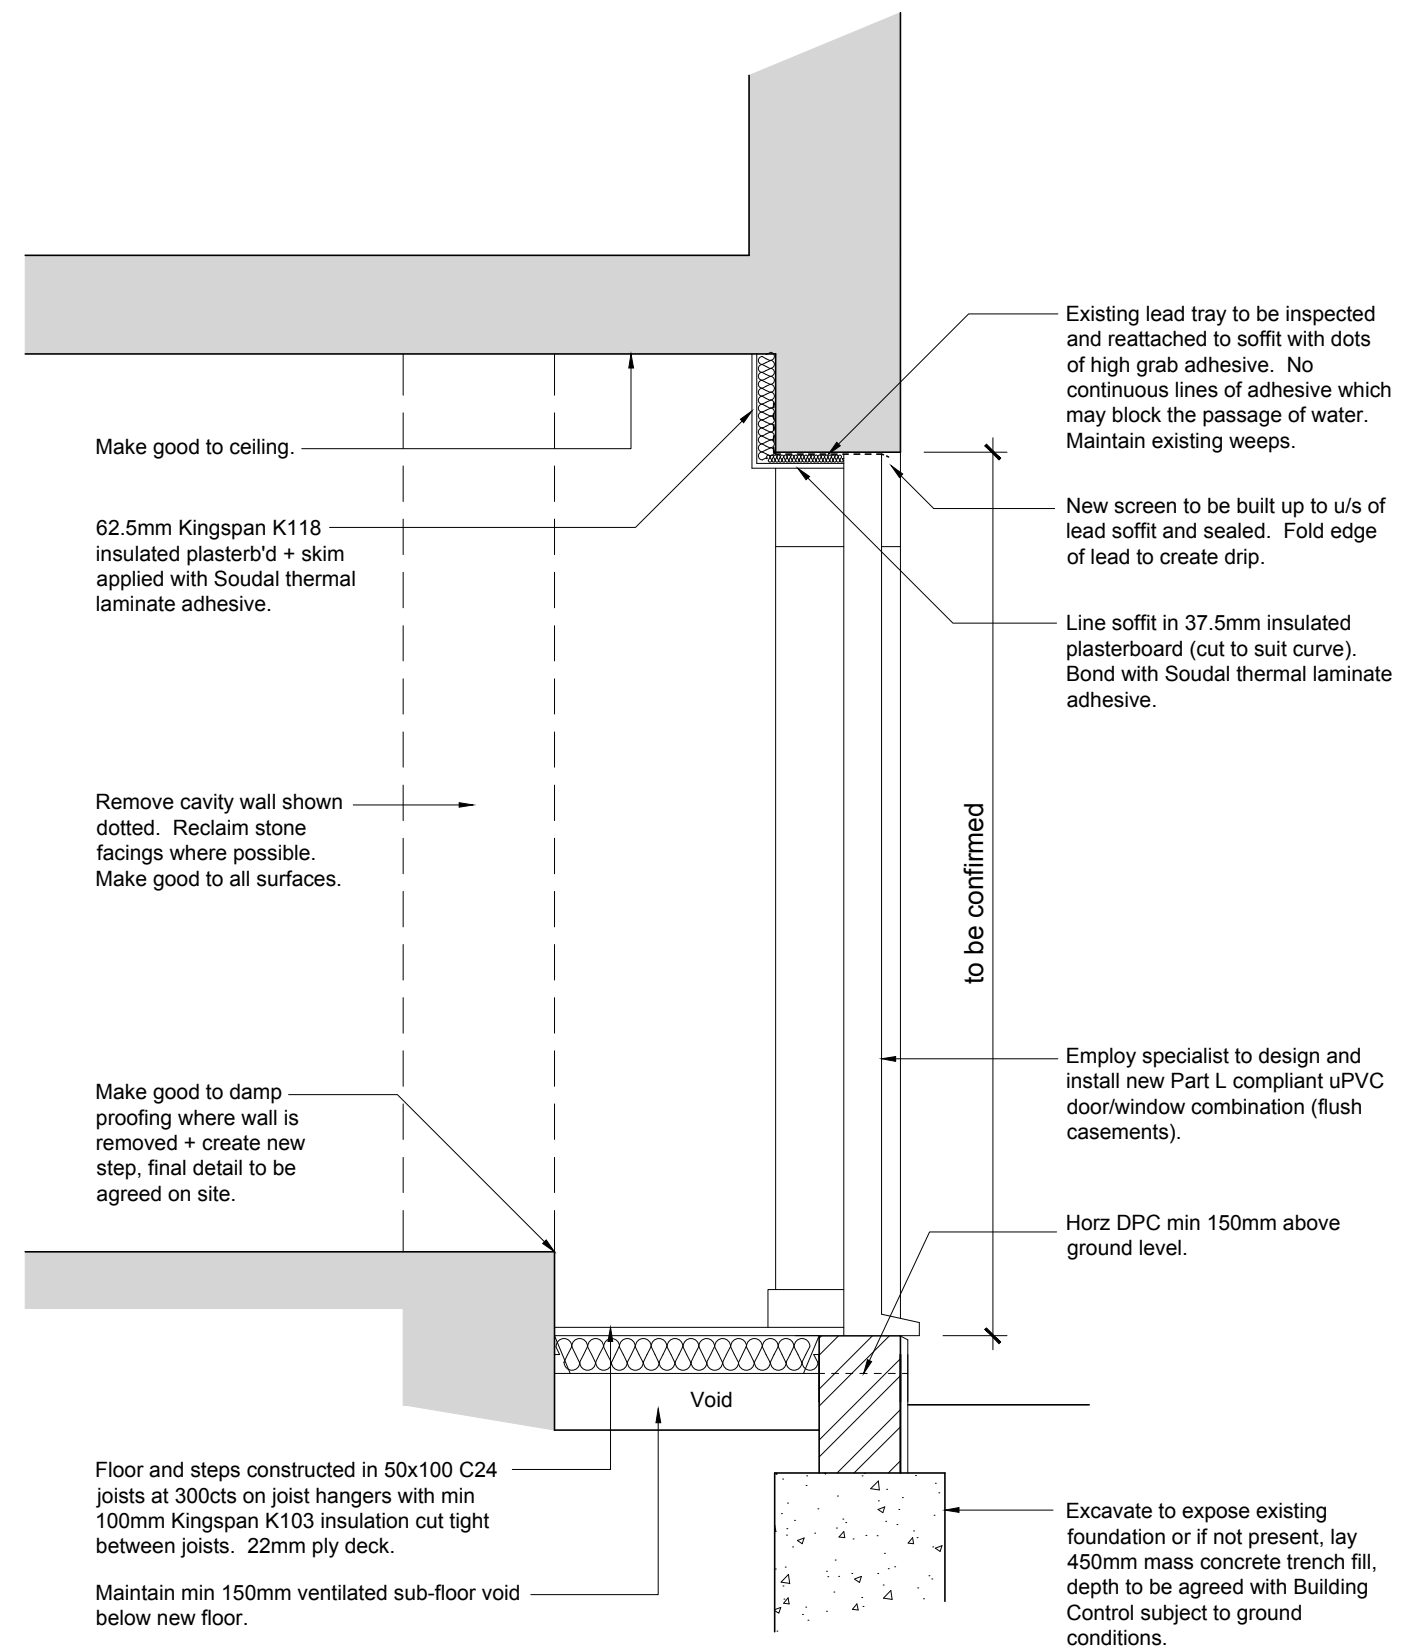

Proposed Section X-X
1:20 @ A3

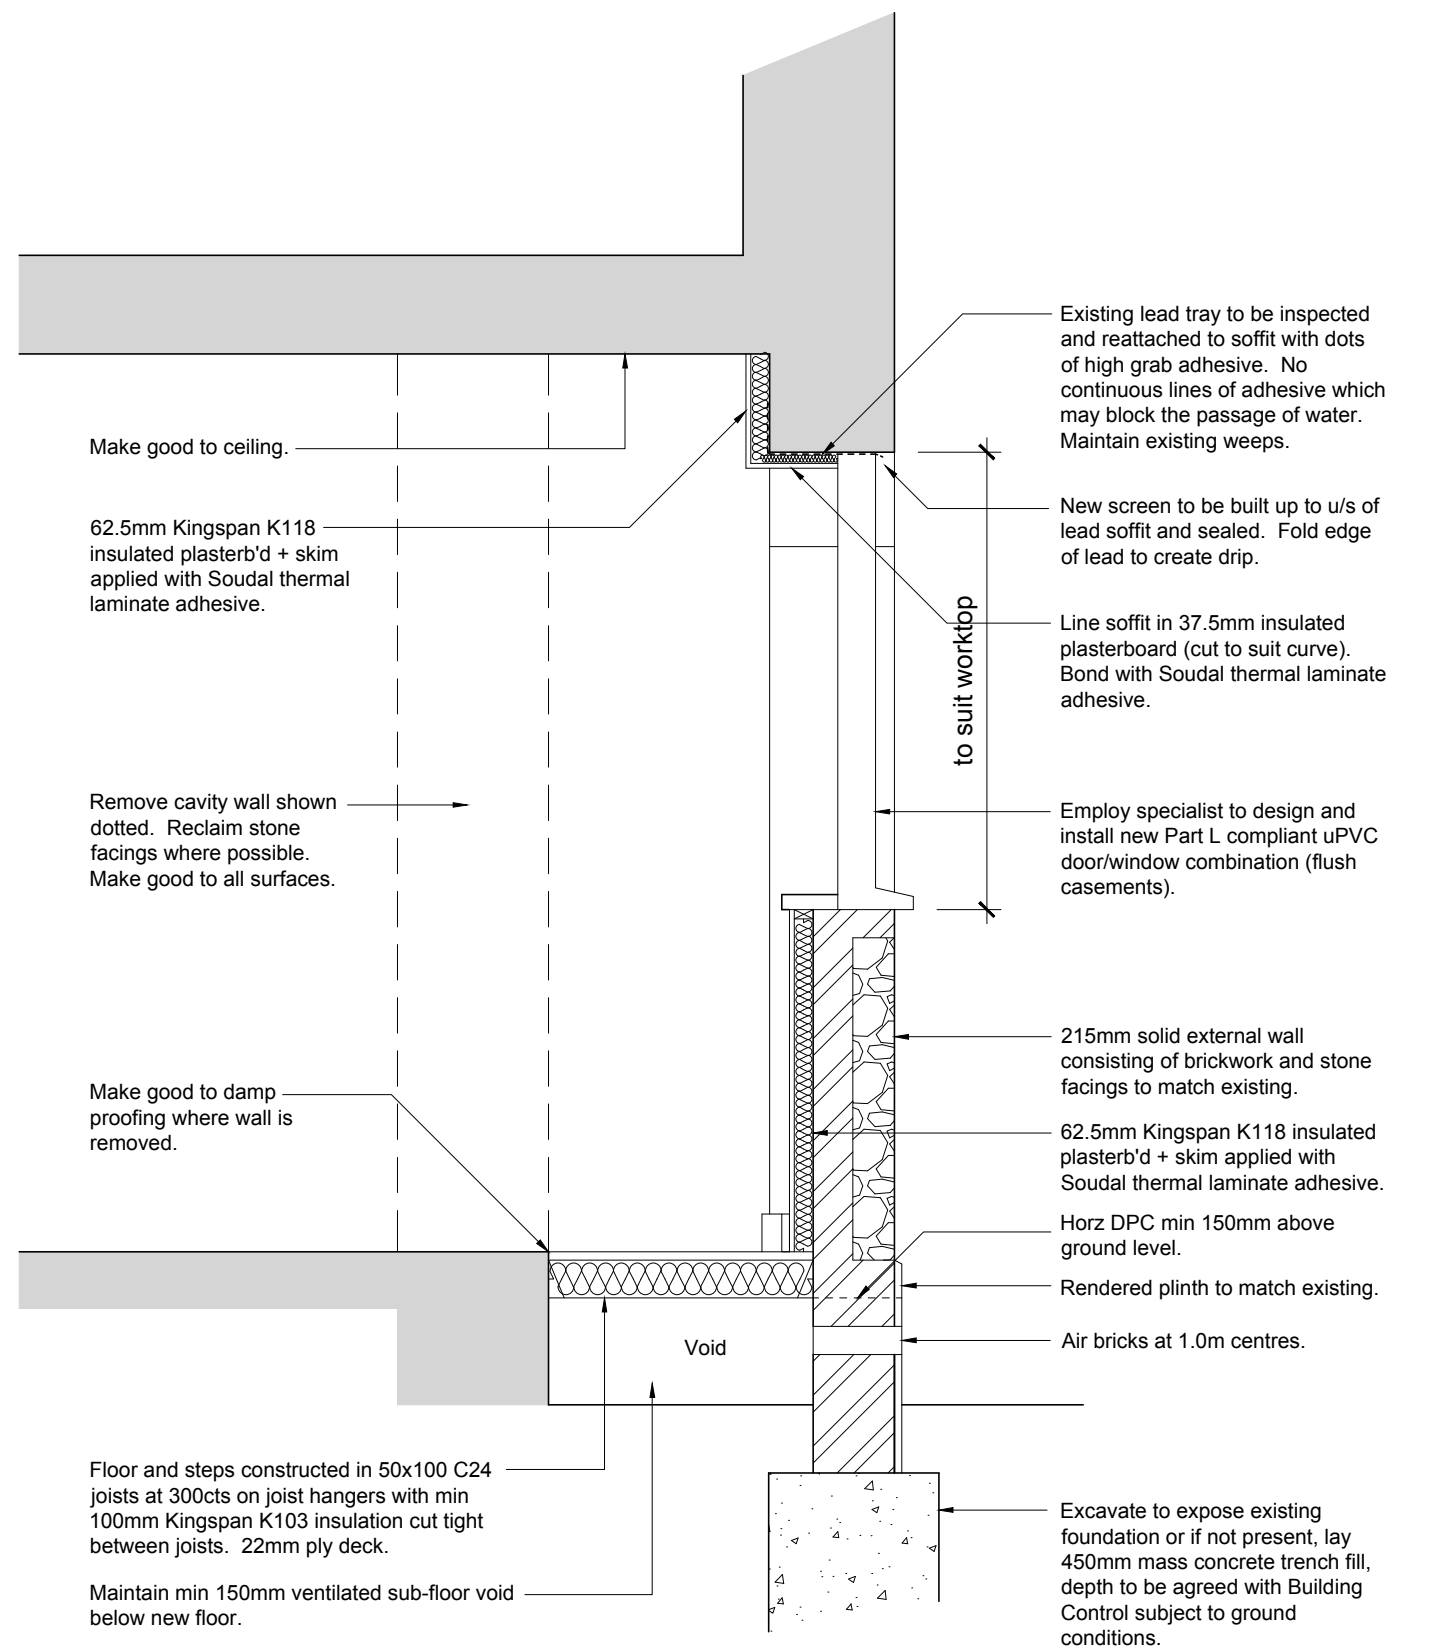

Proposed Section Y-Y
1:20 @ A3

Rev A. 31.12.21 Minor amendments.

client	project	drawing	date	drawn	drawing no	revision
Cliff Durant	Kitchen alterations & new windows at 11 King Street Arundel, BN18 9BJ	Proposed Sections	Nov 21	pd	0352 / 105	A
			scale 1:20 @ A3	CAD file name:		

No dimensions to be scaled from drawing except for planning purposes. The contractor should check all dimensions on site.

Peter Davey Ltd
construction consultants

49 Park Drive
Rustington
West Sussex BN16 3DY
Tel: 01903 773105
Mob: 07941 402217
Email: peterdavey67@btinternet.com