


Aurora II 10KW
external air source heat pump (ASHP)
Scale 1:20

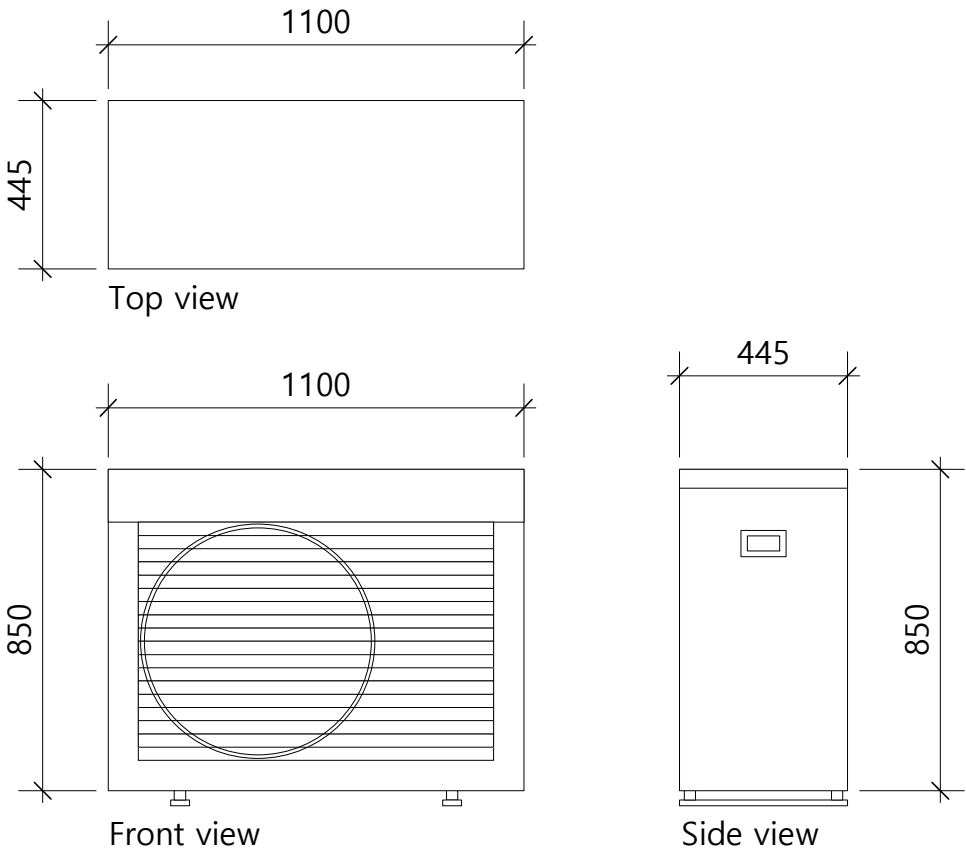

Images to show the Aurora II 10KW
external air source heat pump (ASHP)
Not to scale



For Listed Building Consent

All dims and details to be checked on site prior to any commencement of work. This plan is not a full specification or schedule of work and has been produced solely for the purpose of obtaining the necessary local authority consents/approvals For Party Wall etc. Act 1996 see Government booklet or website.	Status:		Client: Mr & Mrs Graham 17 King Street Arundel West Sussex BN18 9BJ	Revision: A	Project: Air Source Heat Pump Install
	Preliminary	☐ Tender ☐		Scale: 1:100 & 50 @A3	Content: Air Source Heat Pump
	Planning	☒ Construction ☐		Date: Dec 25	
	Building Regulations	☐ As Built ☐		Dwg No: IG003	