
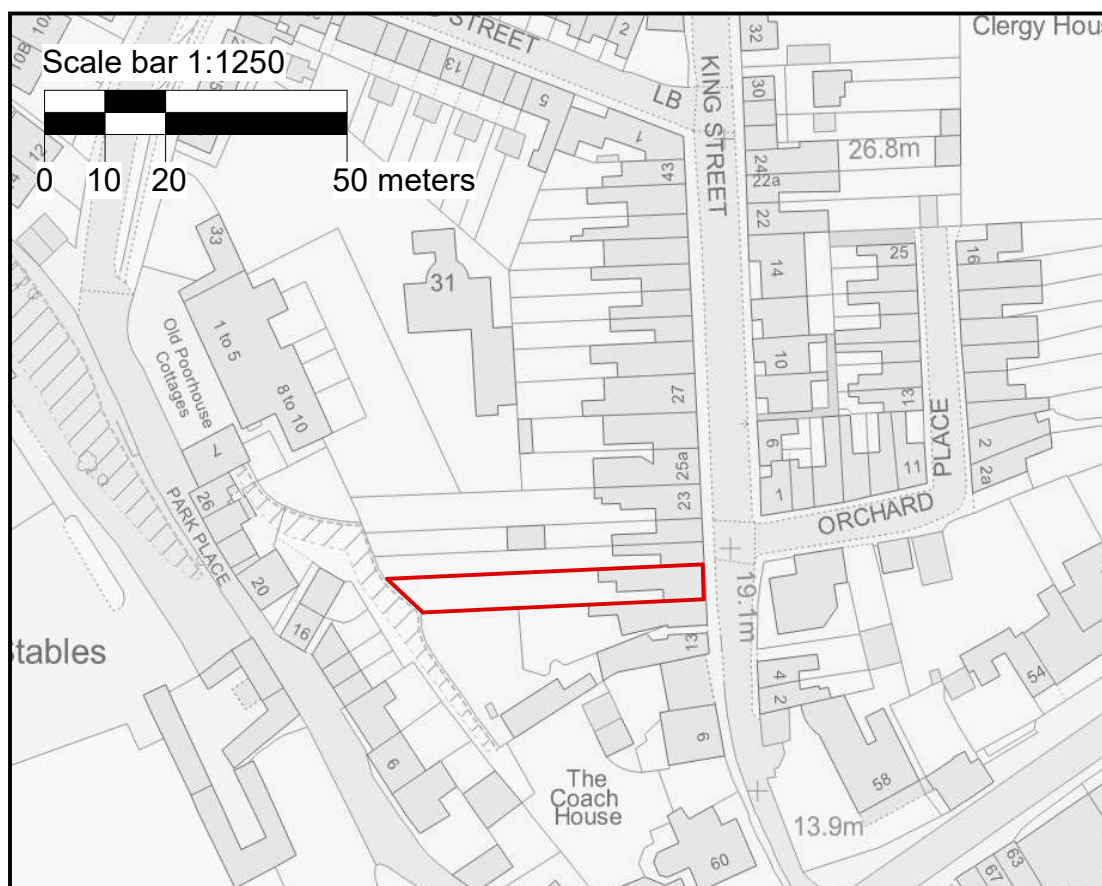


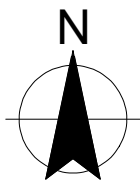

Reproduced from or based upon 2009 Ordnance Survey 1:1250 or 1:2500 mapping with permission of the Controller of HMSO © Crown Copyright reserved. Unauthorised reproduction infringes Crown copyright and may lead to prosecution or civil proceedings

Location Plan (Extract from Ordnance Survey)
Scale 1:1250
Outlined in red shows the boundary of 17 King Street.

All dims and details to be checked on site prior to any commencement of work. This plan is not a full specification or schedule of work and has been produced solely for the purpose of obtaining the necessary local authority consents/approvals For Party Wall etc. Act 1996 see ODPM booklet or website.	Status:		Client:	Revision: A	Project: Air Source Heat Pump Install
	Preliminary	☐ Tender ☐	Mr & Mrs Graham 17 King Street Arundel West Sussex BN18 9BJ	Scale:1:1250@A4	Content: Site Location Plan
	Planning	☒ Construction ☐		Date: Dec 25	
	Building Regulations	☐ As Built ☐		Dwg No: IG1a	