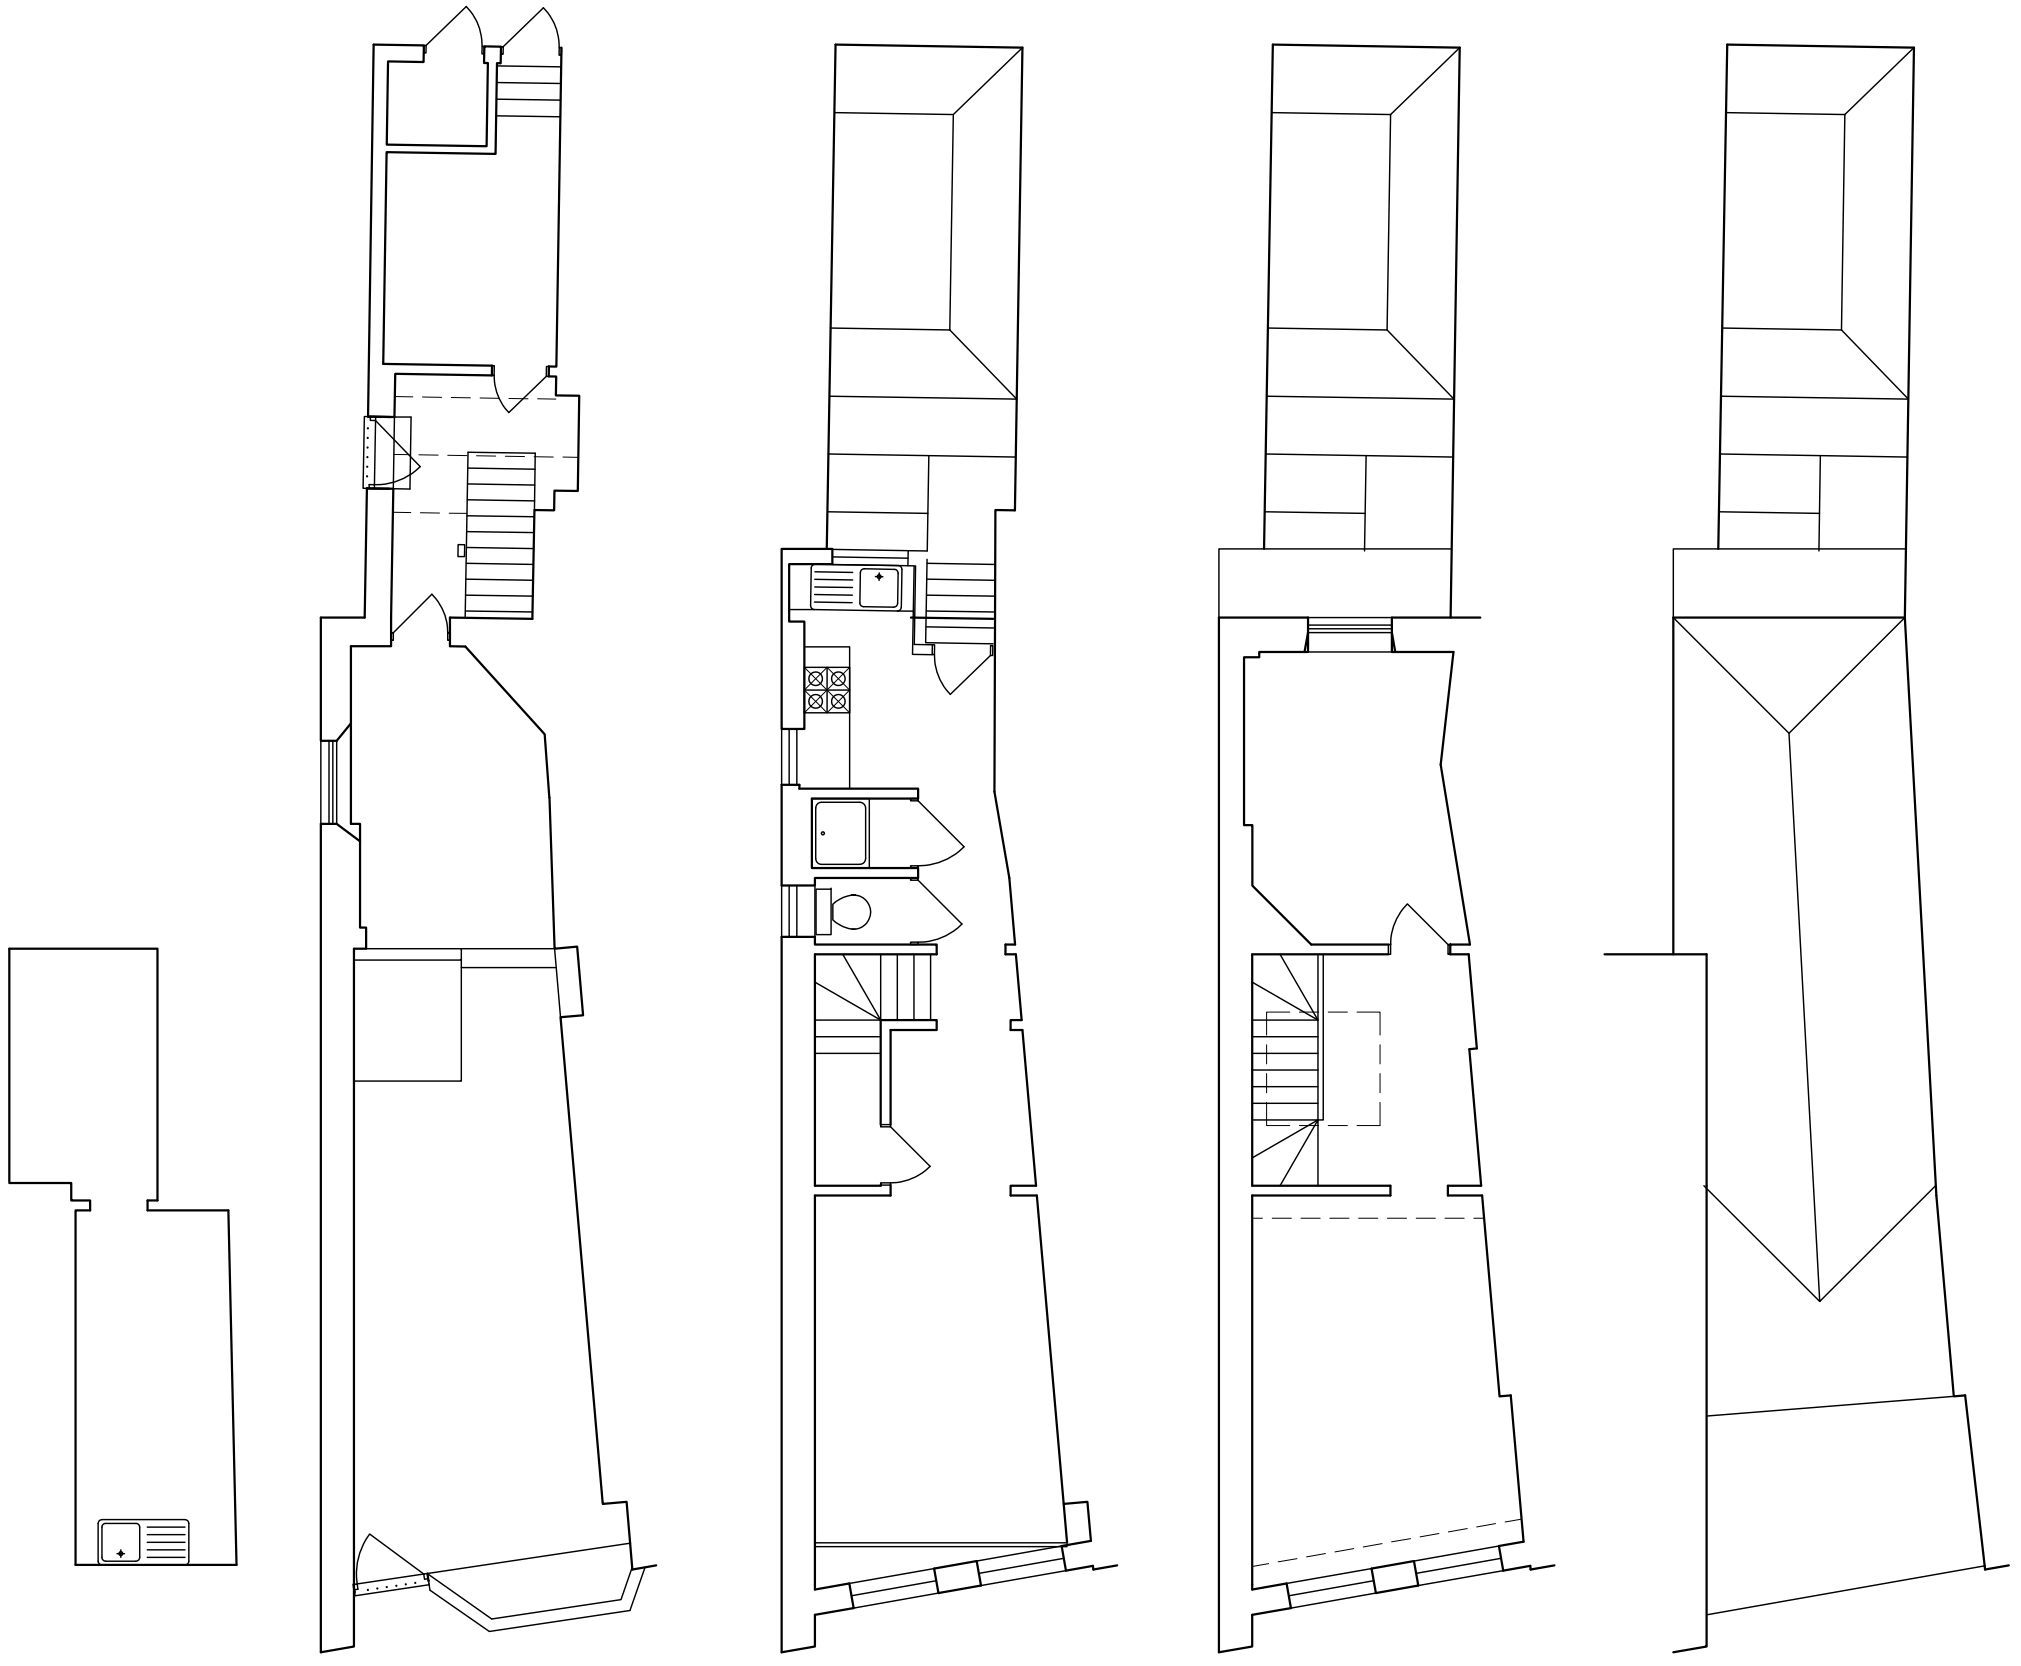

Basement

Ground floor

First floor

Second floor

Roof

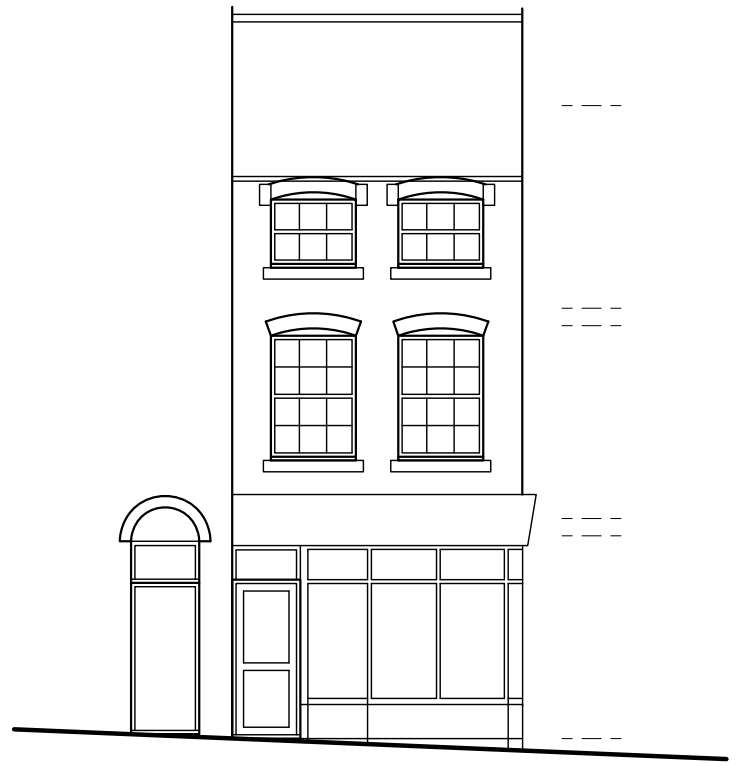

Front elevation

Amendments: –

Bryceson Shaw Associates

Surveyors and Designers

2 Wellesley Court, Fitzalan Road, Littlehampton,
West Sussex BN17 5JW
Tel. 01903 734381 Mobile: 07889 651301
E-mail: brycesonshaw@btinternet.com

Project:

Proposed veterinary surgery; 24 High Street, Arundel BN18 9AB

Drawing:

Plans as existing

For:

Fitzalan House

Drawn:	Date:
PKS	**October 2015**
Scales: **1:100**	No: **1785/01/01**

To scale when printed on A3

ARUN DISTRICT COUNCIL AB/159/15/PL