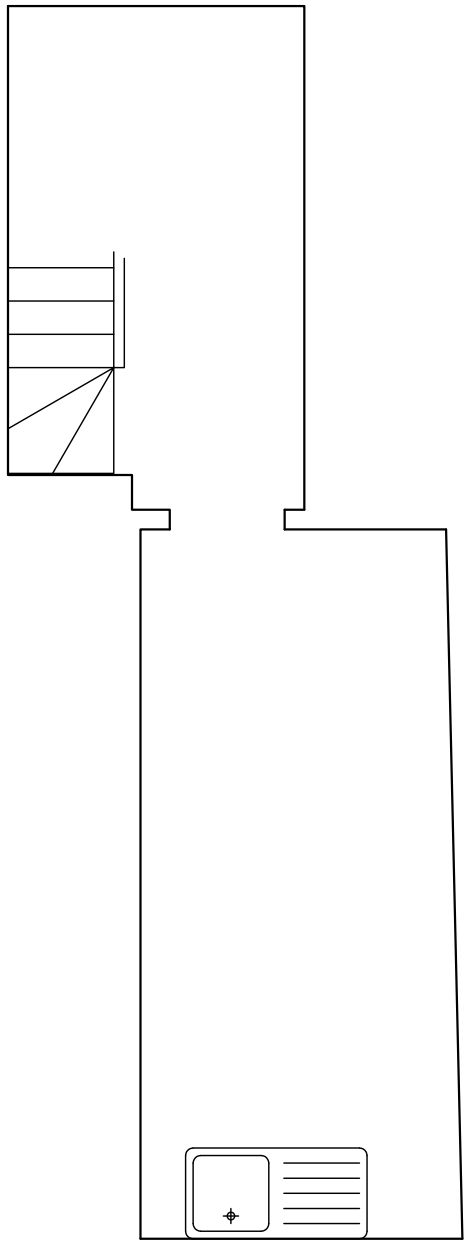

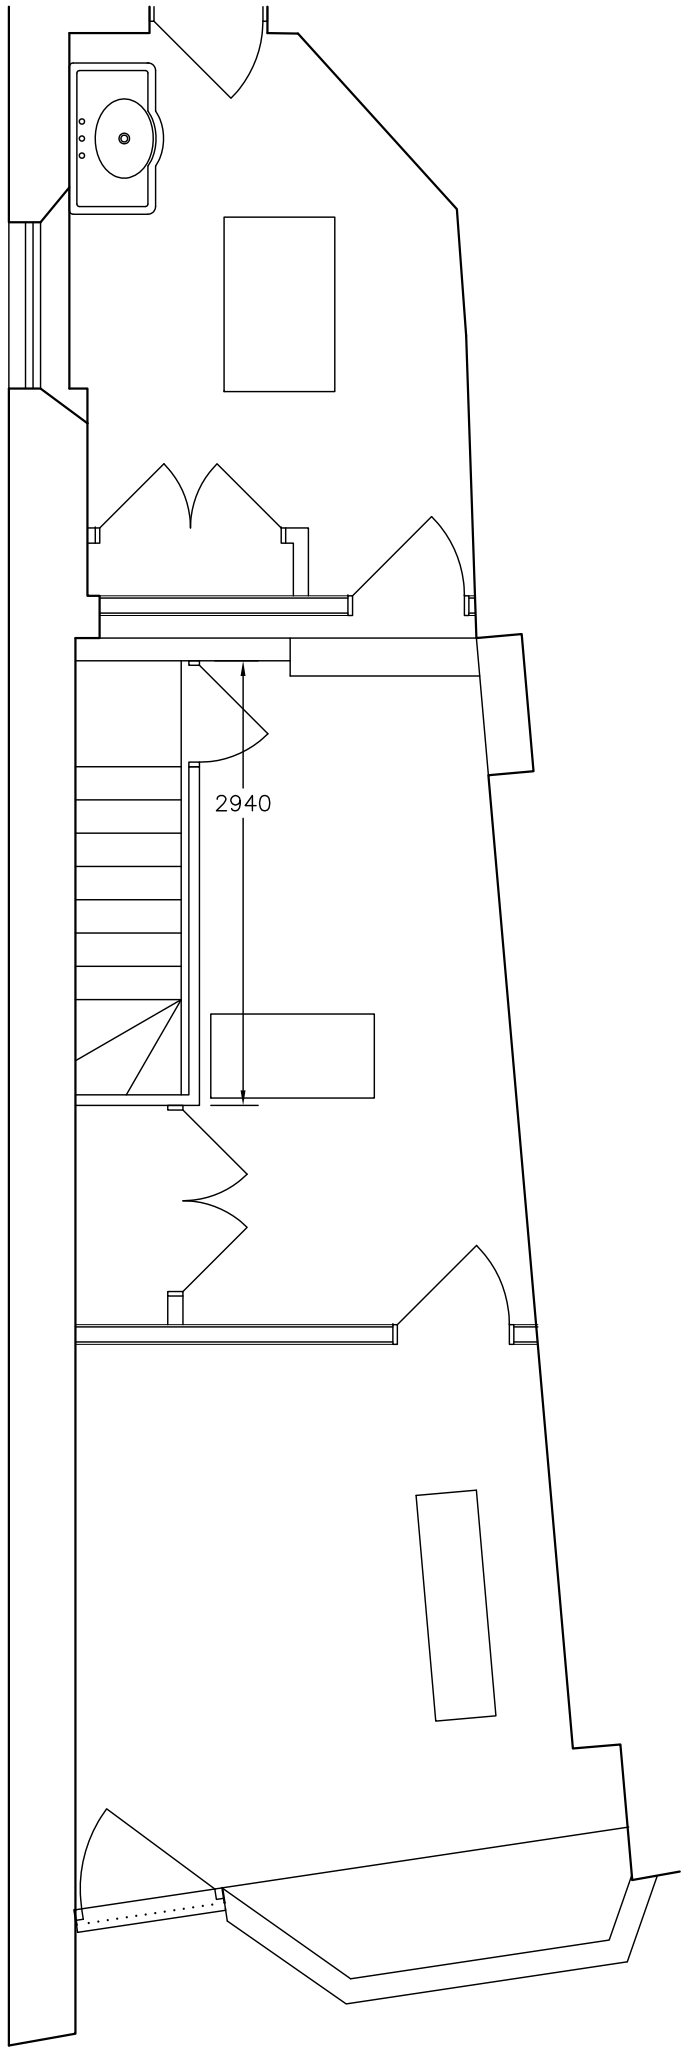

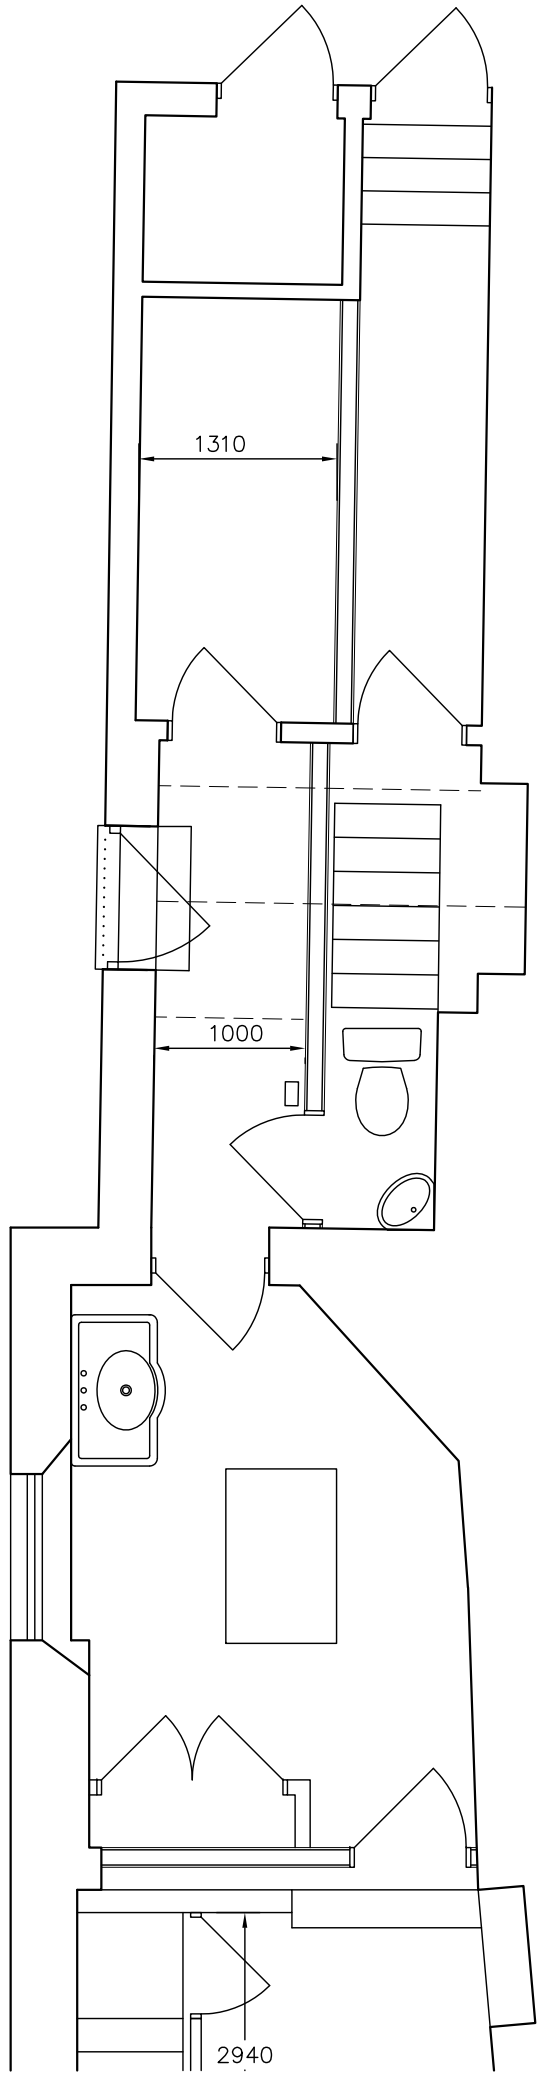

Amendments: –

Bryceson Shaw Associates
Surveyors and Designers
2 Wellesley Court, Fitzalan Road, Littlehampton,
West Sussex BN17 5JW
Tel. 01903 734381 Mobile: 07889 651301
E-mail: brycesonshaw@btinternet.com

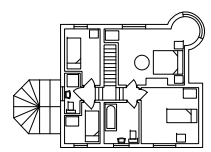

Project:
Proposed veterinary surgery; 24 High Street, Arundel BN18 9AB

Drawing:
Basement and ground floor plans as proposed

For:
Fitzalan House

Drawn:	Date:
PKS	**October 2015**
Scales: **1:50**	No: **1785/01/03**

To scale when printed on A3

ARUN DISTRICT COUNCIL AB/159/15/PL