




Notes

1. Do not scale from this drawing, except for planning purposes. Use figured dimensions only.
2. All dimensions must be checked on site prior to commencement of work.
3. Where applicable this drawing is to be read in conjunction with other consultants drawings.
4. This drawing is the copyright of MS Associates Ltd

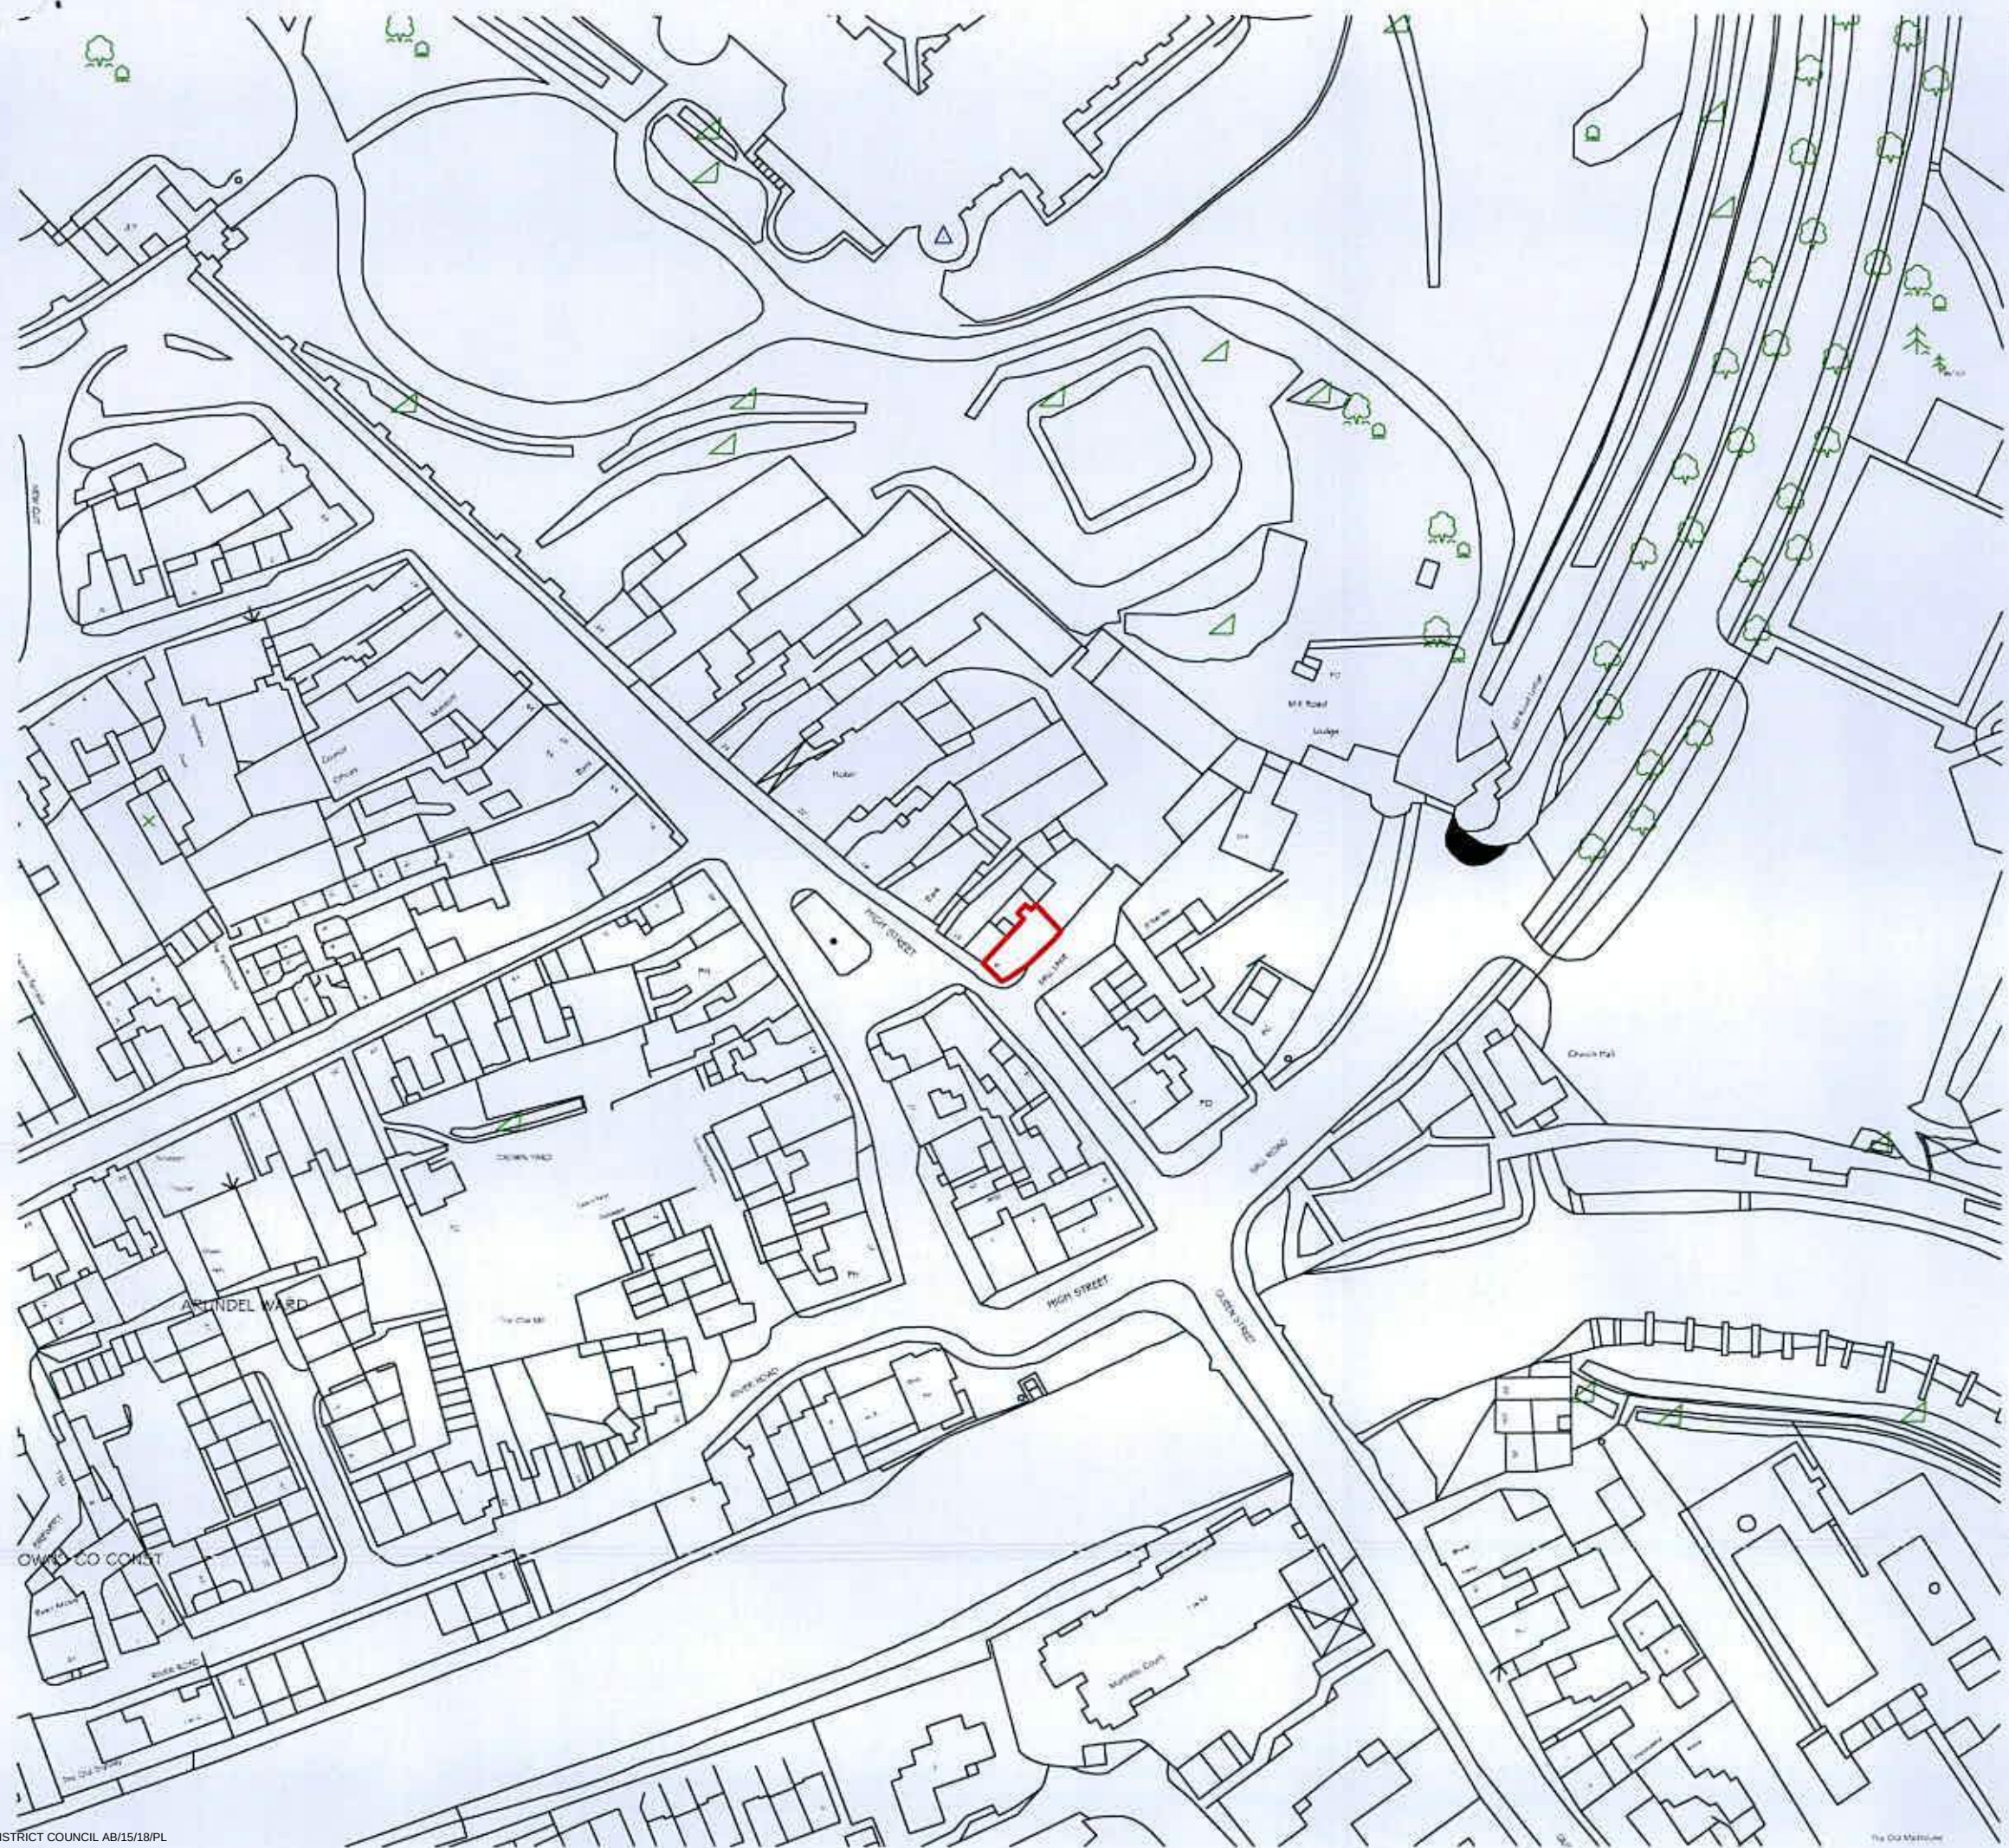

REV	DATE	AMENDMENT	CHECK


MSA ASSOCIATES
 RICS SURVEYORS AND BUILDING CONSULTANTS
 TEL: 01243-539378 FAX: 01243-531070
 email: info@theconstructivegroup.com

CLIENT
 Graham Moore

PROJECT
 Longmace House
 8a The High Street
 Arundel

DRAWING
 Location Plan

SCALE
 1:1250
 @ A3

DATE SEPT 17	DRAWN D.Y	CHECKED
DRAWING NUMBER LM 2/2	REVISION	