



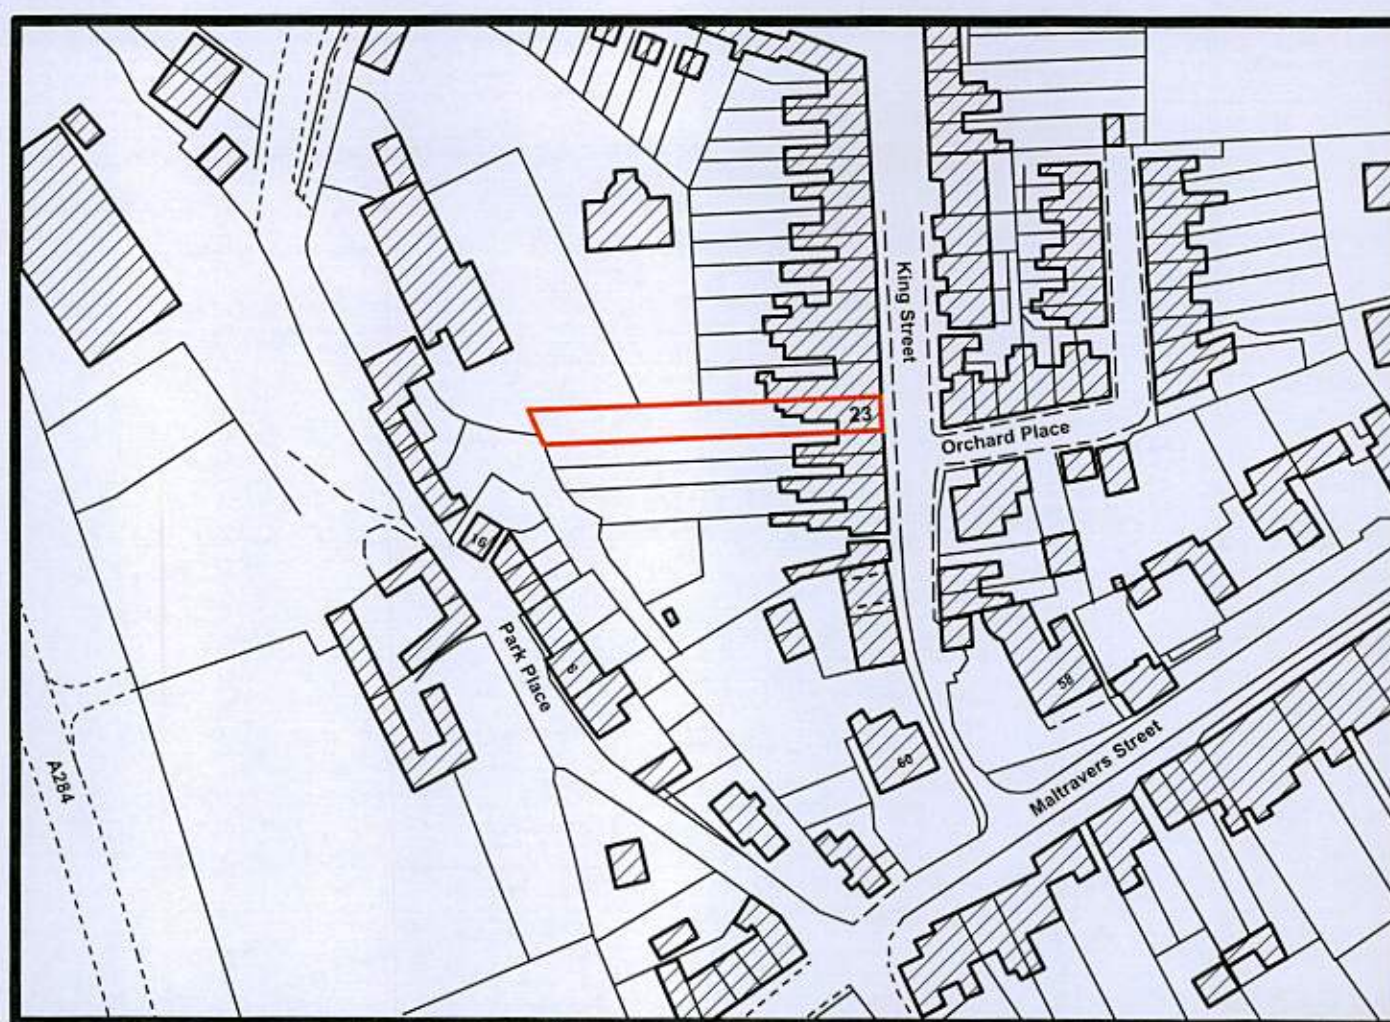

23 KING STREET
ARUNDEL BN18 9BJ

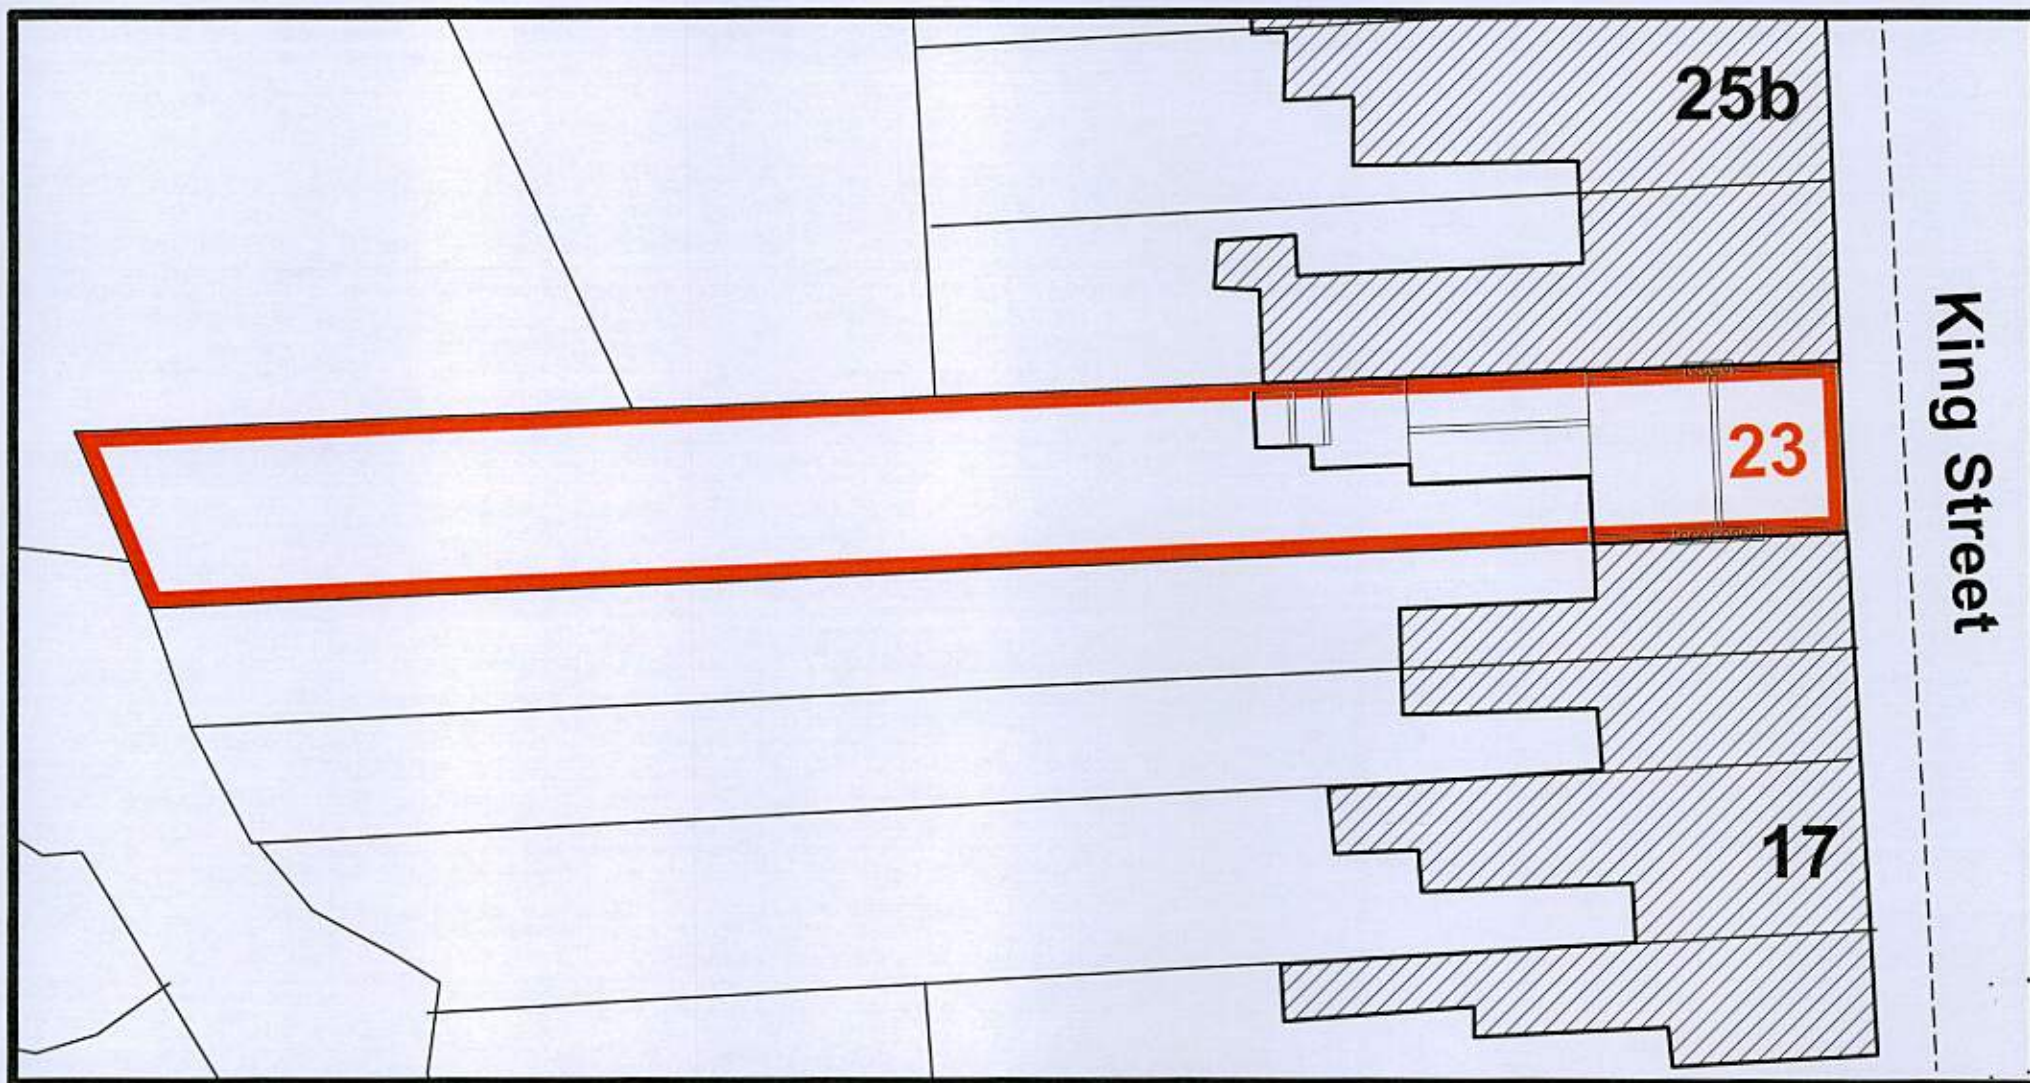

Scales 1: 250 & 1: 1250 @ A3 Location and Site Plans Drg 23/101
 D A Clifton BSc Physics (Hons), BA Arch (Hons), Dip Arch, LTh