


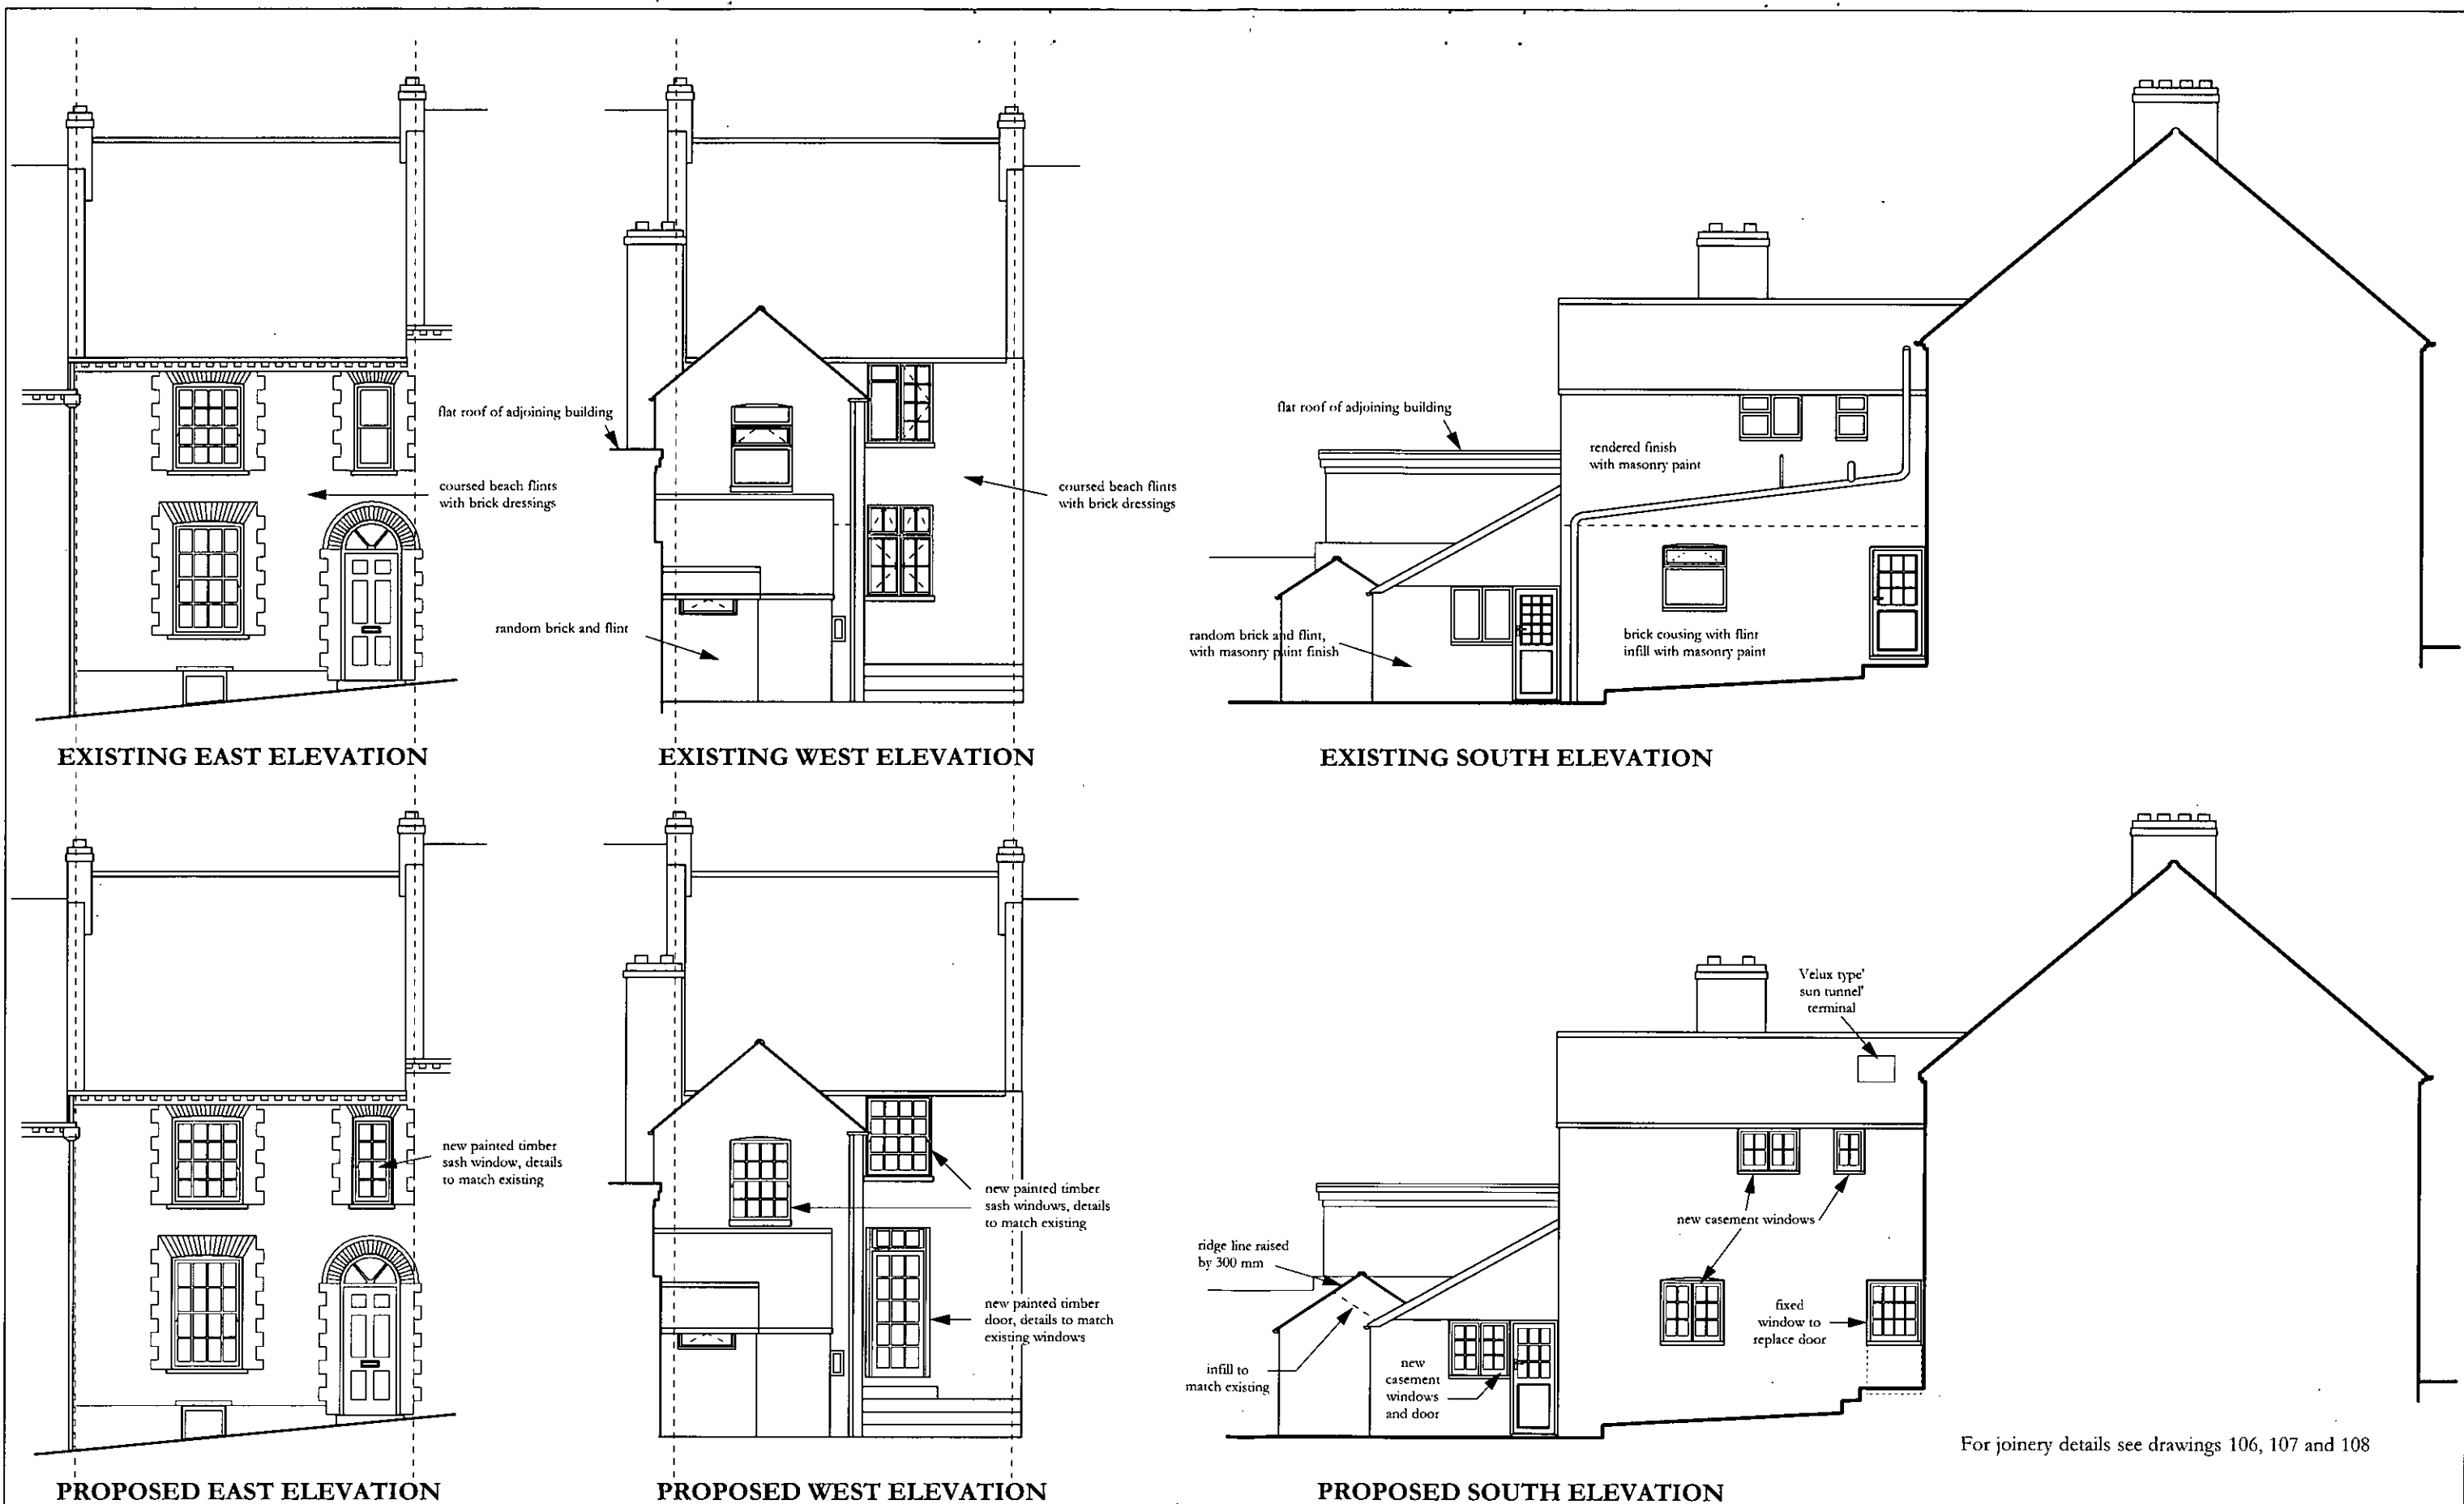

**23 KING STREET
ARUNDEL BN18 9BJ**

Scale 1: 100 @ A3 Elevations

Drg 23/104

D A Clifton BSc Physics (Hons), BA Arch (Hons), Dip Arch, LTh