




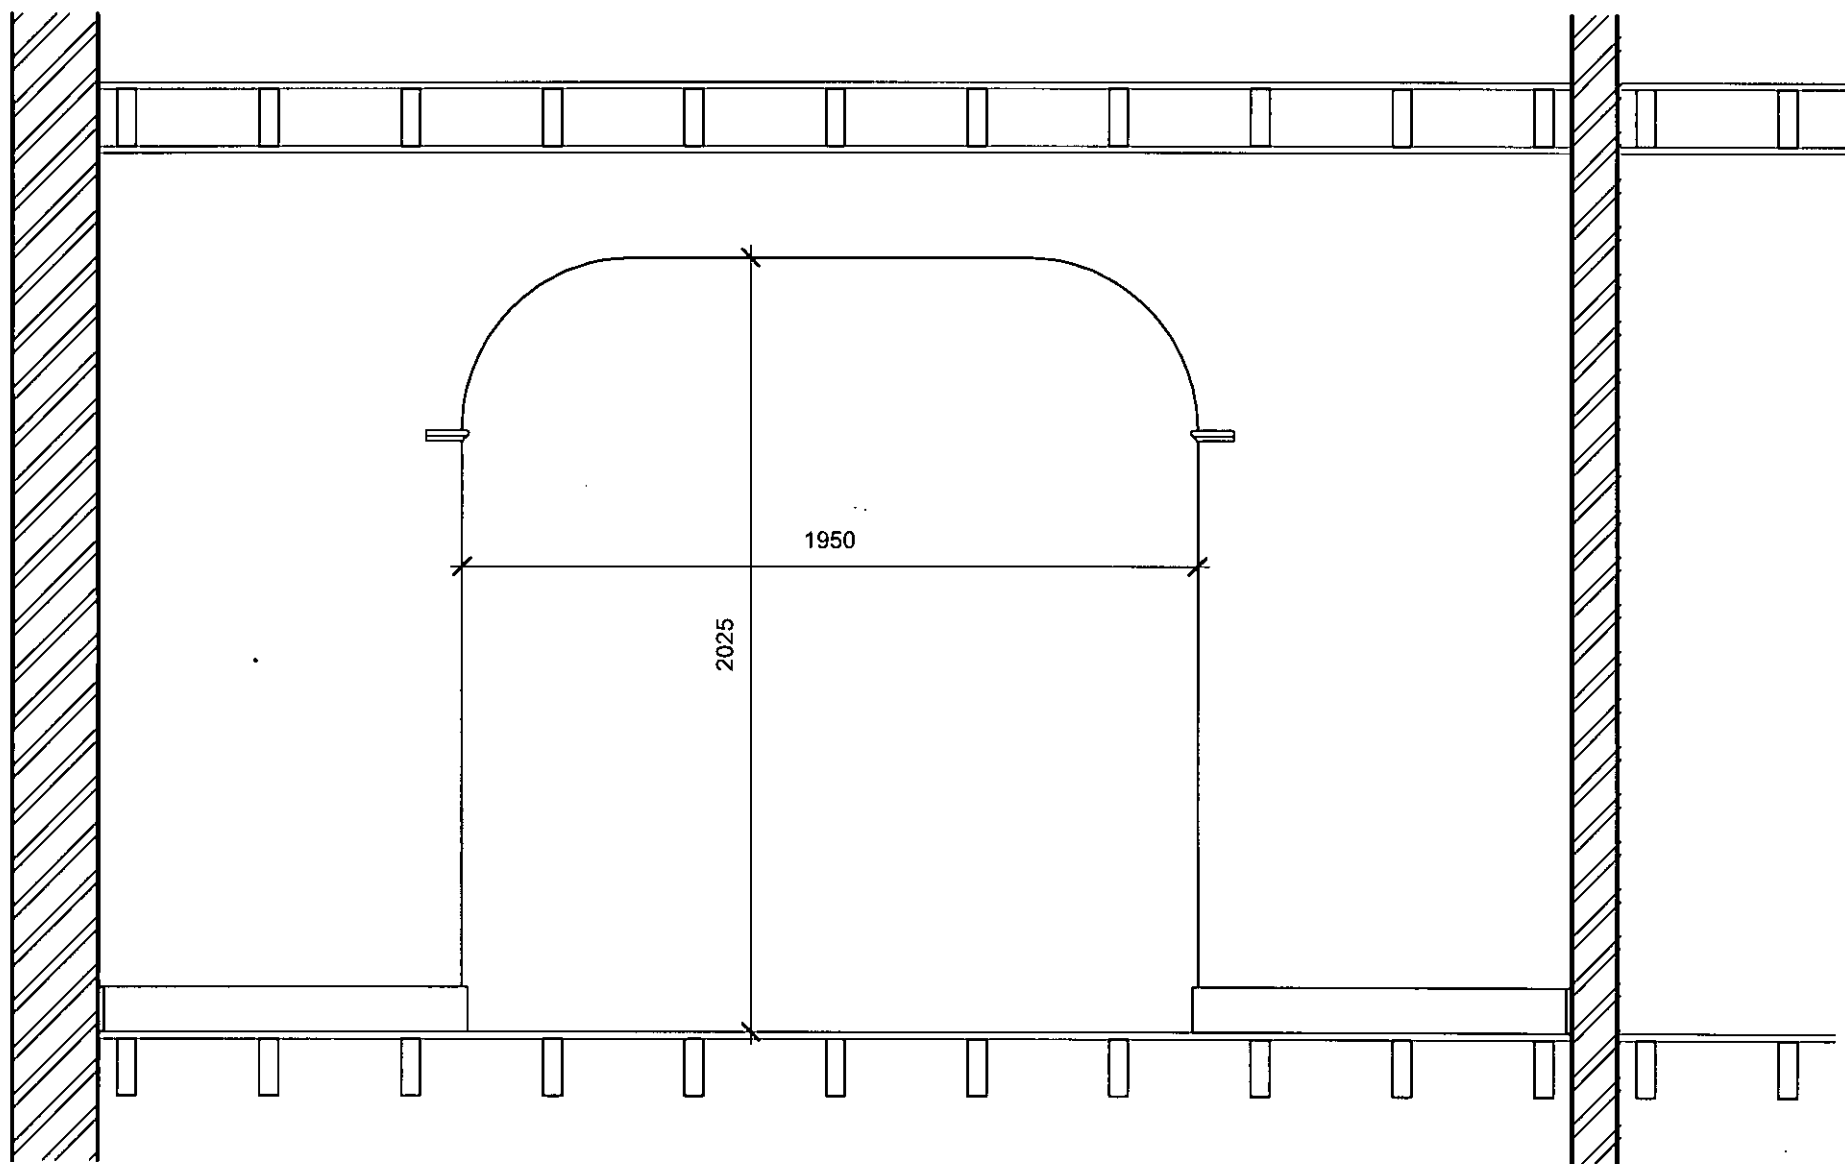

ELEVATION A-A

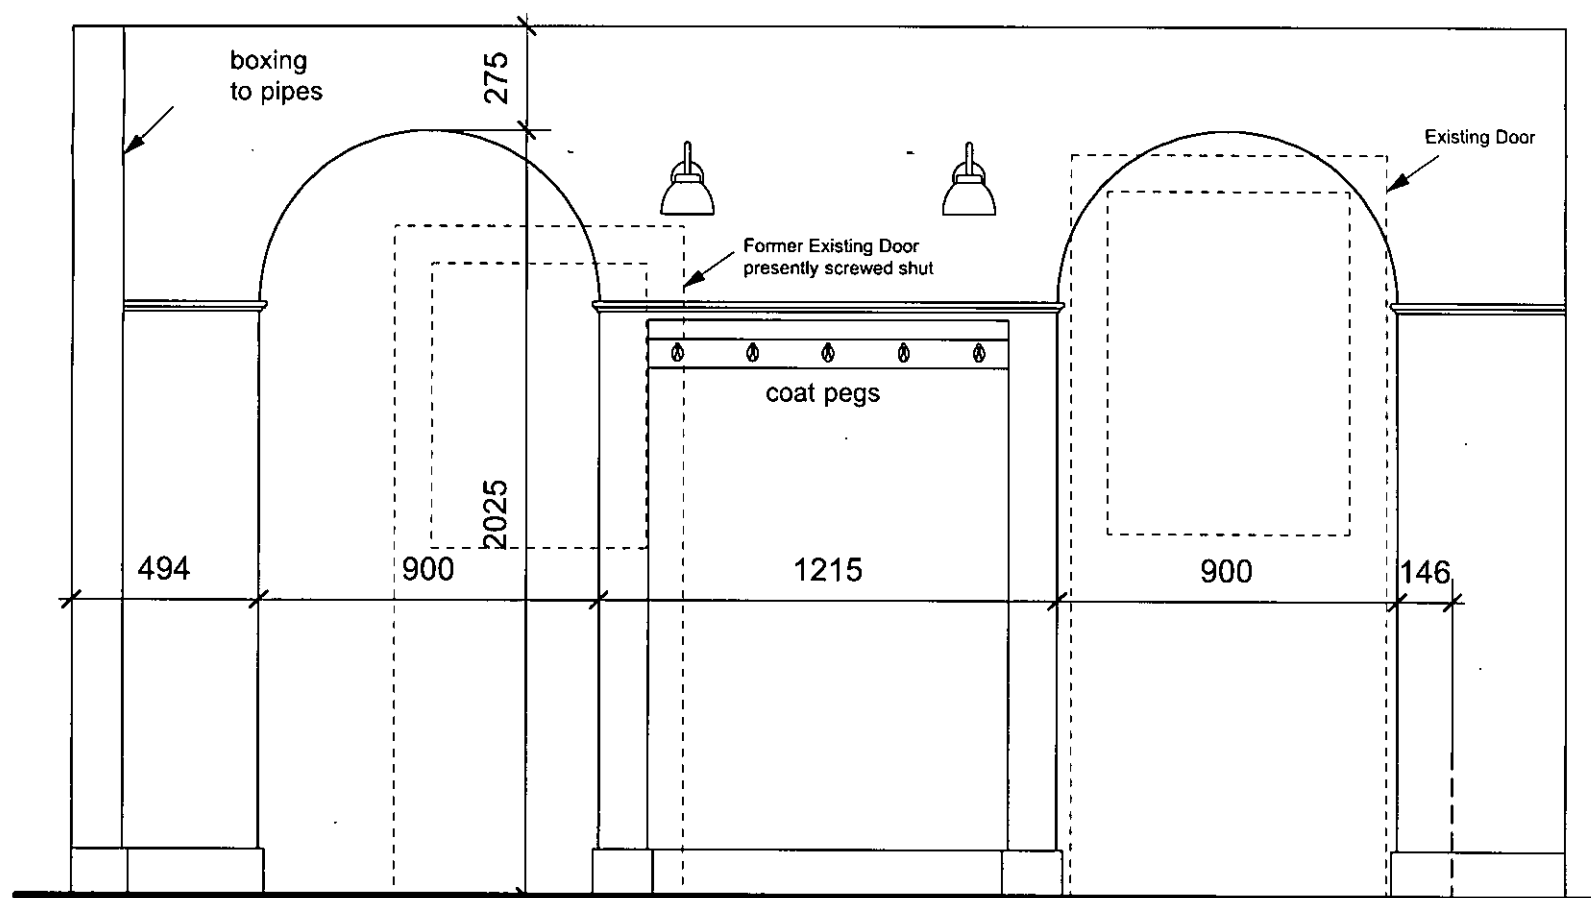

ELEVATION B-B

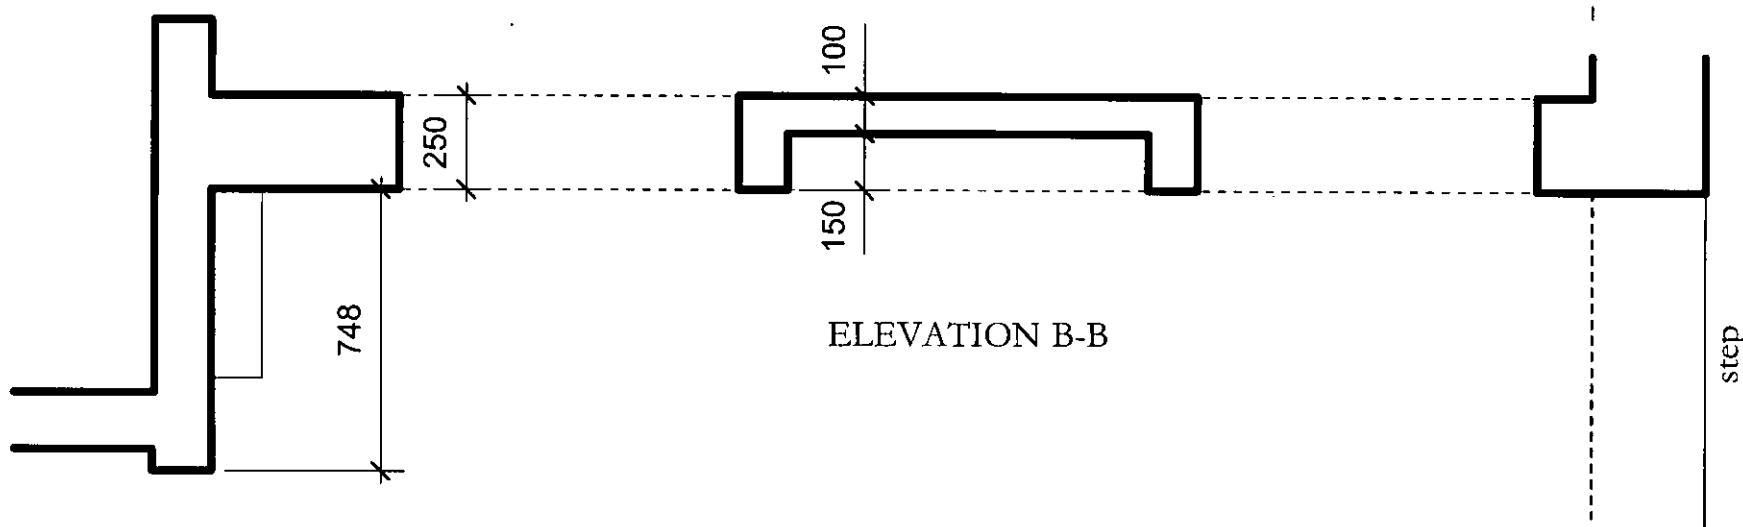

23 KING STREET
ARUNDEL BN18 9BJ

Scale 1: 20 @ A3 Proposed Internal Elevs. Drg 23/105
D A Clifton BSc Physics (Hons), BA Arch (Hons), Dip Arch, LTh