




A

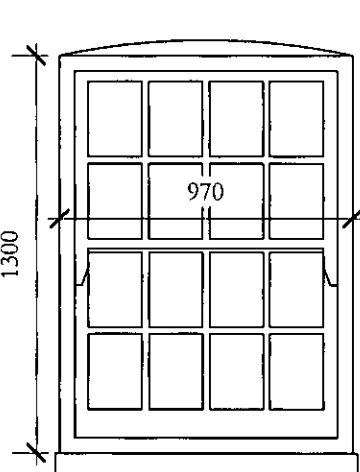

B

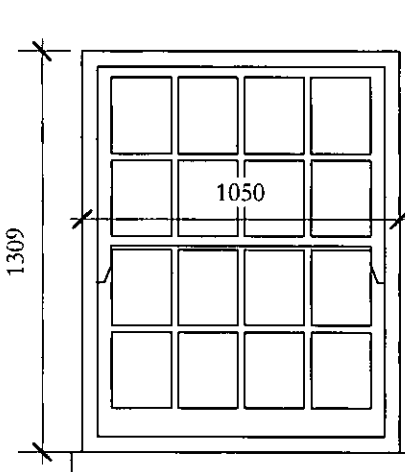

C

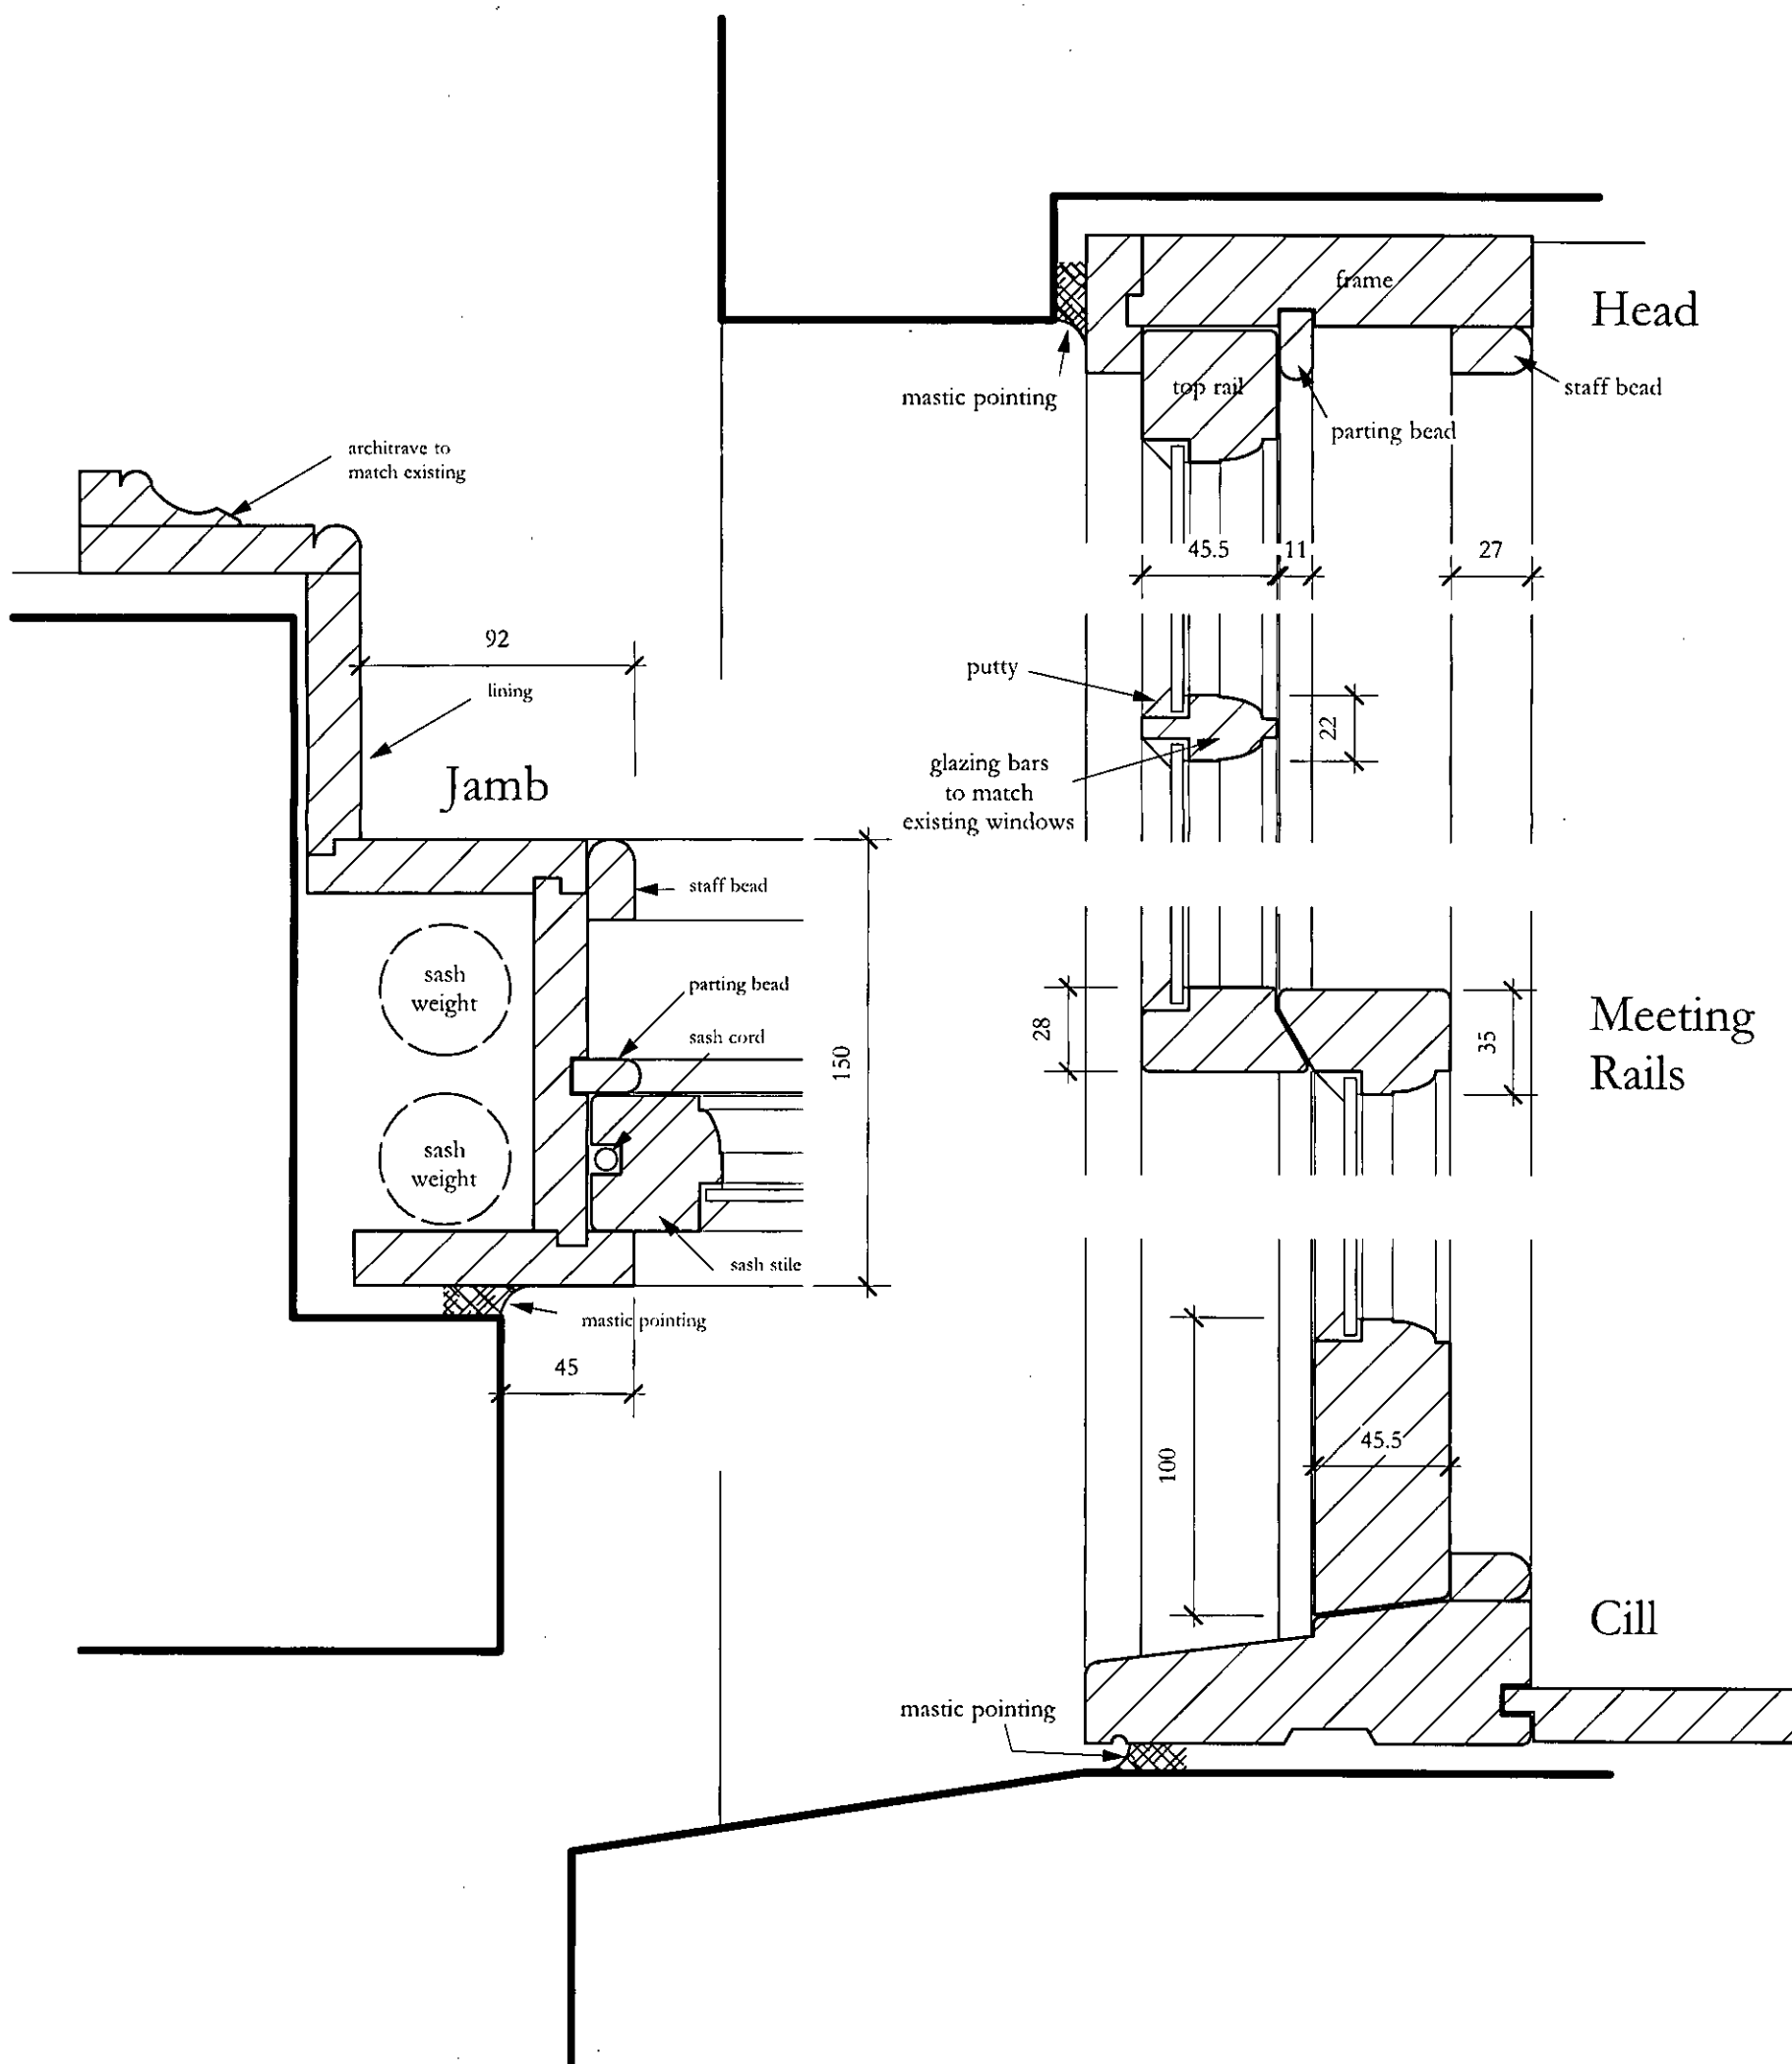

23 KING STREET
ARUNDEL BN18 9BJ

Scale 1: 2.5 @ A3 Details of Sash Windows
D A Clifton BSc Physics (Hons), BA Arch (Hons), Dip Arch, LTh

Drg 23/107