

Guilfoyle



9 The Causeway,

Arundel,
West Sussex. BN18 9JU

Job title:	Proposed site & rear extensions and internal alterations.
Drawing title:	Site Location & Block Plans
Drawing number:	1411-01
Client:	Mr & Mrs Hunter
Revision:	ONE
Date of revision:	15/12/2014
Revision detail:	Issued for Planning approval
Status:	PLANNING

Drawn by:	SLH
Checked by:	.
Date:	15.12.2014
Scale (A3):	1:1250 / 1:500




Guilfoyle Construction Limited
The Mill
Ides Common
Eartham
Chichester
West Sussex
PO18 0NA
T:01243 814728
M:07881 825519




Ordnance Survey (c) Crown Copyright 2014. All rights reserved. Licence number 100022432

Site Location Plan
1:1250

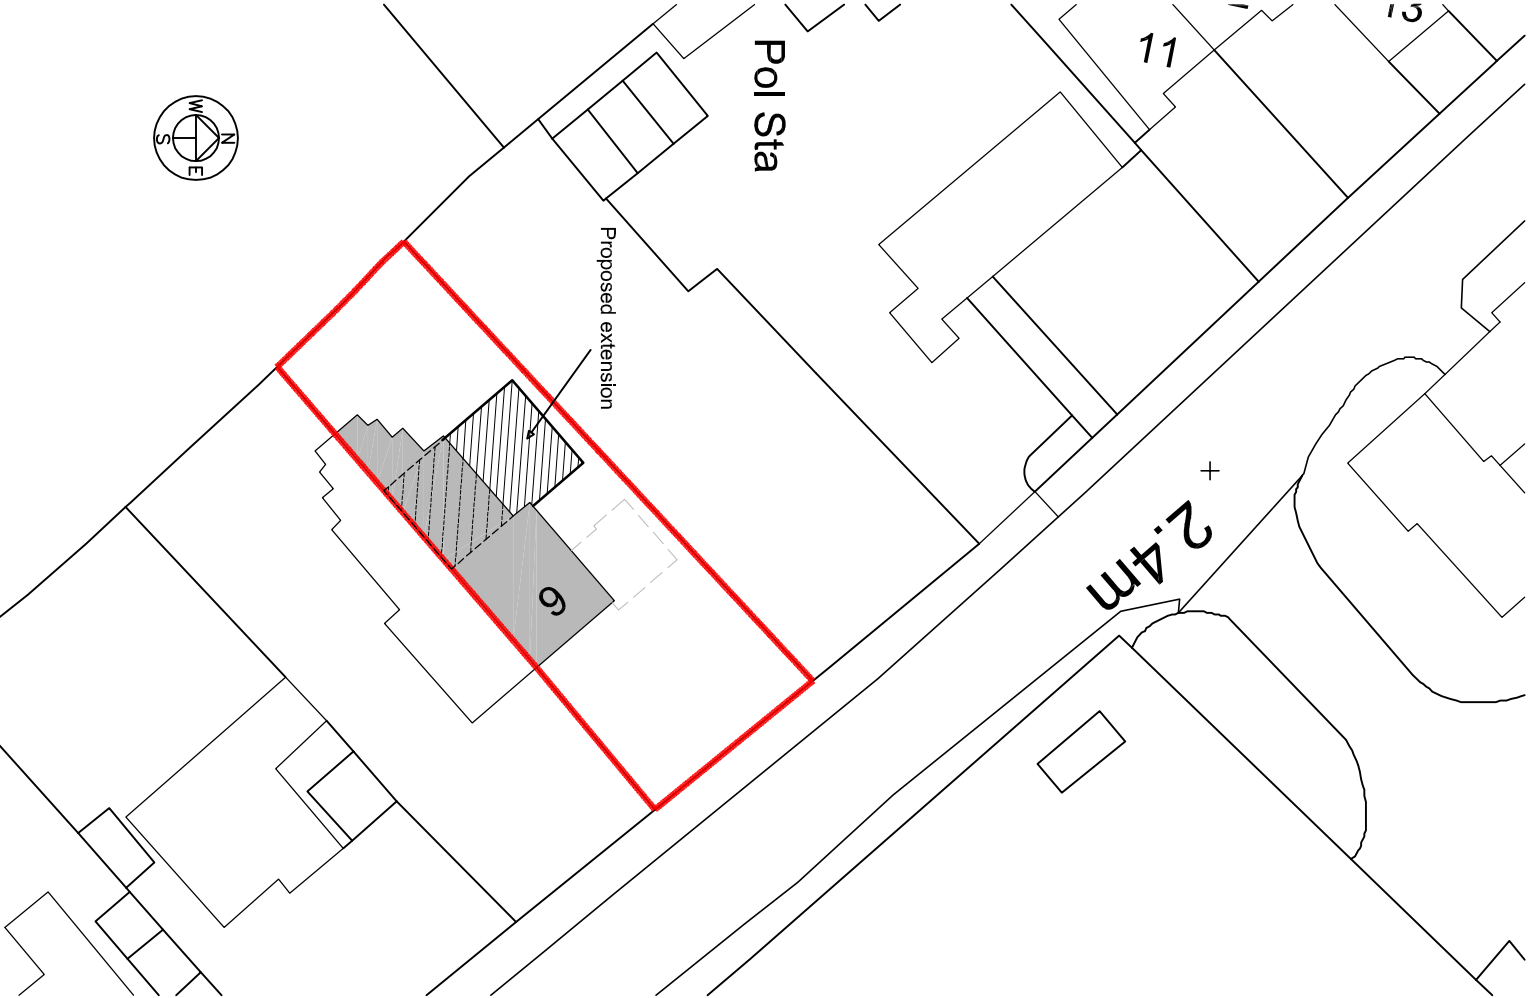

Site Block Plan
1:500

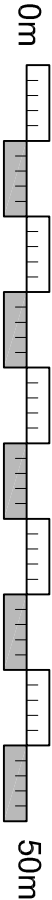

Improving the built environment