

AMENDED GROUND FLOOR PLAN

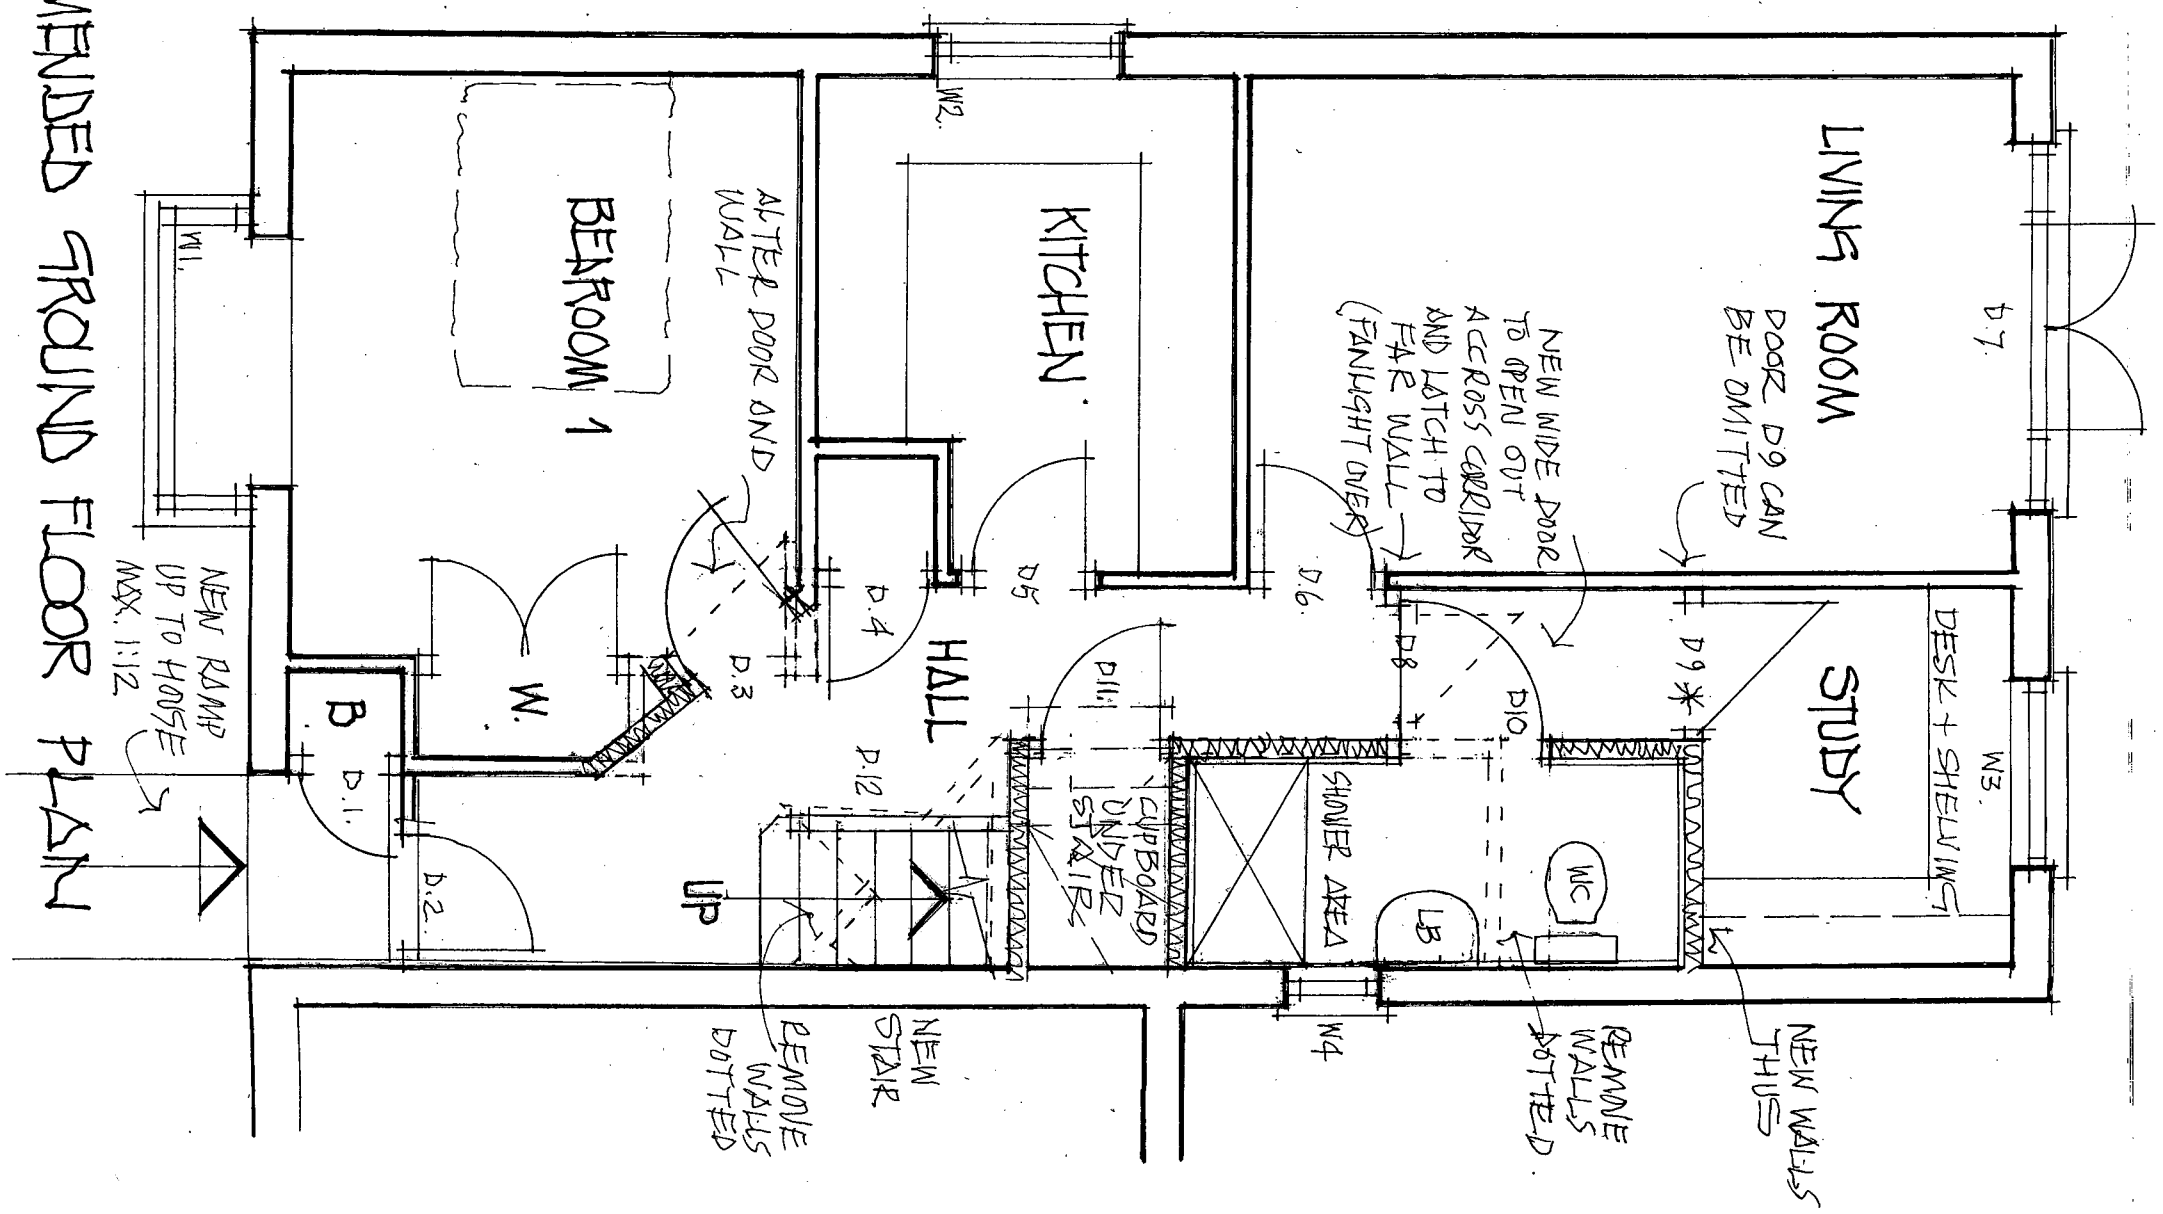

NEW FIRST FLOOR PLAN

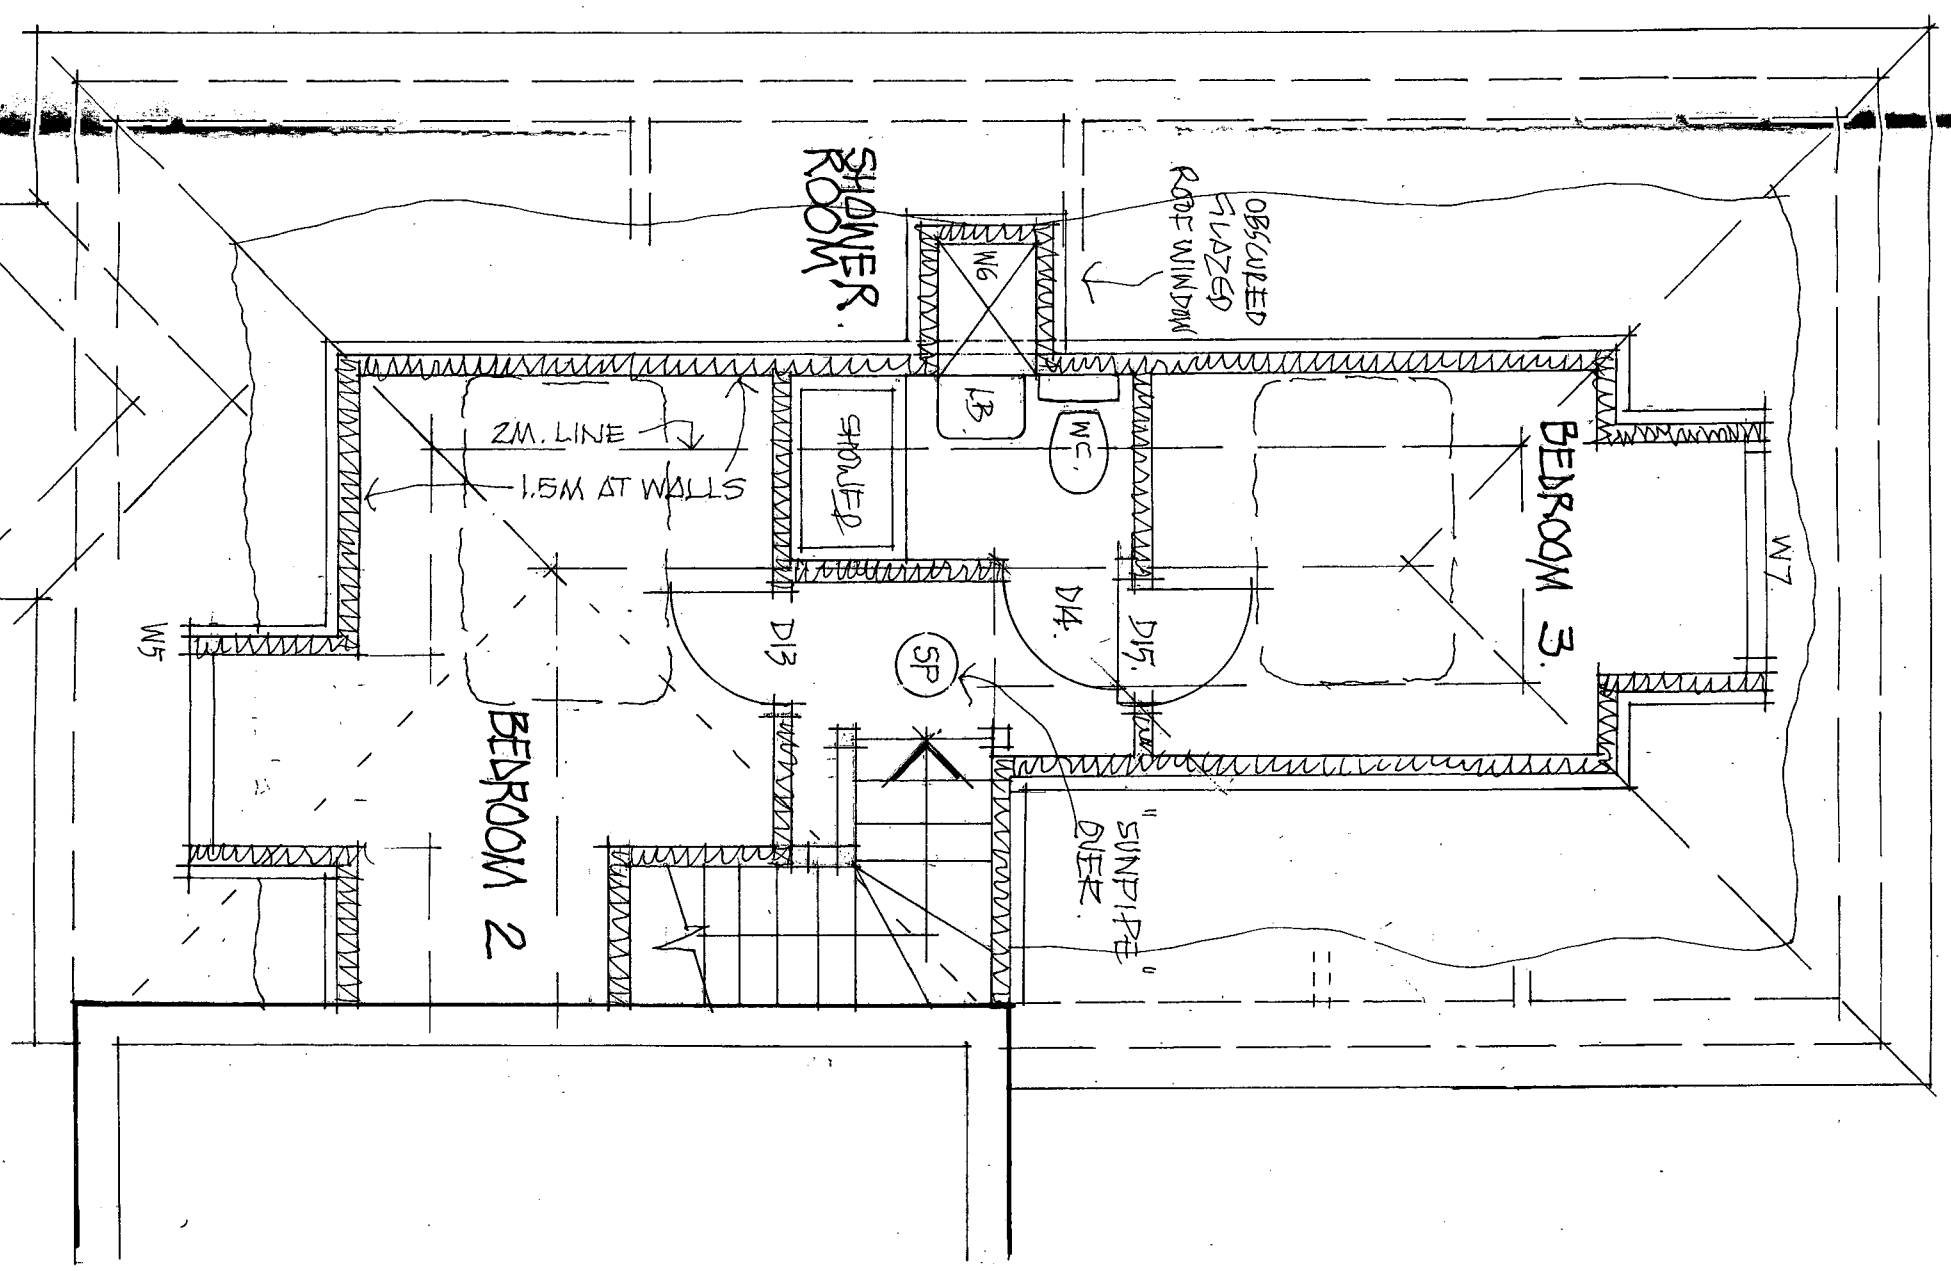

PROPOSED ALTERATIONS AND ROOMS IN ROOF
1. SURREY WHARF. ARUNDEL. SUSSEX.
GRAHAM NICOLLS. BUILDING DESIGN + TECHNOLOGY. TEL. 07990.522709

SCALE / 1:50
DATE / 24.11.2008
DWG. No / 020808_TP.01A