




Notes

1. Do not scale from this drawing, except for planning purposes. Use figured dimensions only.
2. All dimensions must be checked on site prior to commencement of work.
3. Where applicable this drawing is to be read in conjunction with other consultants drawings.
4. This drawing is the copyright of MS Associates Ltd

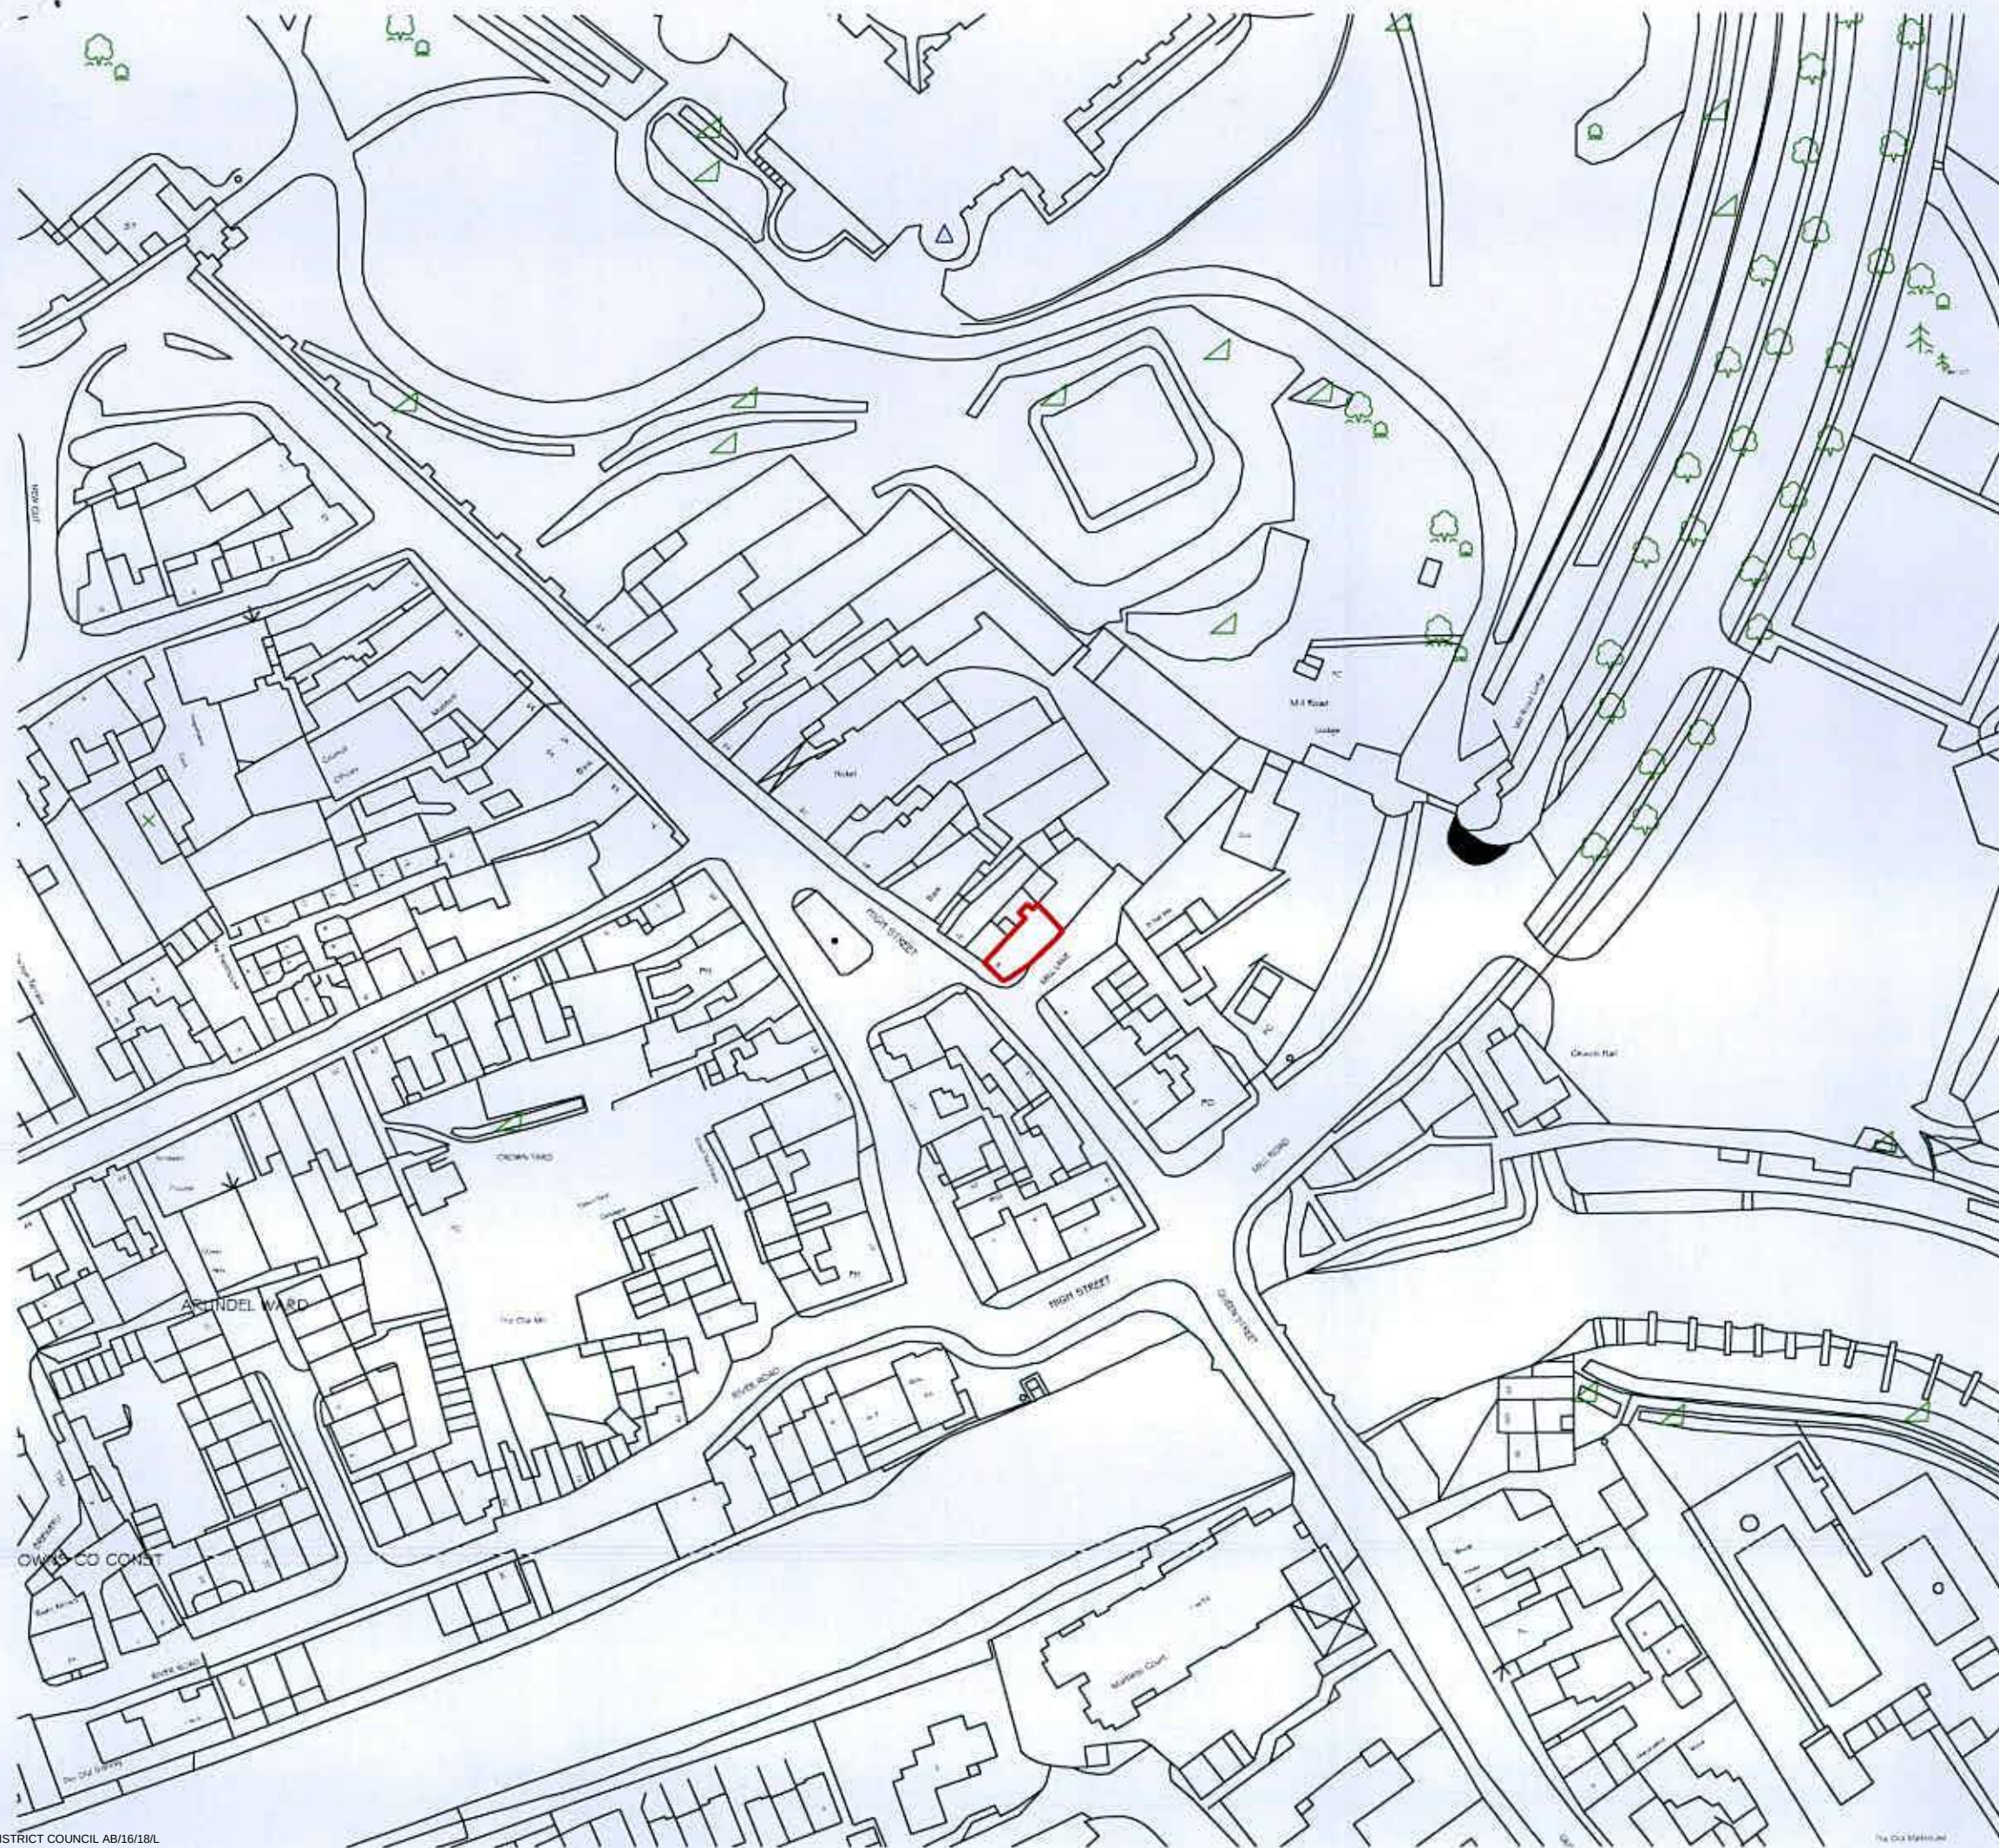

REV	DATE	AMENDMENT	CHECK

MSA ASSOCIATES
RICS SURVEYORS AND BUILDING CONSULTANTS

TEL: 01243-539378 FAX: 01243-531070
email: info@theconstructivegroup.com

CLIENT:
Graham Moore

PROJECT:
Longmace House
8a The High Street
Arundel

DRAWING: Location Plan SCALE: 1:1250 @ A3

DATE: SEPT 17	DRAWN: D.Y.	CHECKED:
DRAWING NUMBER: LM 2/2		REVISION: