

- NOTES
1. Do not scale from this drawing  
Use figured dimensions only.


2. All dimensions must be checked on site  
prior to commencement of work.

3. Where applicable this drawing is to be  
read in conjunction with other  
consultants drawings.

4. This drawing is the copyright of  
Constructive Evaluation Ltd.

Ground Floor

Existing & Proposed Layout

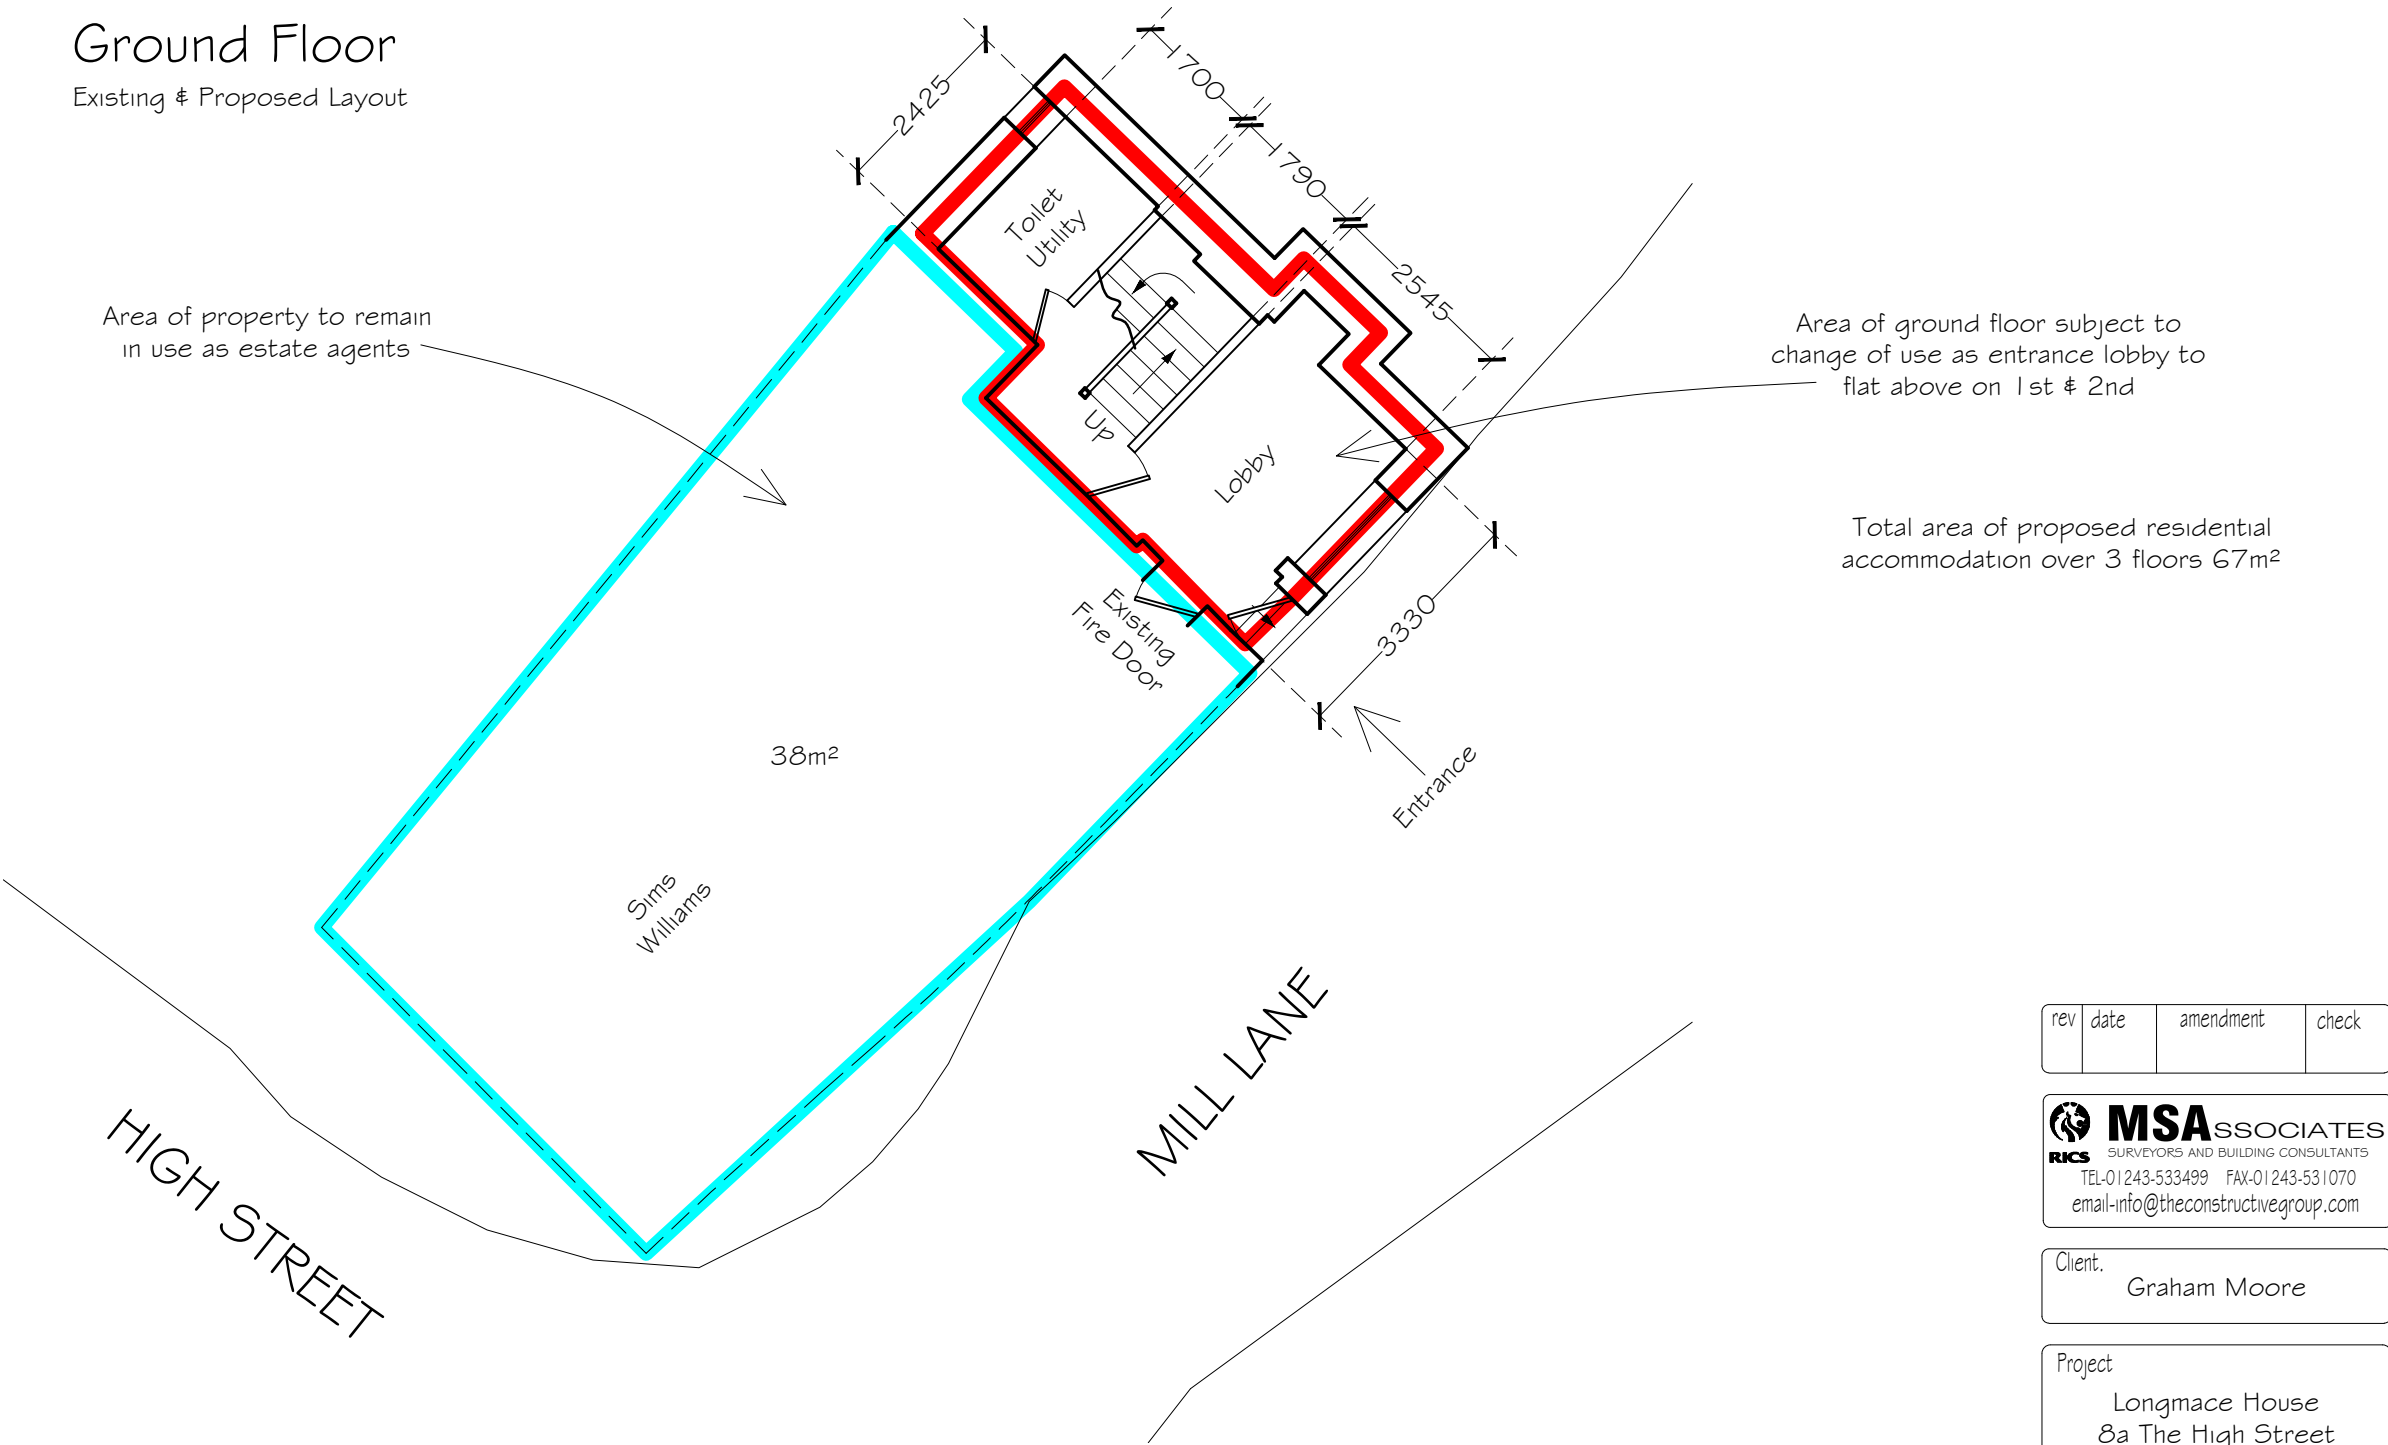

| rev | date | amendment | check |
|-----|------|-----------|-------|
|     |      |           |       |

**MSA**ASSOCIATES

SURVEYORS AND BUILDING CONSULTANTS

TEL-01243-533499 FAX-01243-531070  
email-info@theconstructivegroup.com

Client.

Graham Moore

Project

Longmace House  
8a The High Street  
Arundel

|                 |         |
|-----------------|---------|
| Drawing         | Scale   |
| Ground Floor    | 1 : 100 |
| Existing &      | @ A3    |
| Proposed Layout |         |

|                |           |            |
|----------------|-----------|------------|
| date Dec 17    | drawn D.Y | checked    |
| drawing number | LM 1/01   | revision A |