




- ### Notes
1. Do not scale from this drawing, except for planning purposes.
Use figured dimensions only.
 2. All dimensions must be checked on site prior to commencement of work.
 3. Where applicable this drawing is to be read in conjunction with other consultants drawings.
 4. This drawing is the copyright of MS Associates Ltd

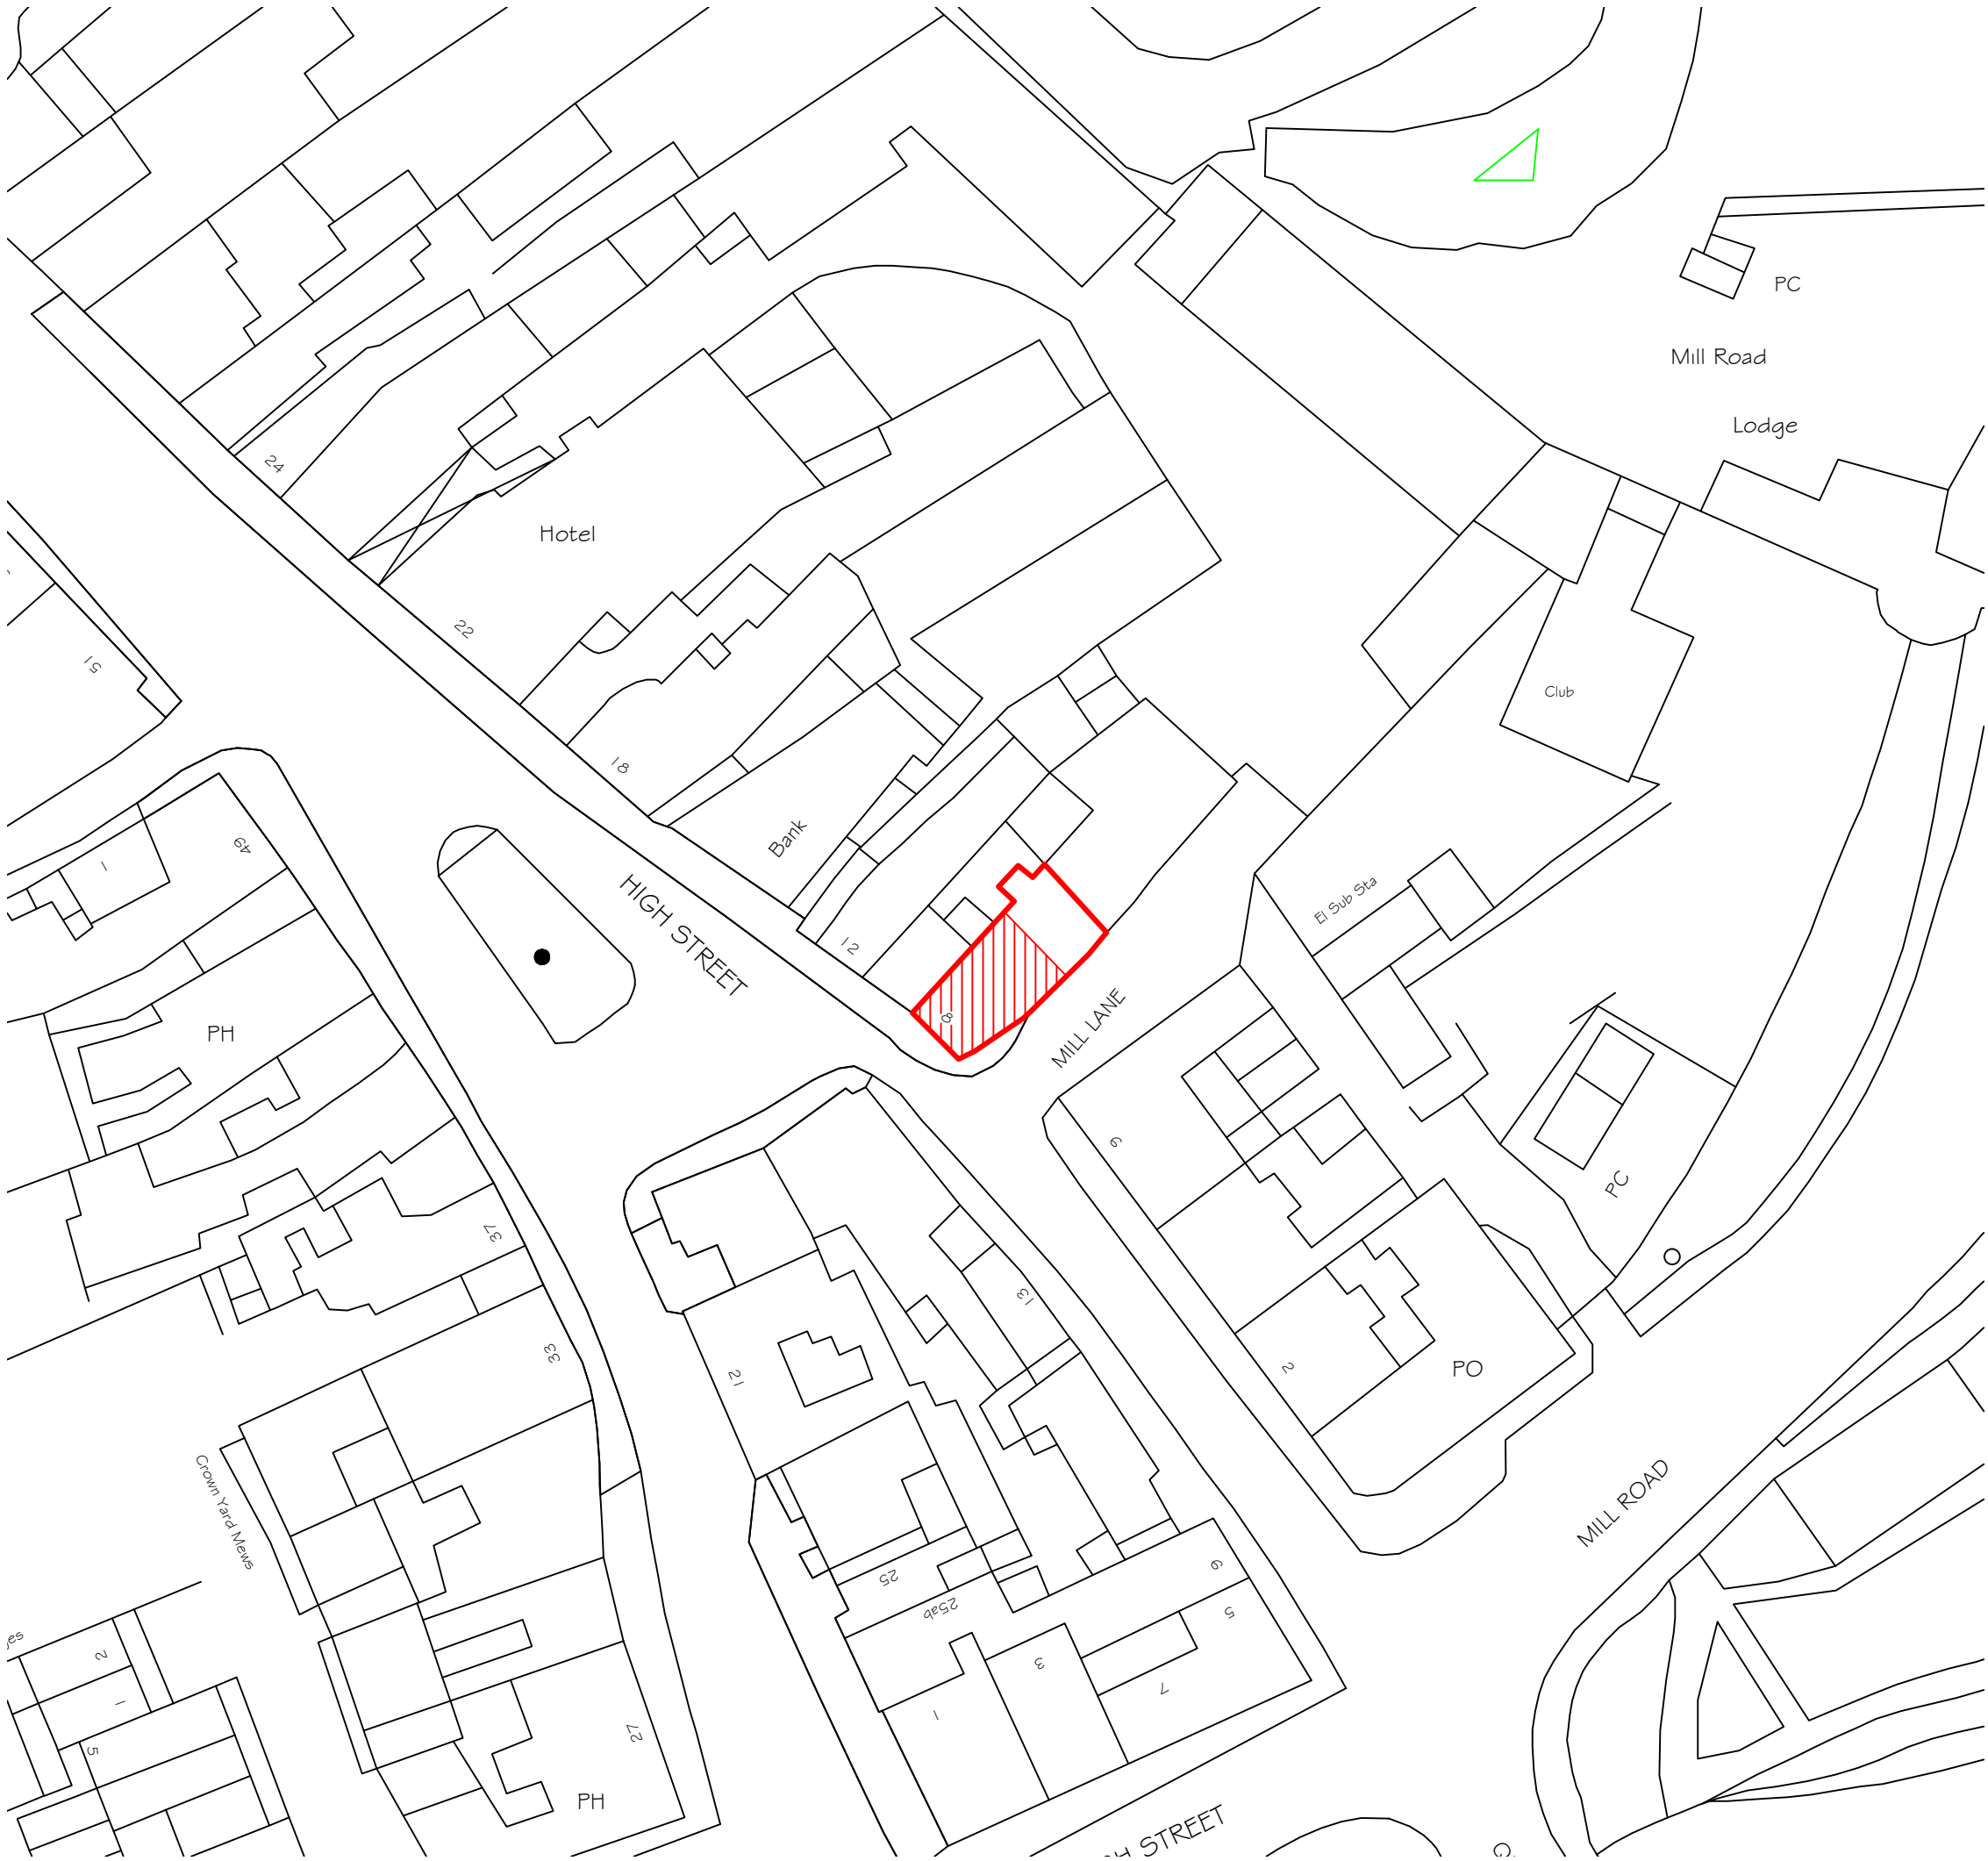

||||| = Area of ground floor to remain as estate agents

REV	DATE	AMENDMENT	CHECK

**MSA**SSOCIATES
RICS SURVEYORS AND BUILDING CONSULTANTS

TEL-01 243-539378 FAX-01 243-531070
email-info@theconstructivegroup.com

CLIENT
Graham Moore

PROJECT
Longmace House
8a The High Street
Arundel

DRAWING	SCALE
Block Plan	1:500 @ A3

DATE SEPT 17	DRAWN D.Y	CHECKED
DRAWING NUMBER LM 2/1	REVISION A	