


NOTES
WRITTEN DIMENSIONS TO BE TAKEN IN PREFERENCE TO SCALE AND ARE TO BE CHECKED ON SITE PRIOR TO COMMENCING WORK.
THIS DRAWING IS TO BE READ IN CONJUNCTION WITH ALL OTHER DOCUMENTS RELATING TO THIS PROJECT.
PROPOSED DIMENSIONS ARE TO BE REFERENCED IMMEDIATELY TO THE PROJECT DESIGNER'S DRAWINGS AND SHOULD NOT BE USED OR REPRODUCED WITHOUT PERMISSION.
IT IS THE CONTRACTOR'S RESPONSIBILITY TO ENSURE COMPLIANCE WITH THE BUILDING REGULATIONS.

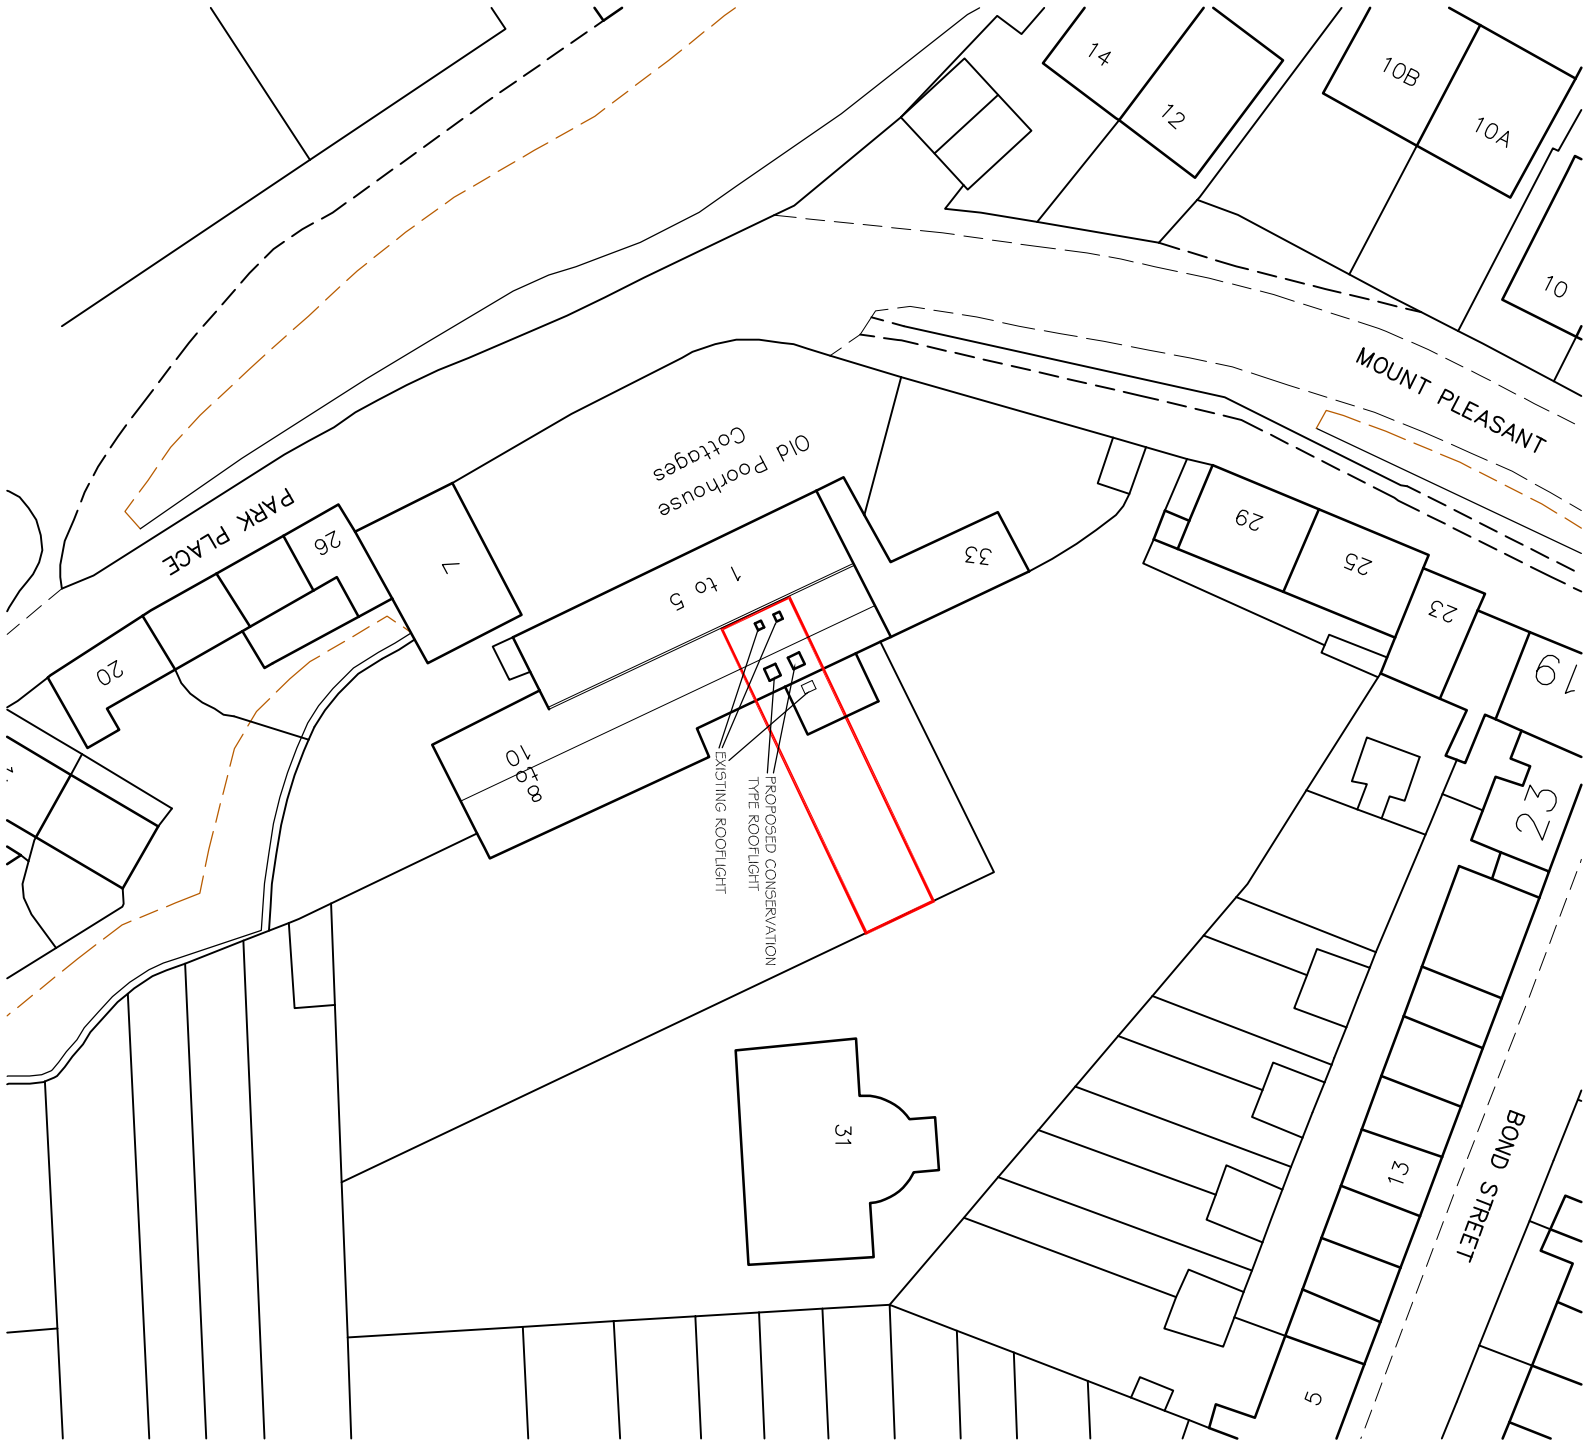

BLOCK PLAN 1:500



SITE LOCATION PLAN 1:1250

REV DESCRIPTION DATE

PROJECT

5 THE POOR HOUSE
MOUNT PLEASANT
ARUNDEL
WEST SUSSEX

DRAWING TITLE

SITE LOCATION AND BLOCK PLANS

CLIENT

WOODVIEW CONSTRUCTION

SCALE DRAWN BY DATE

1:1250 / PLB FEB 14

DWG NO 341/03 REV.

PHIL BROWN
(ARCHITECTURAL SERVICES) LTD

10 MANTLING ROAD
LITTLEHAMPTON
WEST SUSSEX
BN17 7DG
TEL 01903 715177