


This drawing has been prepared for the purpose of gaining planning permission only and does not purport to be a working or contractual drawing and should not be used for any building or contractual purposes. This drawing has been prepared based on survey drawings and information prepared by others. All dimensions and levels on all drawings must be checked and verified on site before commencement of works


© VICTORIA HOLLAND ARCHITECTURE LTD 2018

GENERAL NOTES

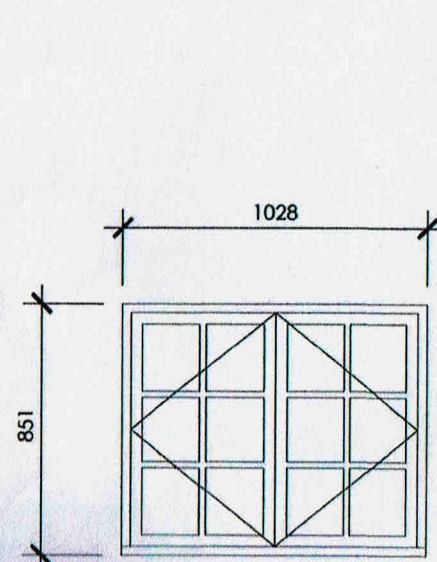


BW1
Hardwood single glazed unit -
painted to match existing
OR
INTENDING TO REFURBISH
EXISTING UNIT TO
RETAIN CHARACTER


DOOR WINDOW SCHEDULE
SCALE 1:25

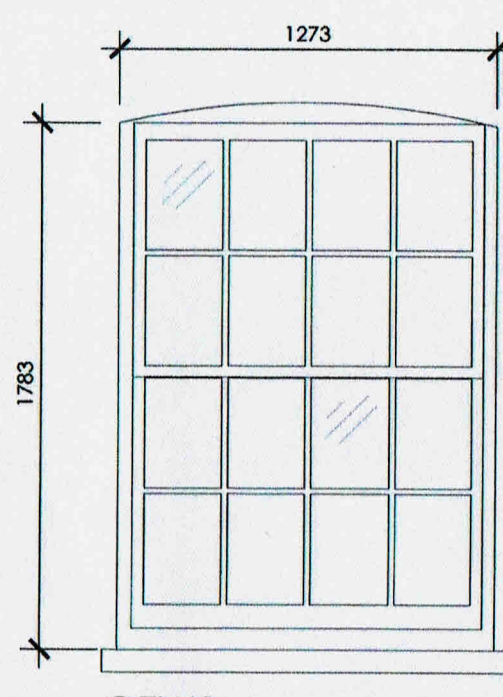


GFW1
Hardwood single glazed unit -
painted to match existing
REPLACING UPPER AND LOWER
SASHES TO THIS DETAIL AND
REFURBISHING REMAINING
UNIT.

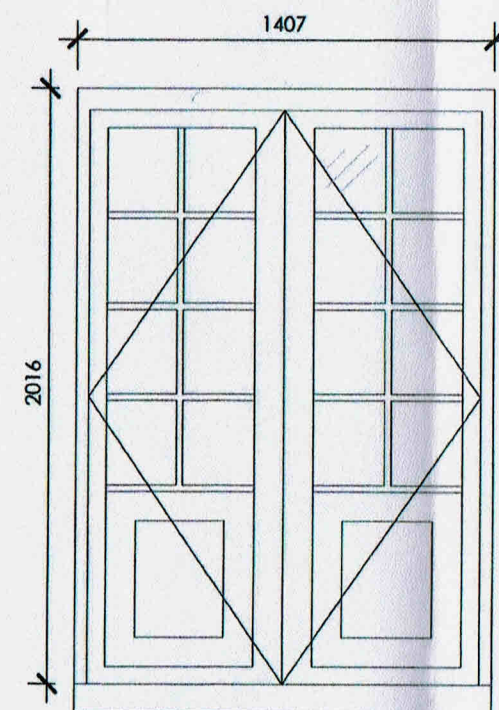


GFD1
Hardwood single glazed unit -
painted to match existing
SEE DWG NO GFD1 ATTACHED
FOR DETAIL

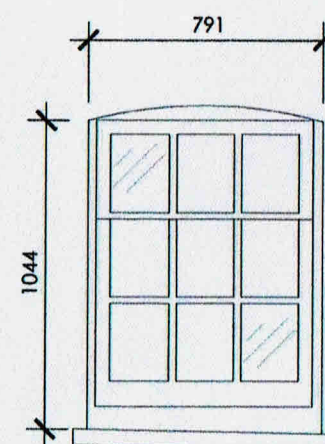

FF1
Hardwood single glazed unit -
painted to match existing

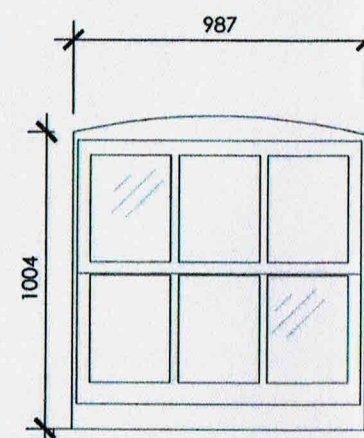


SFW1
Hardwood single glazed unit -
~~painted to match existing~~
UPPER SASH REPLACED
REMAINING UNIT
REFURBISHED

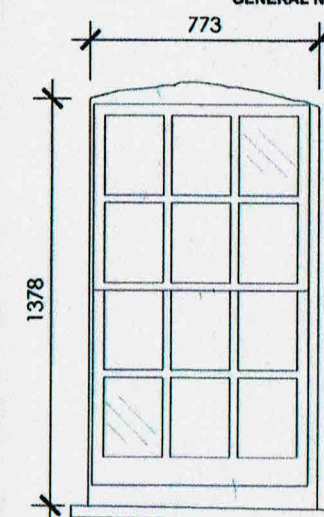

SFW2
Hardwood single glazed unit -
painted to match existing

GENERALLY SEE DWG NO SW2.0
FOR BOX SASH WINDOW DETAIL

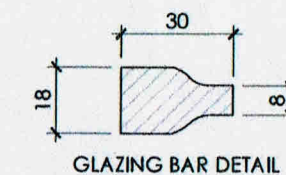

GLAZING BAR DETAIL



44 TARRANT STREET
ARUNDEL, WEST SUSSEX, BN18 9DN

LISTED BUILDING CONSENT

DOOR AND WINDOW SCHEDULE
DATE: August 2018
SCALE: 1:25 @ A3
JOB No. 1039
DRWG No. 114 Rev.



Victoria Holland RIBA
71 Peppering High Barn - Burpham
Arundel West Sussex - BN18 9RN
Tel 01903 882923