



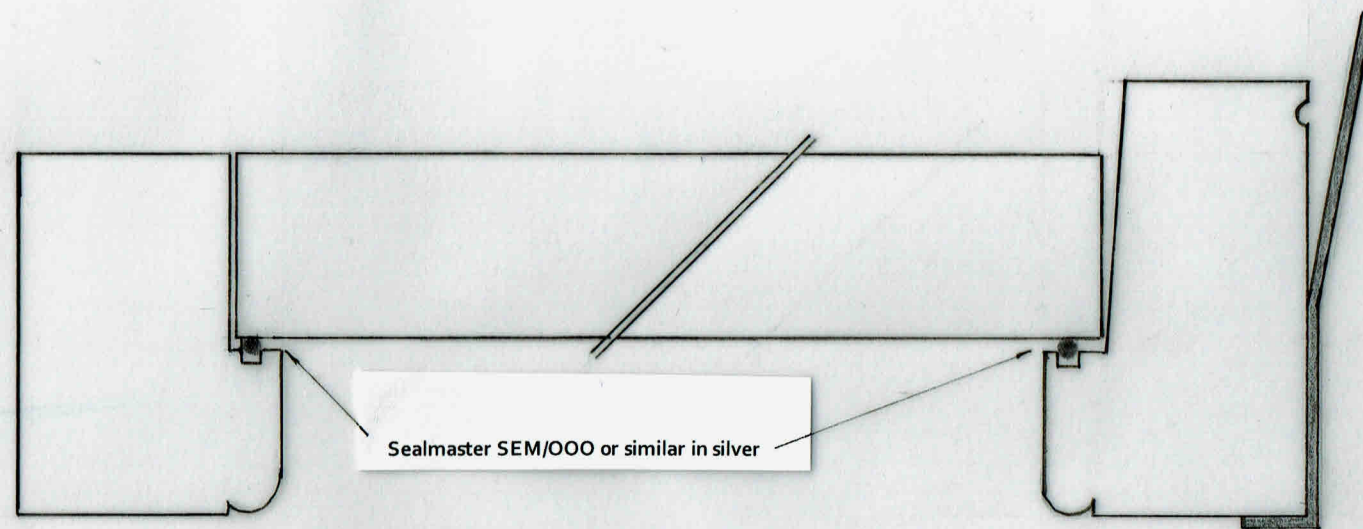

SECTION THROUGH FRAME GFD1

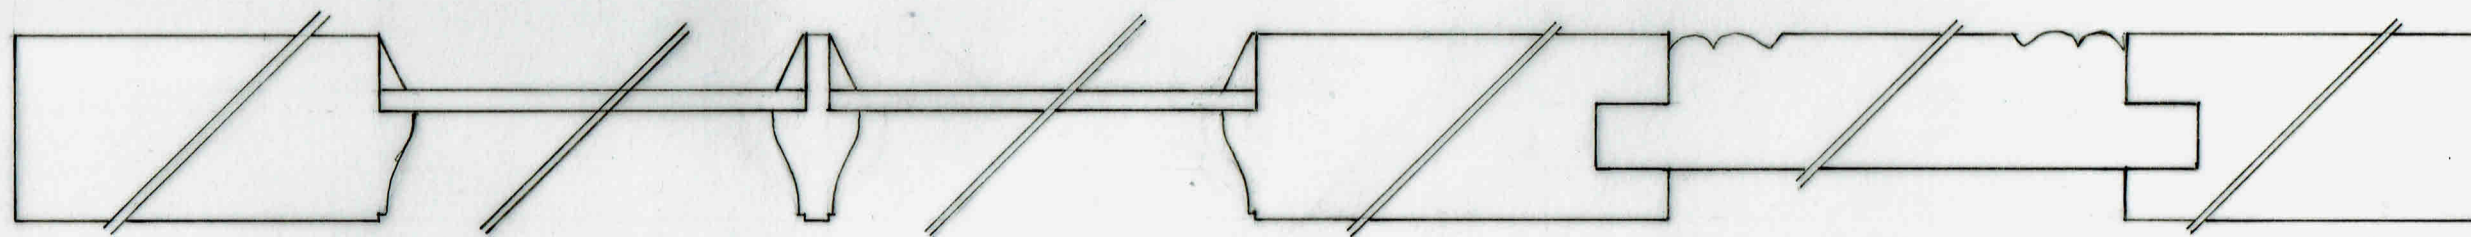

SECTION THROUGH DOORS GFD1

HARDWOOD SECTIONS TO DOORS AND FRAME

STILES, TOP AND MID RAIL EX 100 X 50

BOTTOM RAIL EX 225X50

POSTS AND HEAD TO FRAME EX 100X75

CILL SECTION EX 125X75

4MM TOUGHENED CLEAR GLASS - NOT ETCHED WITH SAFETY IDENTIFICATION

LINSEED OIL FACE PUTTIES

TUNMORE DESIGN and BUILD
UNIT 2 HOLLYACRE TODDINGTON LA
LITTLEHAMPTON W.SUSSEX
BN17 7PP

t: 01903 723791
e : contact@tunmoredesign.co.uk
f: 01903 731825

Detail of door unit GFD1

Discharge of condition 2 on AB/99/18/
[See also Victoria Holland dwg 114 rev

44 Tarrant Street, Arundel
W.Sussex BN18 9DN

Date. Feb-19 Scale. 1:2 @ A3

Dwg No GFD1 Revn.