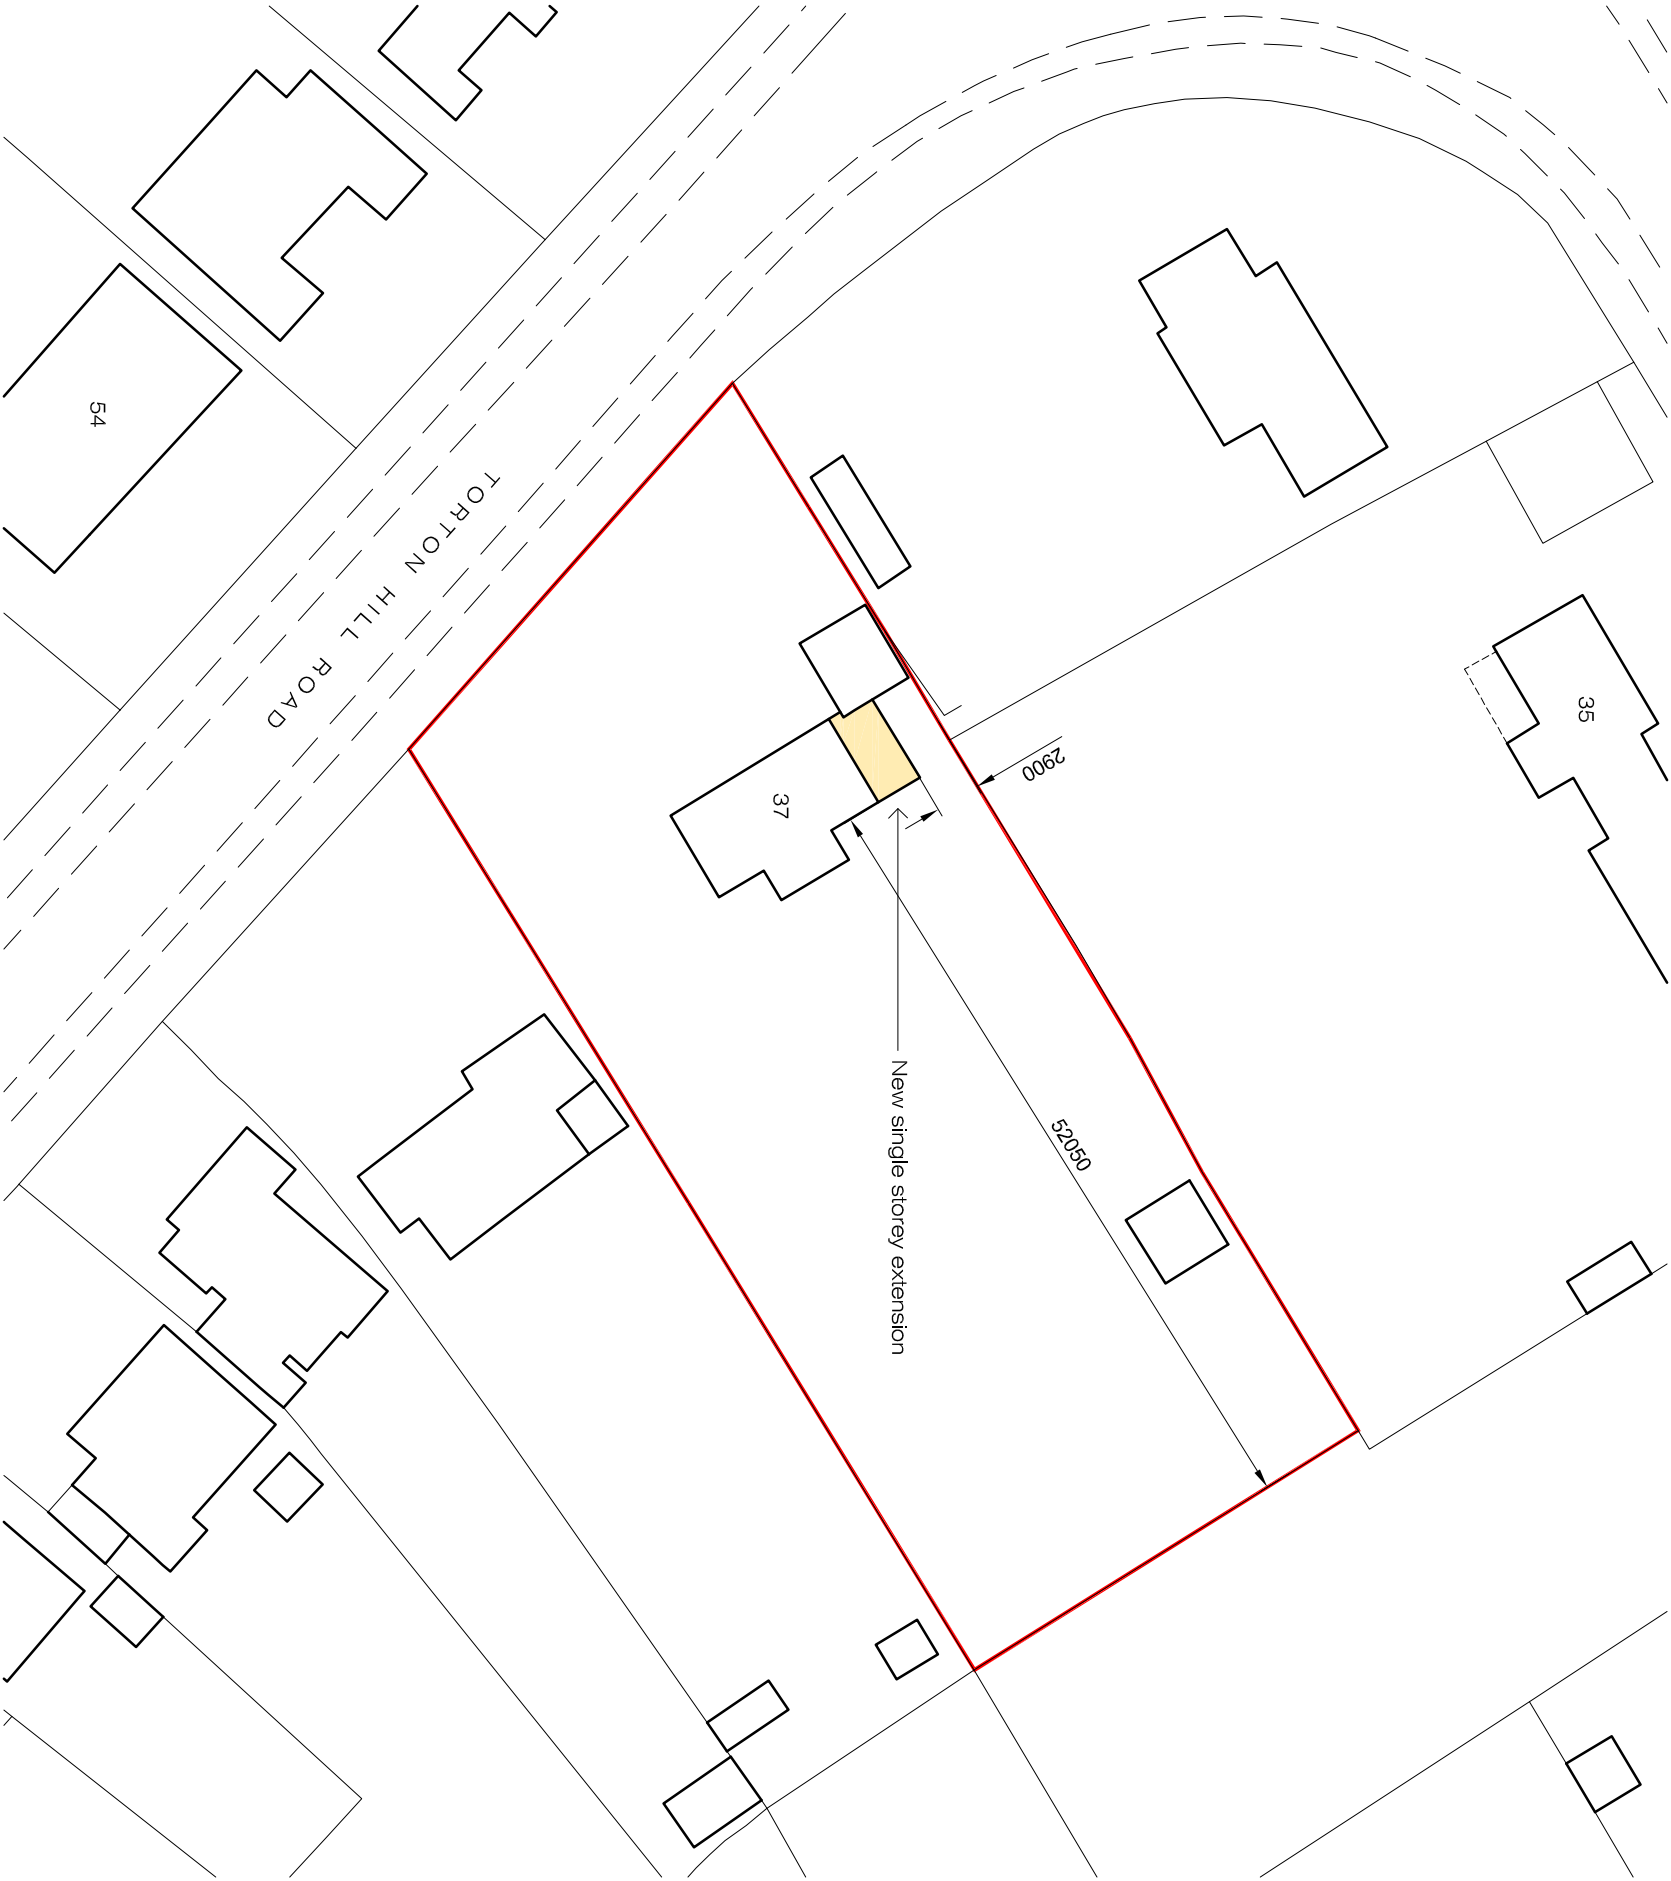


Extension & Alterations - 37 Torton Hill Road, Arundel

Householder Application		
Client: Nick Carter & Natasha Peskin Project: 37 Torton Hill Road, Arundel Drawing: Block Plan		
ETCHINGHAM ARCHITECTURE LTD www.etchingham.ltd		
PO Box 9799 Christchurch Dorset BH23 9PB T: 01202 148118 E: frontdesk@etchingham.ltd		
Date: Feb 2026	Dwg No:	
Scale: 1:100 @ A3	EA139-10a	