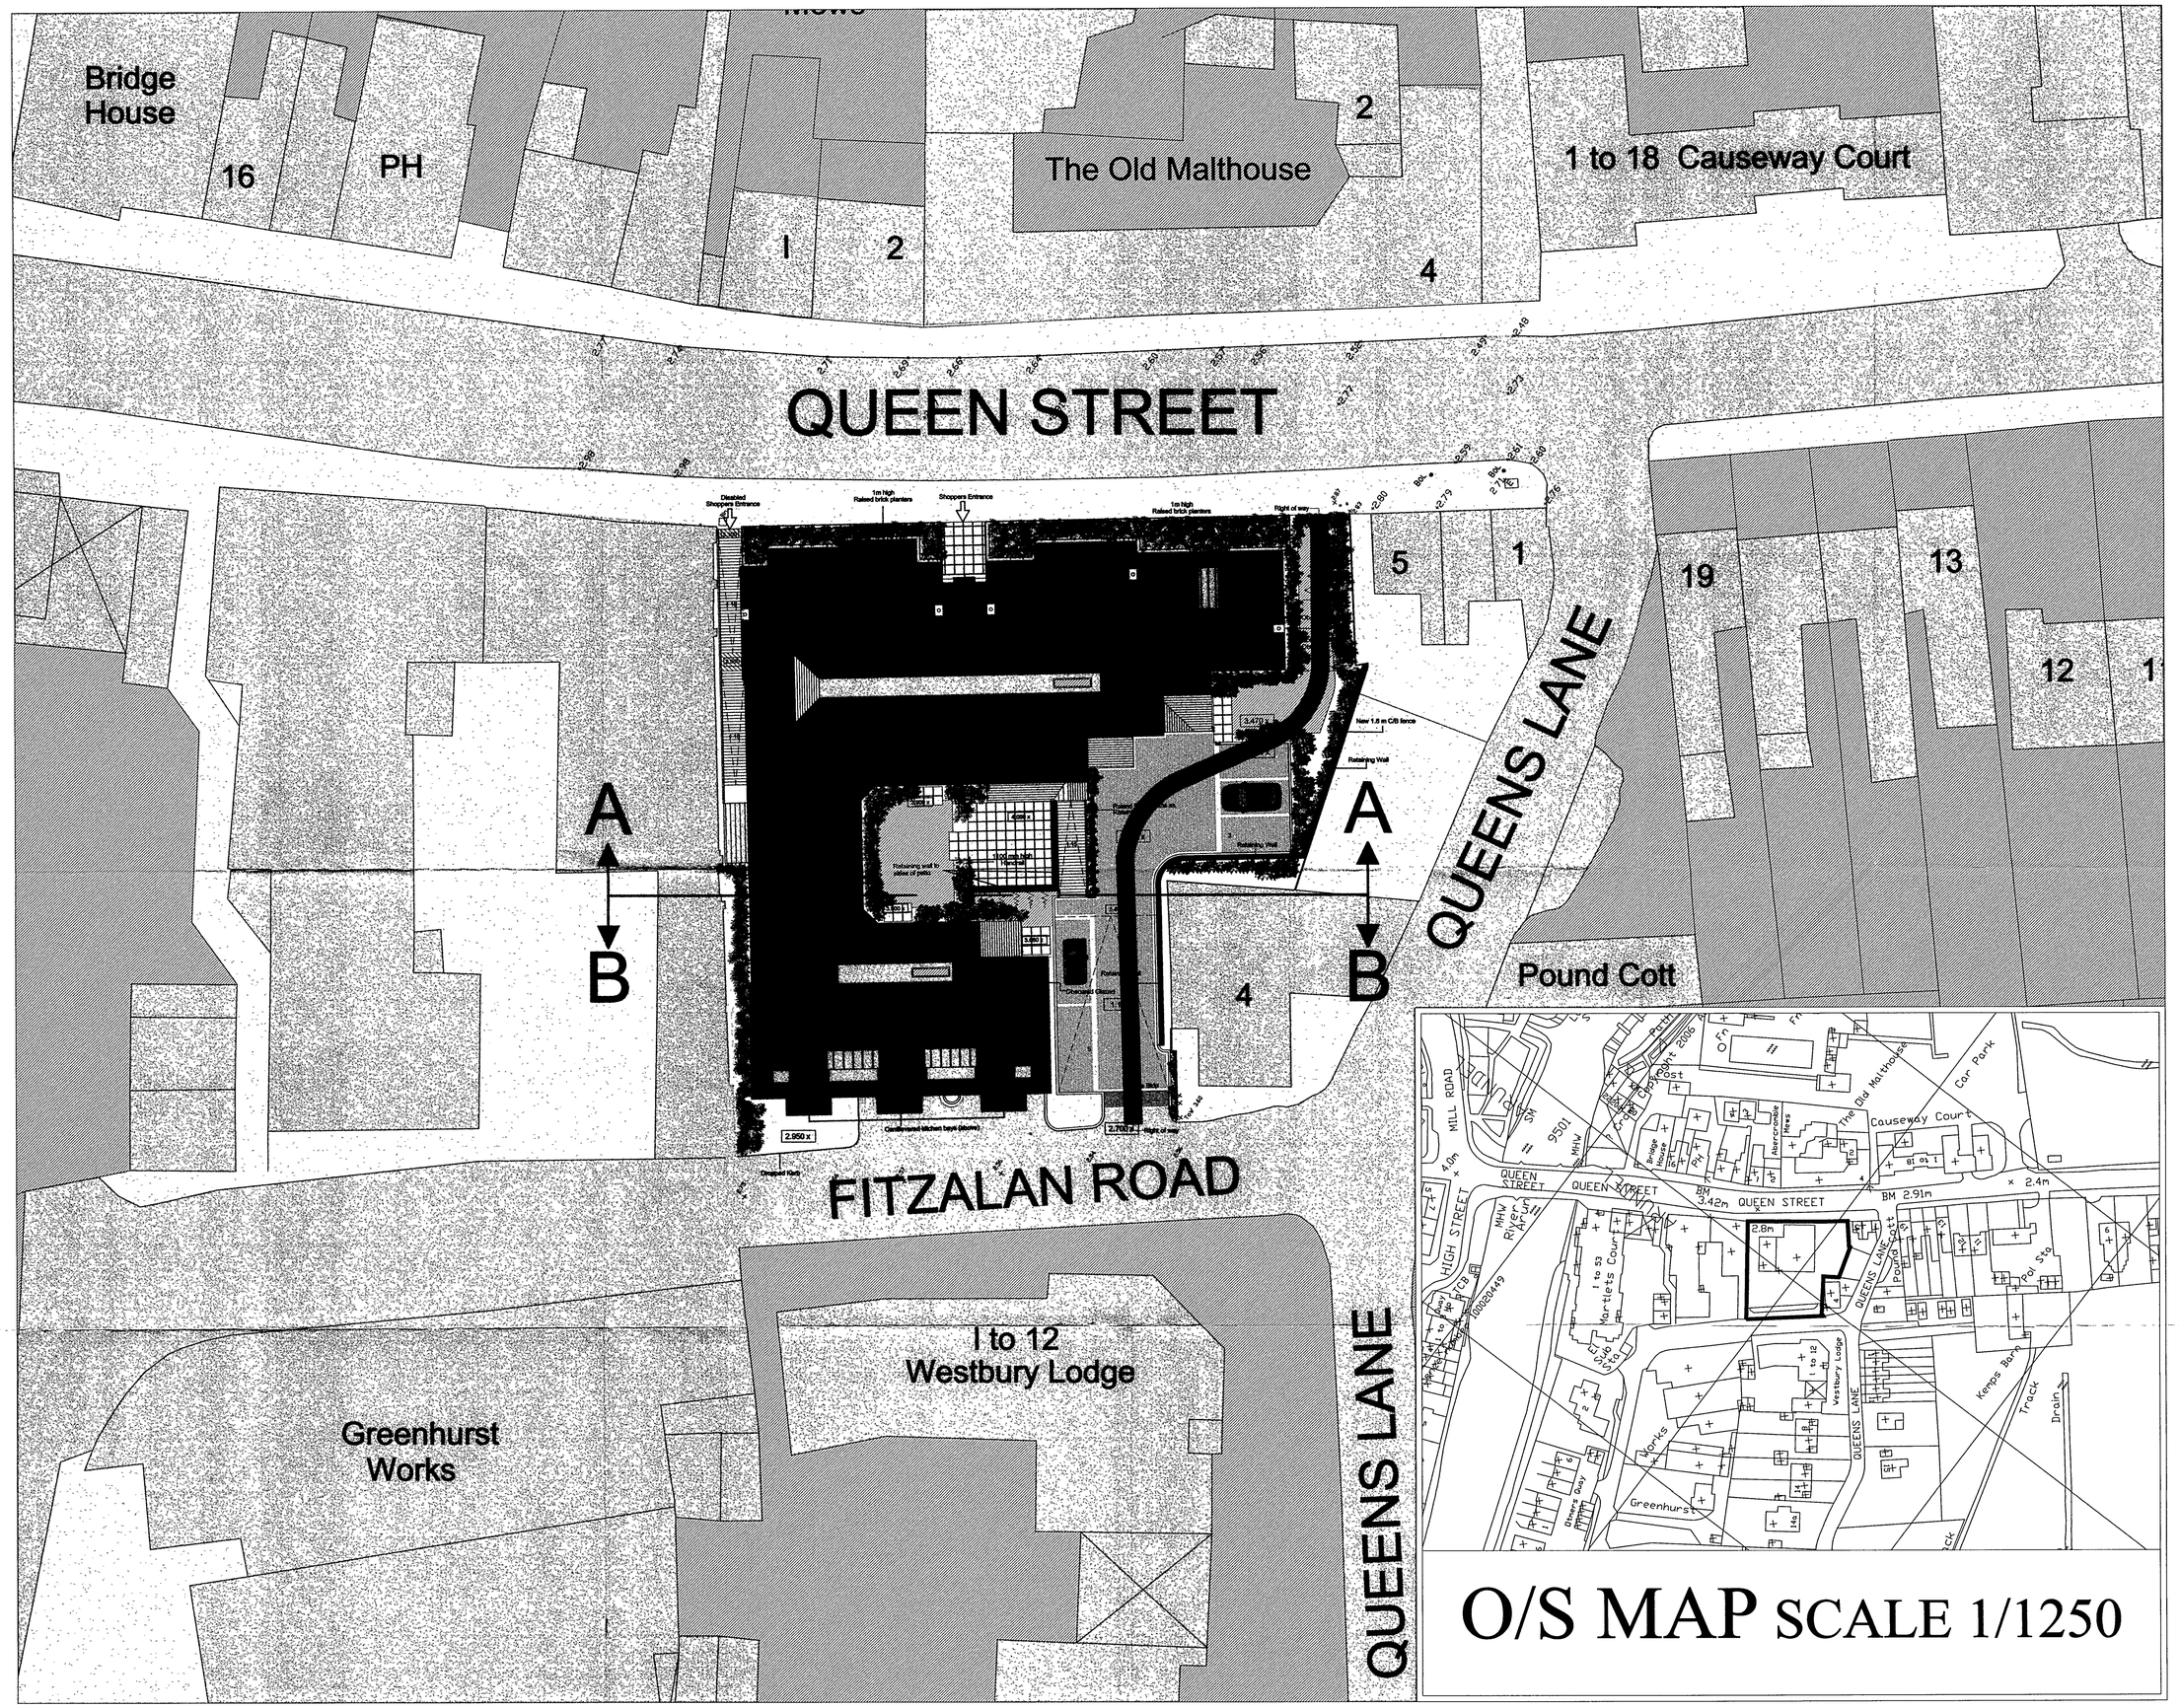


O/S MAP SCALE 1/1250

REVISIONS

Rev		Date	By
A.	Site plan amended to suit site survey Building position amended.	29 06 07	AR
B.	Right of way added.	31 07 07	AR
C.	Right of way route amended to suit site layout.	31 07 07	AR
D	Minor amendments made following advice from Local Planning Authority	12.09 07	SP

ARUN DISTRICT COUNCIL
No. AB 187/06
MINOR AMENDMENT
RECEIVED 27.9.07

INDICATIVE ONLY

Notes

Landscaping shown is for drawing presentation purposes only. Refer to detailed landscaping plan for actual landscaping proposals.

2.92+ Existing levels

3.470 x New levels

©Copyright of McCarthy & Stone (Developments) Ltd.

ALL DIMENSIONS TO BE CHECKED ON SITE
WORK TO FIGURED DIMENSIONS ONLY
REPORT DISCREPANCIES TO THE REG ARCH
AT ONCE BEFORE PROCEEDING

THE PLANNING BUREAU LIMITED

Architects and Town Planners

Design Director
Steve Gillingham B.ARCH.RIBA
Emerald House, 30-38 High Road, Byfleet
Surrey, KT14 7QG
Telephone 01932-353211 Fax. 01932-354714

Client

McCARTHY & STONE
THE NATURAL CHOICE FOR A HAPPY RETIREMENT

Project Title

PROPOSED SHELTERED HOUSING
FORMER TEXACO GARAGE
QUEEN STREET
ARUNDEL
WEST SUSSEX

Drawing Title

SITE PLAN &
O/S MAP

Scale	1:200/1.1250	Date	29 06 07
Drawn	RJW	Checked	

Drawing No. 10/1489/101 Rev D

XREFS, x Arundel plns, x plot pln, x grass, x park, x path, x o/s map